Proposed 'indicative' site plan

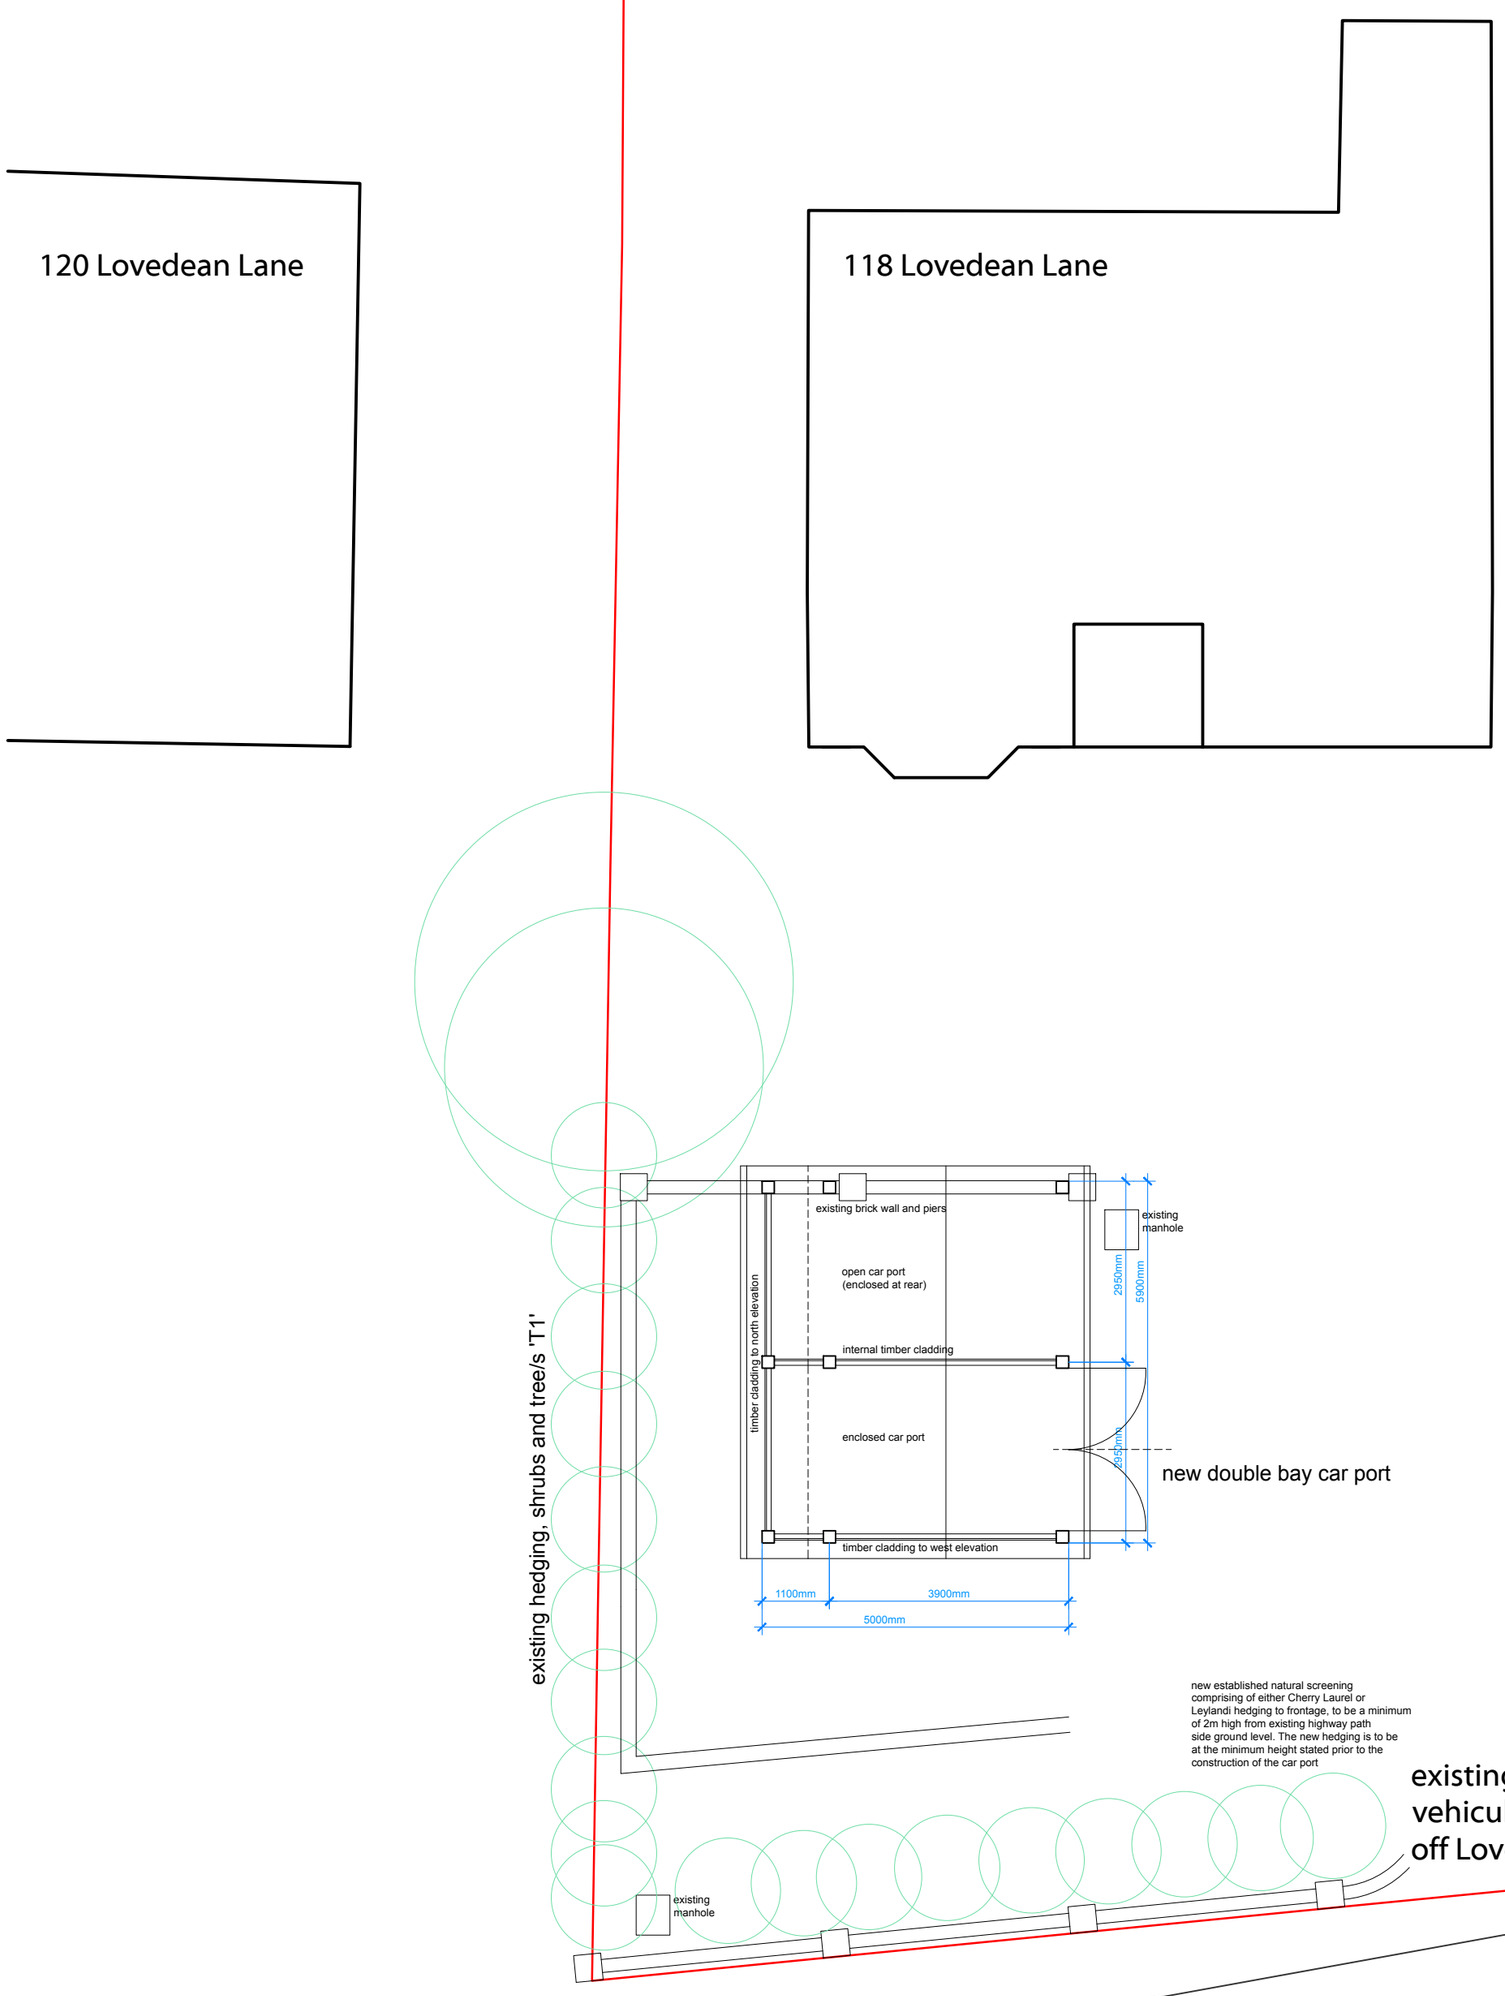

Proposed site plan (partial)

118 Lovedean Lane

Street scene view
(Lovedean Lane)

Street scene view
(Lovedean Lane)

Street scene view
(Lovedean Lane)

Street scene view
(Lovedean Lane)

Existing car parking area

legend

	New walls
	Existing walls
SVP	Soil and Vent pipe
RWP	Rainwater downpipe/Gully hopper
E	Existing foulwater drainage
N	New foulwater drainage
E	Existing surfacewater drainage
N	New surfacewater drainage
AAV/RE	Air Admittance Valve/Rodding Eye Access
+ 9.850	New levels
+ 9.646	Existing levels

scale bar 1:100 0 1 2 3 4m

north (indicative only)

client
Mr. Paul Bentley

project
Proposed car port,
118 Lovedean Lane, Waterlooville. PO8 9SN.

drawing title
Proposed 'indicative' site plan

date 05 APR 2018
scale 1:100
paper size A2
work stage / project / drawing number / revision
D.0595.003.03

revision/s
03 - 17 AUG 2018 - minor amendments

status/purpose
planning

studio TSBP architecture

The Steven Barlow Partnership
81 Manor Road Kingston Portsmouth Hampshire PO1 5LB United Kingdom
+44(0)800 756 9776 info@tsbp-architecture.co.uk www.tsbp-architecture.co.uk
Chartered Institute of Architectural Technologists Registered Practice
Principal: Steven V. Barlow MCIAT

disclaimer
This drawing is protected by copyright of THE STEVEN BARLOW PARTNERSHIP under The Copyright, Designs and Patents Act 1988 and the reproduction or use in any form without prior written consent from THE STEVEN BARLOW PARTNERSHIP will be an infringement of copyright.

Only the original drawing should be relied on. Plans are liable to distortion in transmission to the web. Do not scale off this drawing in any event except for planning application purposes. Figured dimensions must be used if in doubt contact THE STEVEN BARLOW PARTNERSHIP.

Contractor to check and verify all levels, datum's and dimensions on site and shall report any discrepancies or omissions to THE STEVEN BARLOW PARTNERSHIP prior to commencement of work and during construction phase. This drawing is to be read and understood in conjunction with structural, mechanical, electrical and/or any other consultant/s documentation as may be applicable to the project prior to the commencement of work and it's duration.

This drawing including notes has been prepared and produced for the client named for the project detailed and solely for the purposes indicated and is not intended for use by any other person or for any other purpose.

© THE STEVEN BARLOW PARTNERSHIP (UK) 2018