



PHYSICAL SCALE IN METERS @ 1:100

Ground Floor

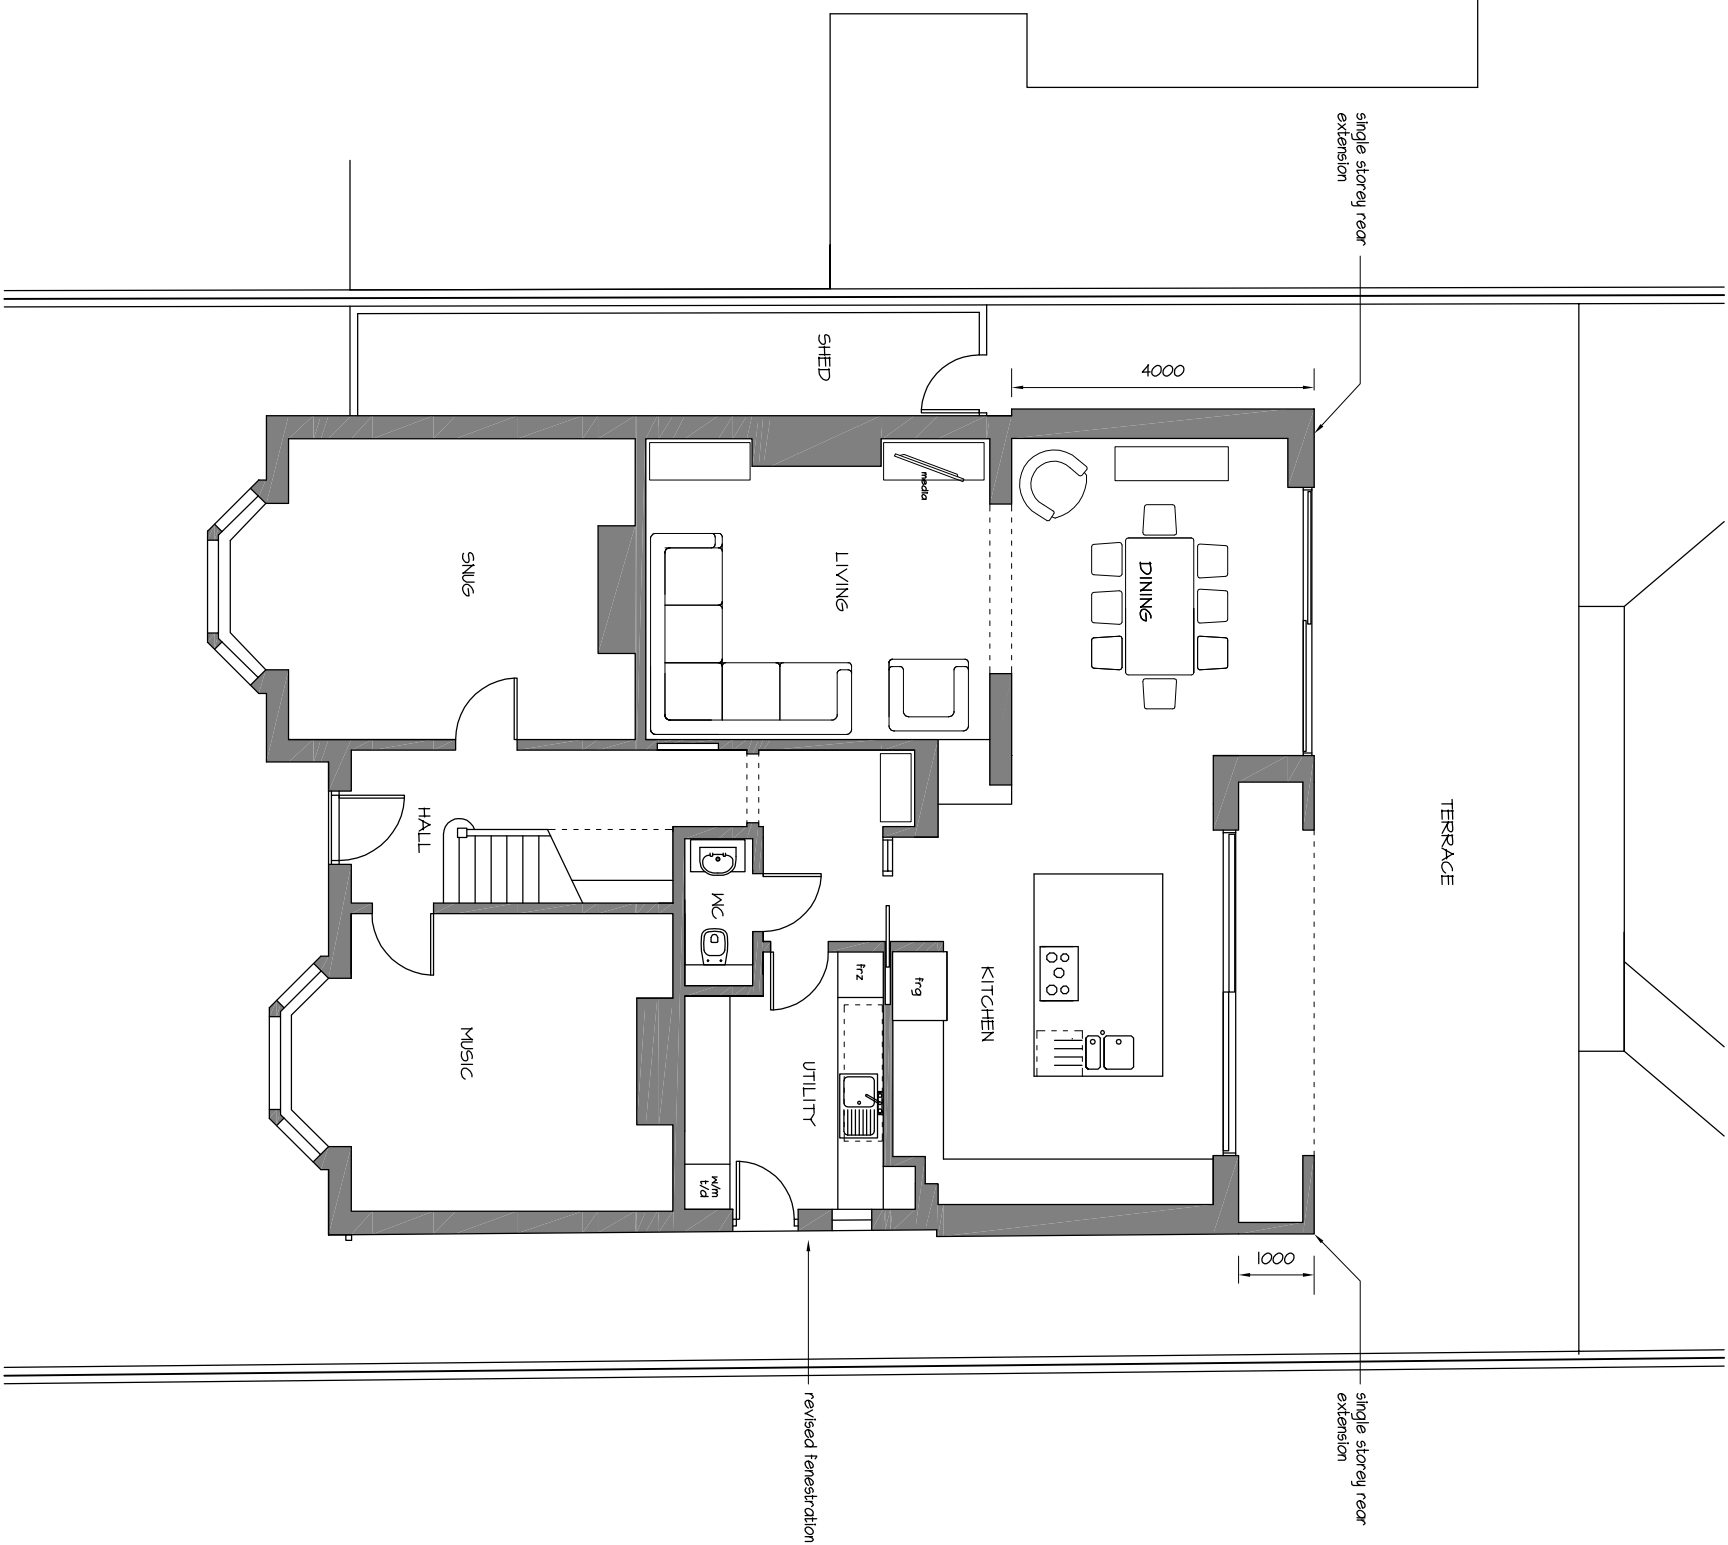

First Floor

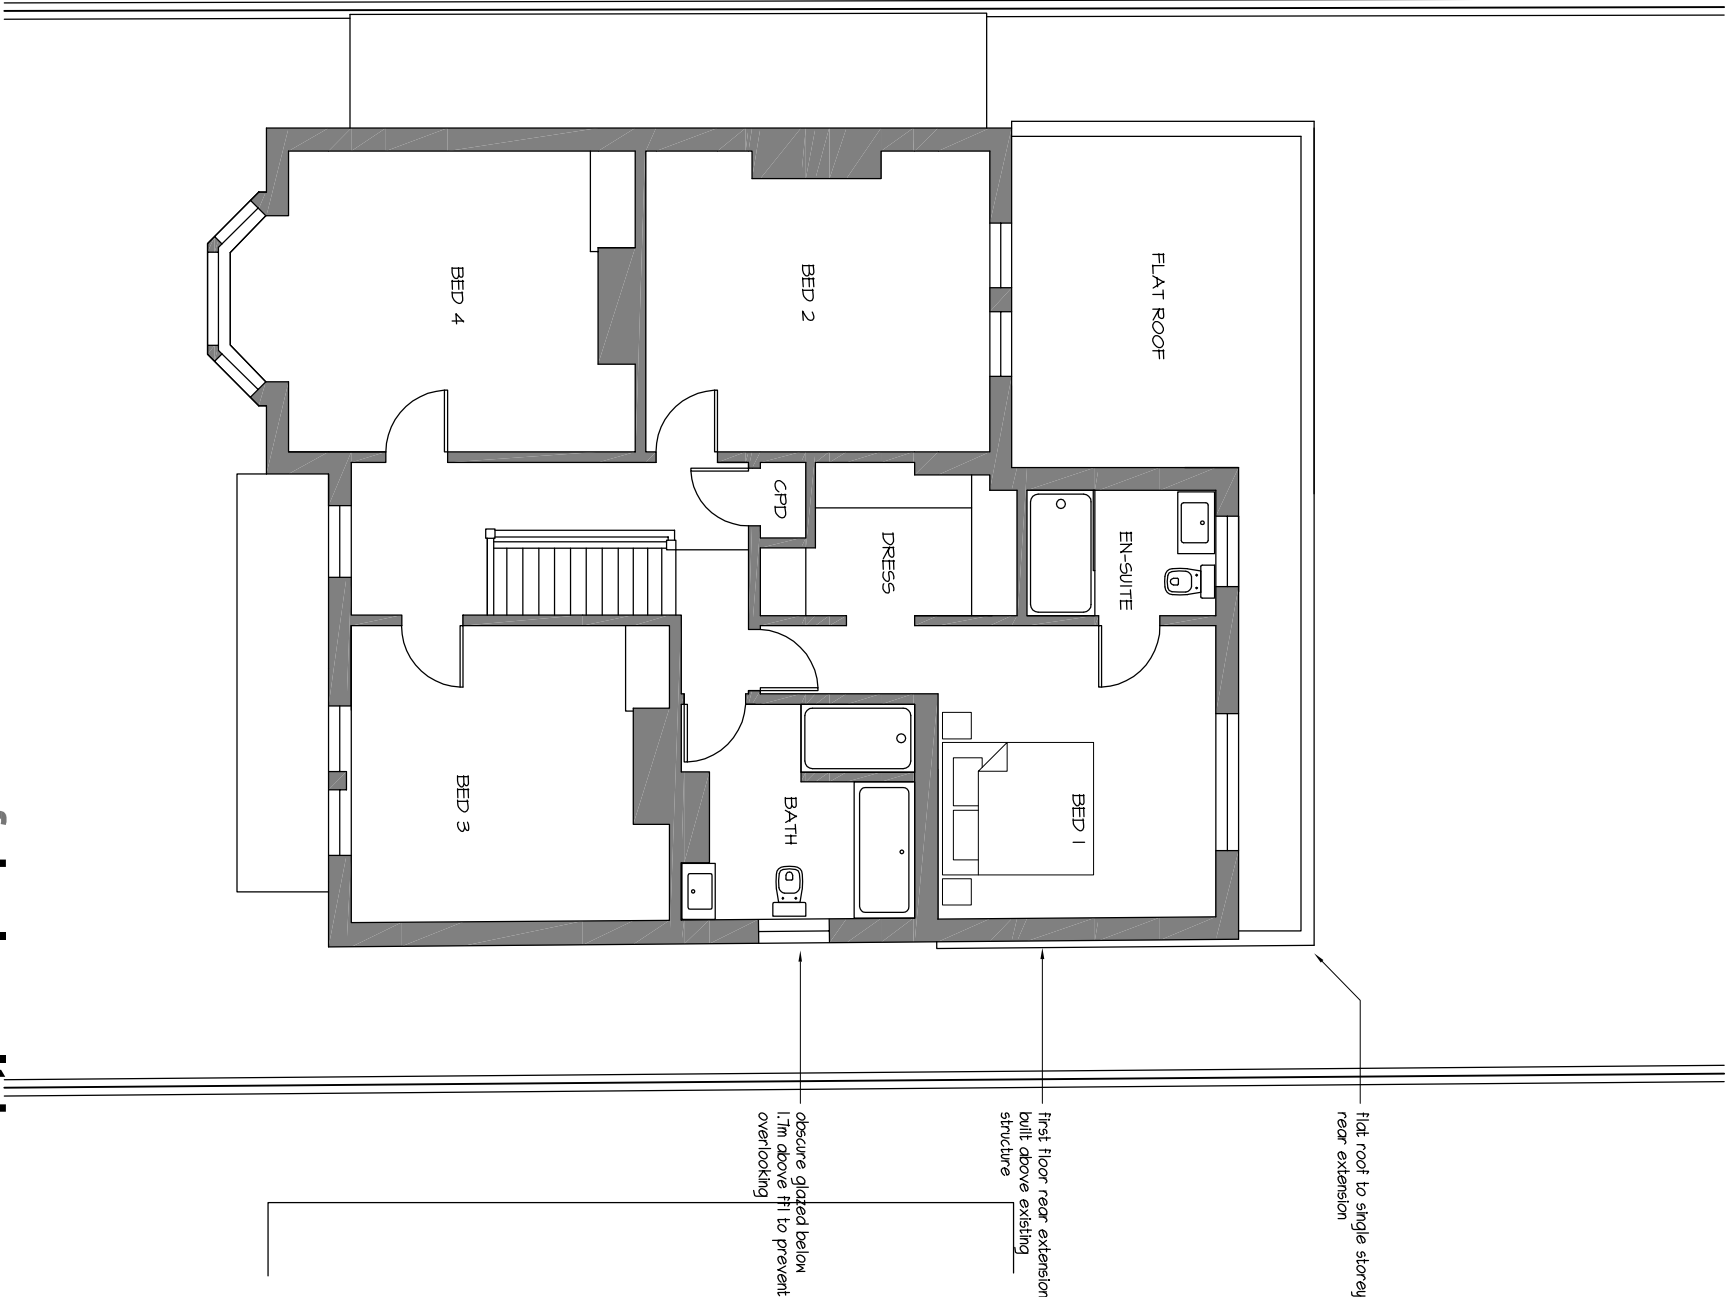

NOTES:
This drawing has been produced solely for PLANNING/DESIGN.
Do not Scale from this Drawing except for planning purposes.
Any drainage shown is presumed and to be checked on site
before commencement of works.
This drawing is the copyright of MF Designs Ltd.

EXTENSION & ALTERATIONS PROPOSED - 36 Grove Road, Havant. PO9 1AR



mf designs ltd
Chartered Architects



36 Grove Road • Havant • Hampshire • PO9 1AR
Director: Martin Farrer RIBA • Co Registration No.4507379
Date: Jan 2019
Scale: 1:100
Job No: 3177
Dwg No: P_12

t/f 02392 470967
e admin@mfdesigns.org.uk