
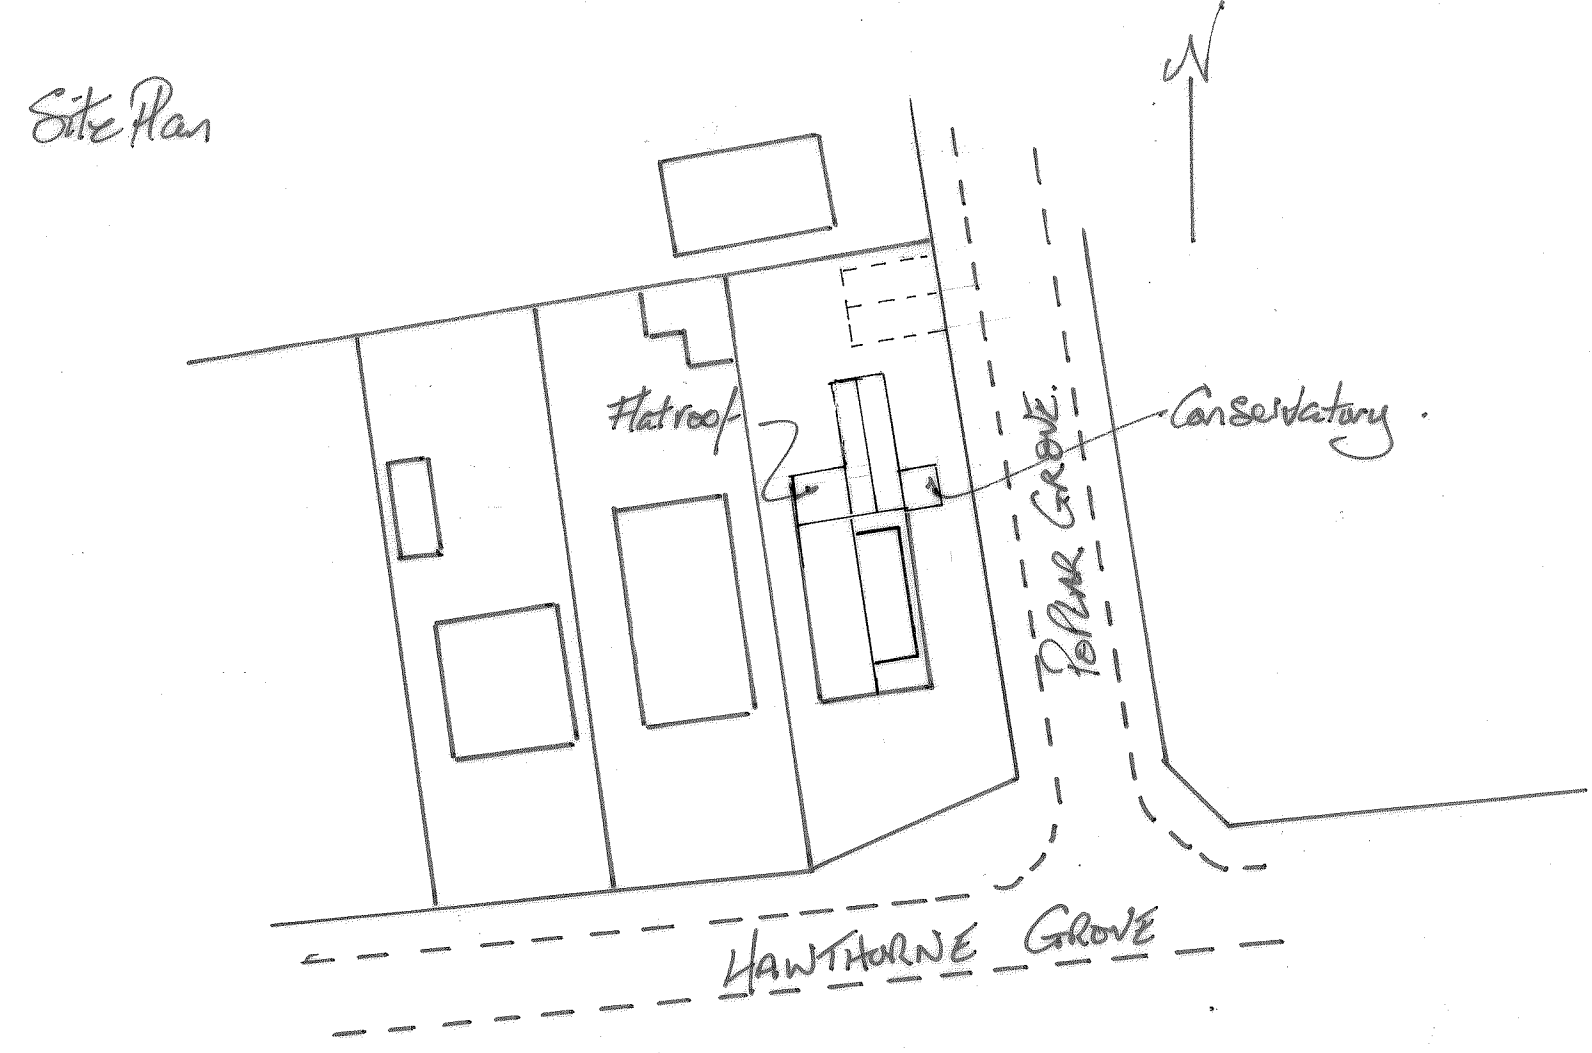
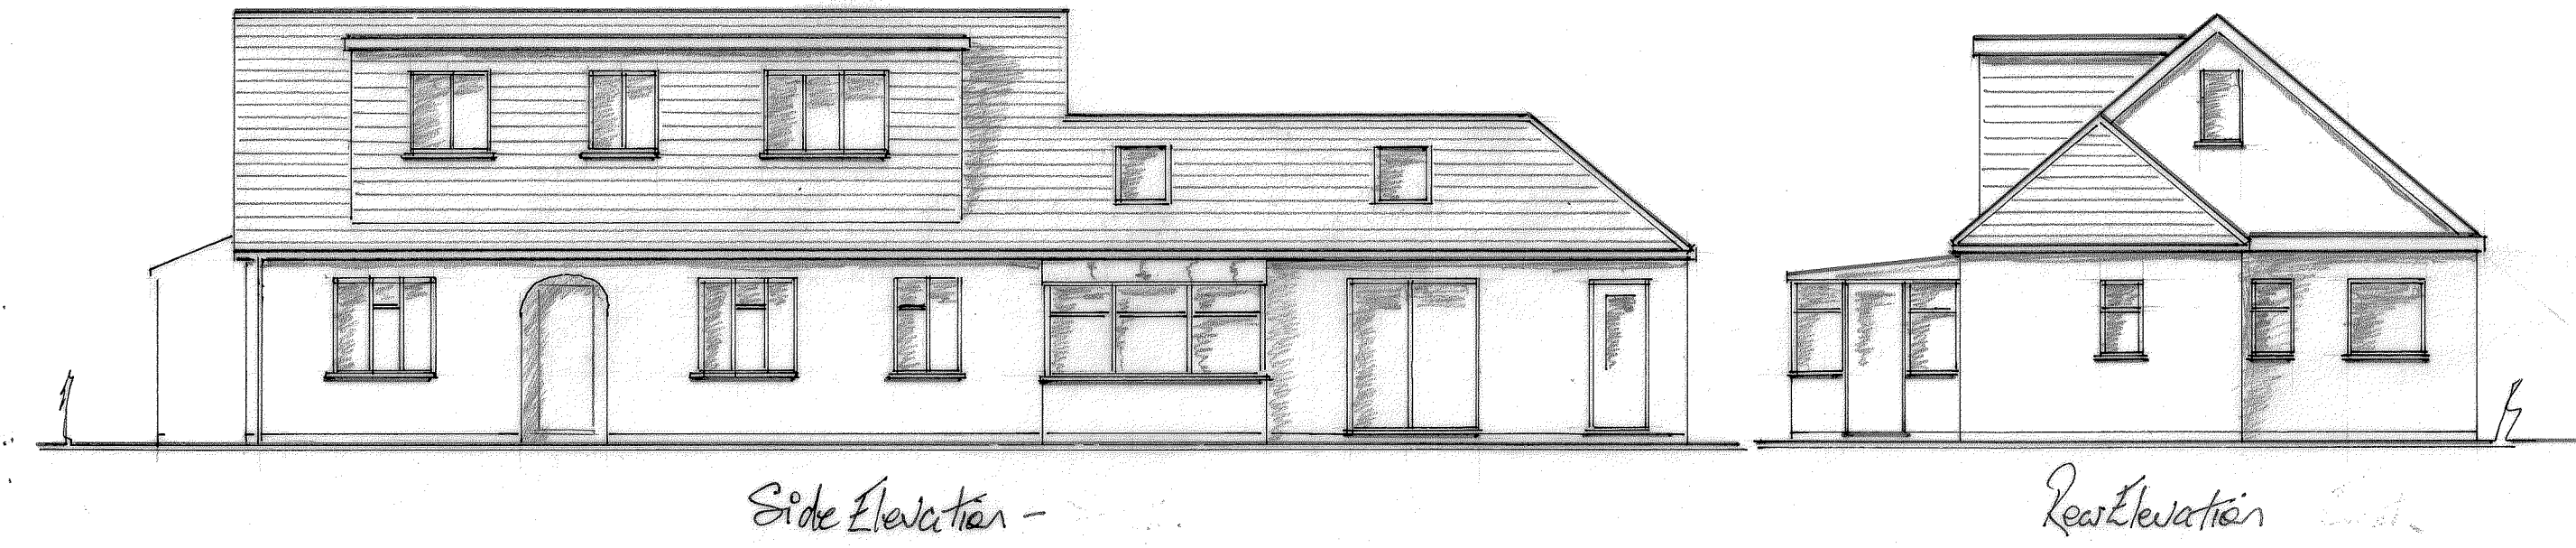
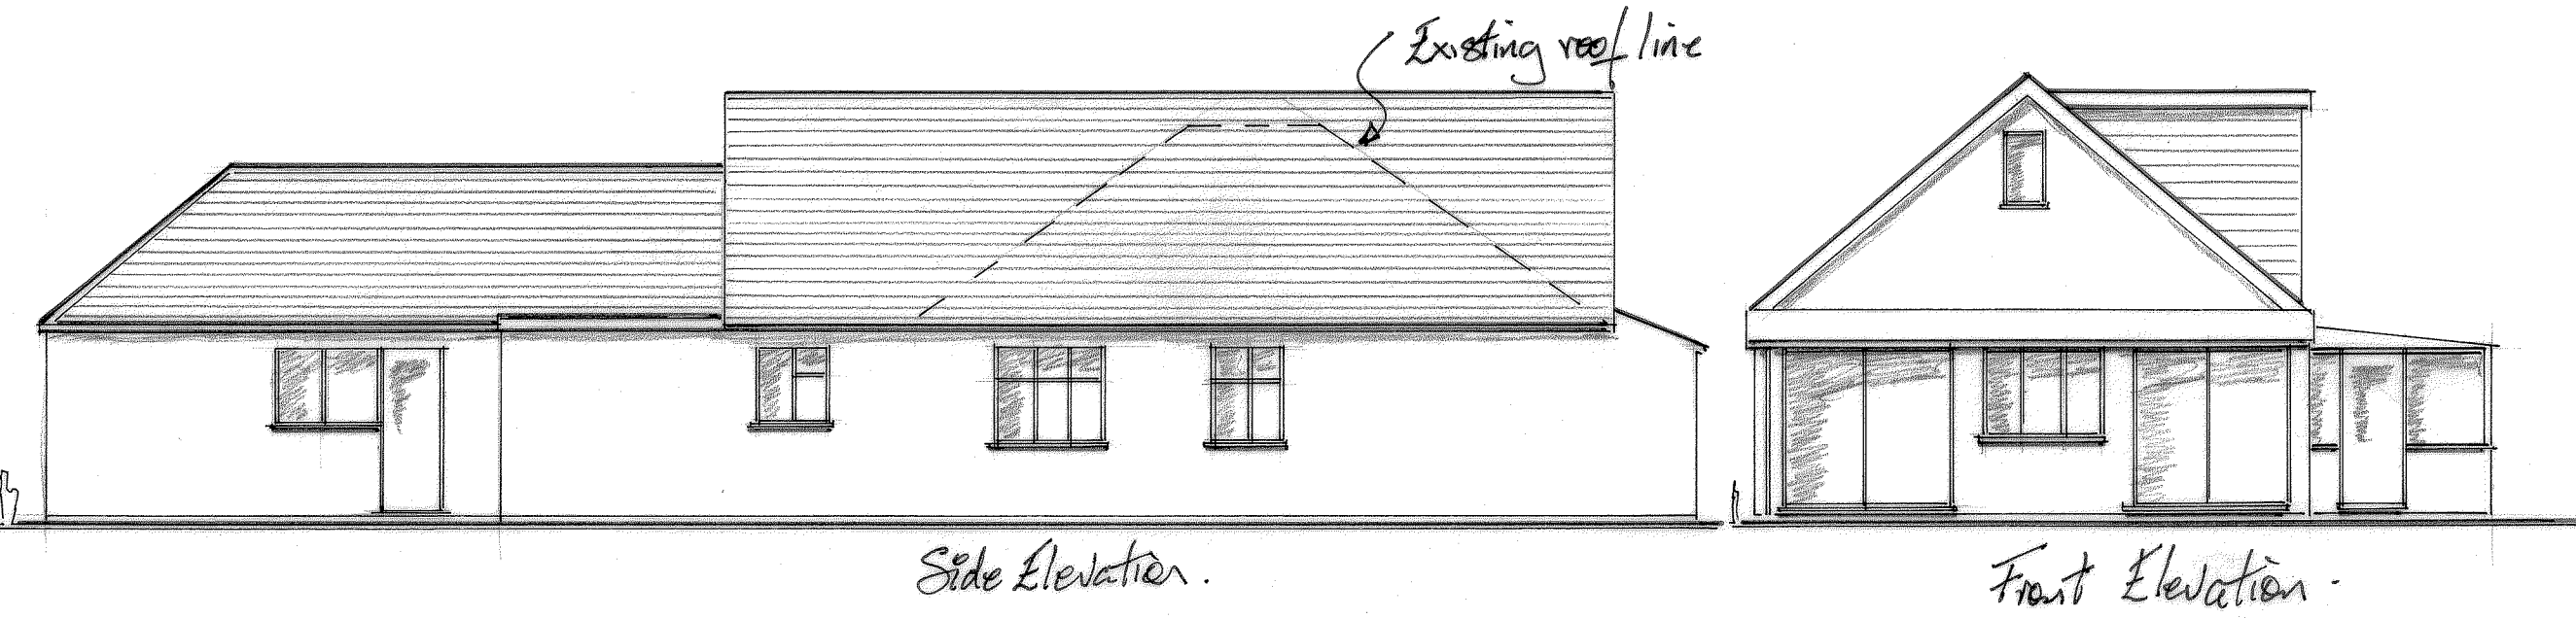


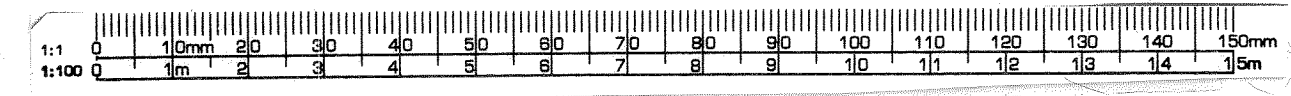

Client	
MR & MRS. T. WOOD.	
Job Title	
Proposed New roof with Dormer & single storey Rear Extension 18 Polar Grove, Hayling Is.	
Drawing Title	
Scale	
1:100 & 1:500.	
Date	Drawn by
FEB 19.	
Drg. No.	Rev.