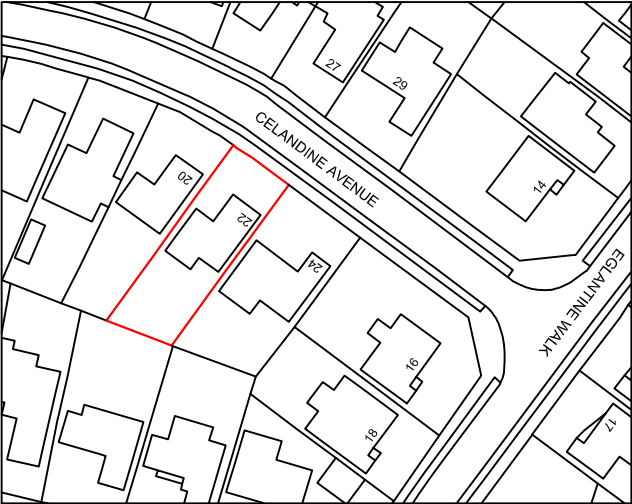


Your Home Plans Ltd The Rafters, Aldwick Road, Bognor Regis, West Sussex, PO21 3RN 01243 950581 june@yourhomeplans.co.uk		22 CELANDINE AVENUE WATERLOOVILLE HAMPSHIRE PO8 9BE	
Location Map			
Project Number: 22CEL-19		Drawing No:	
Date: 25th January 2019		L01	
Drawn By: Your Home Plans Ltd			
Checked By: JEG		Scale: 1:1250 A4	