


PROPOSED SIDE/FRONT ADDITION AND ALTERATIONS.
21, WESTFIELD AVENUE, HAYLING ISLAND, HANTS.
FOR MR & MRS BARNDEN.

PETER J. WALKER
ISLAND DESIGN
182 SEAFRONT, HAYLING ISLAND, HANTS
PO11 9AN

TEL: 02392467571

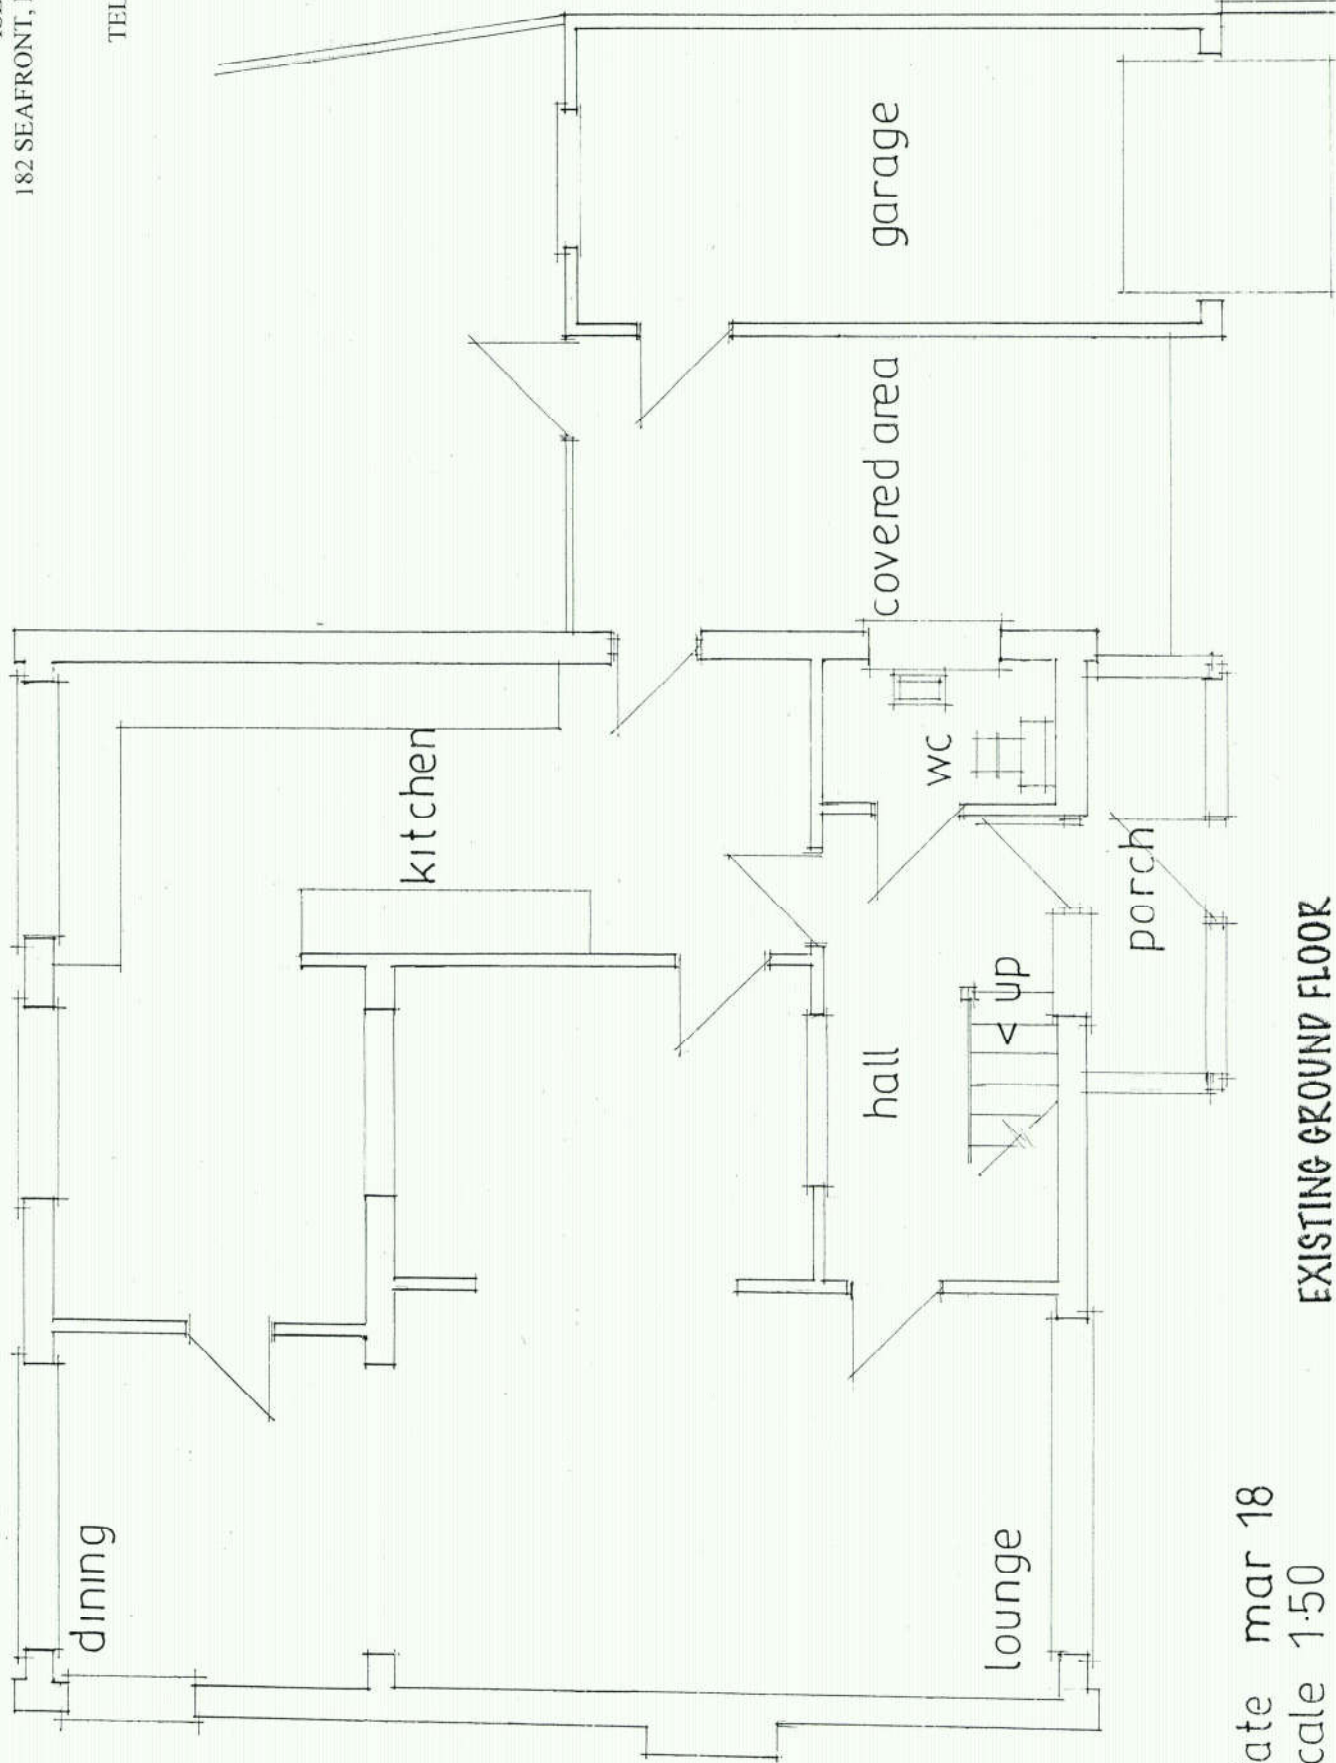

date mar 18
scale 1:50

EXISTING GROUND FLOOR

HAVANT BOROUGH
COUNCIL
26 MAR 2018
RECEIVED