



EXISTING

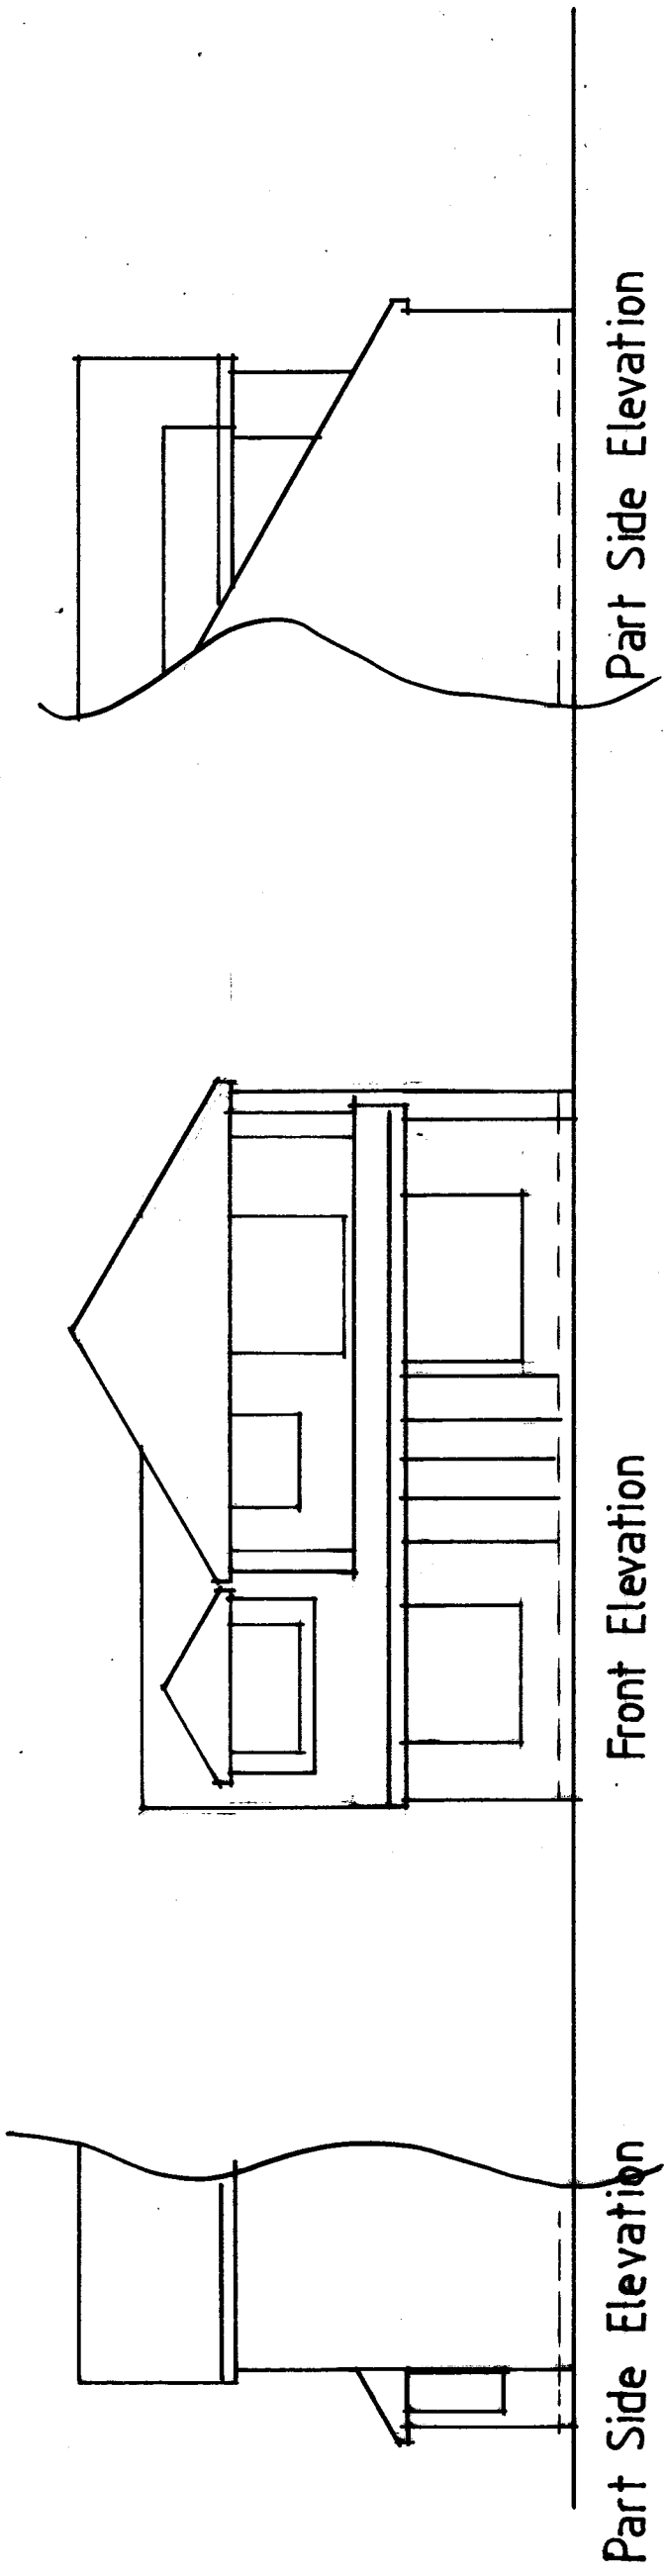

PROPOSED

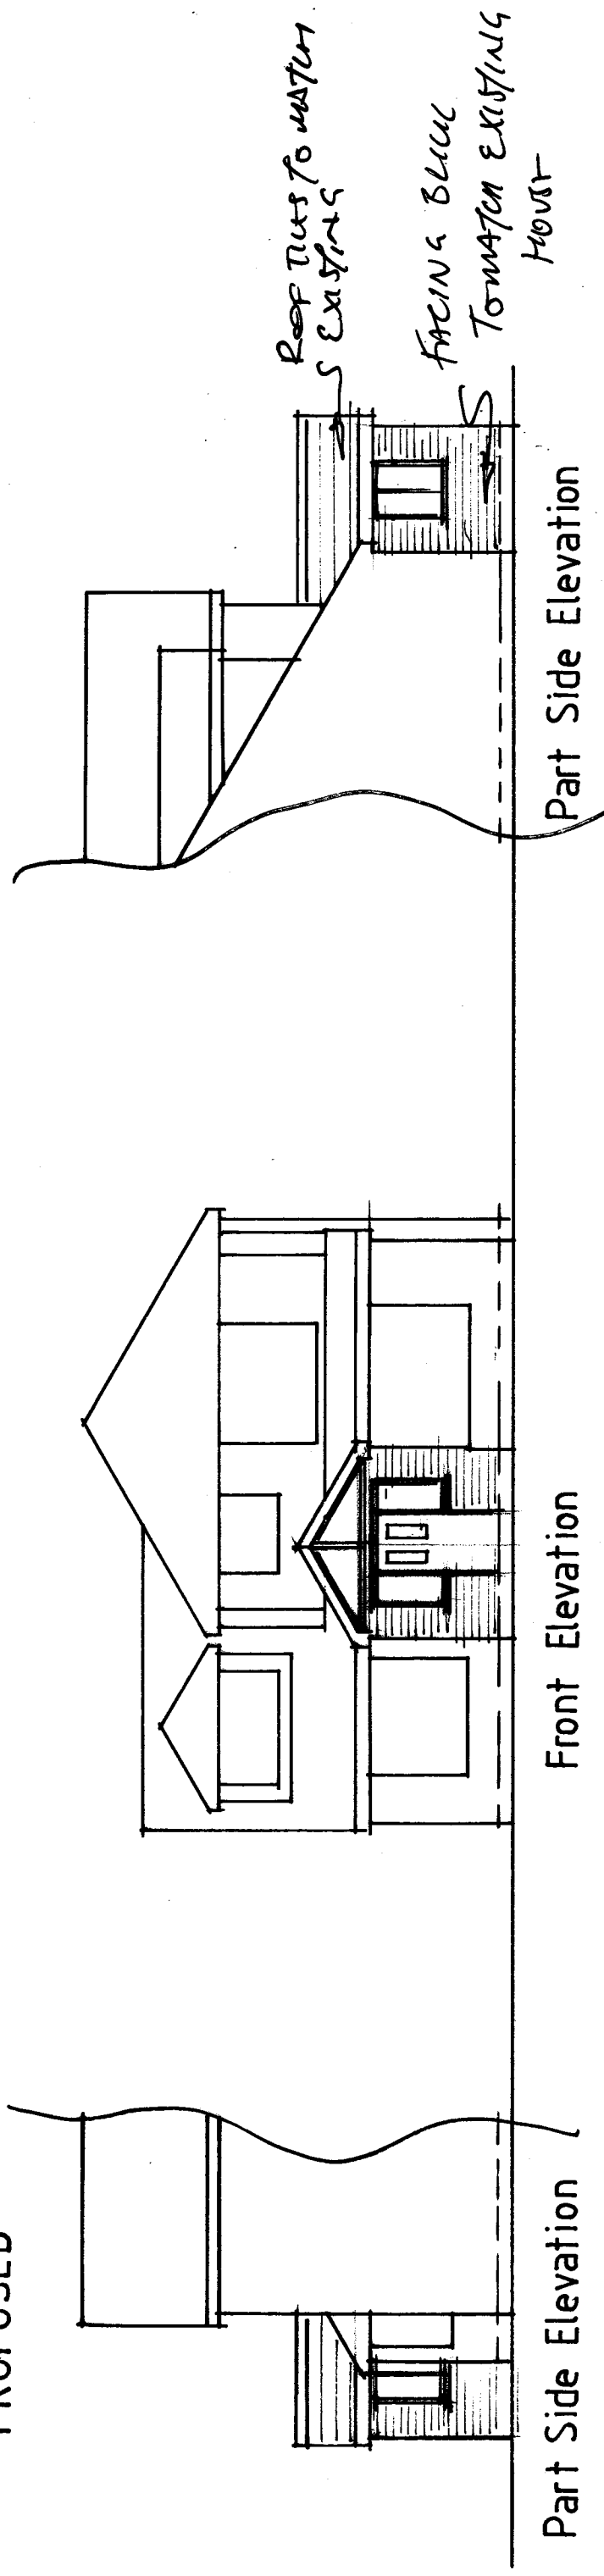

0 500 1000 2000 3000 4000 5000
m

Scale 1:100

85 Inhurst Avenue
Waterloooville

Scale 1:100
October 2018