



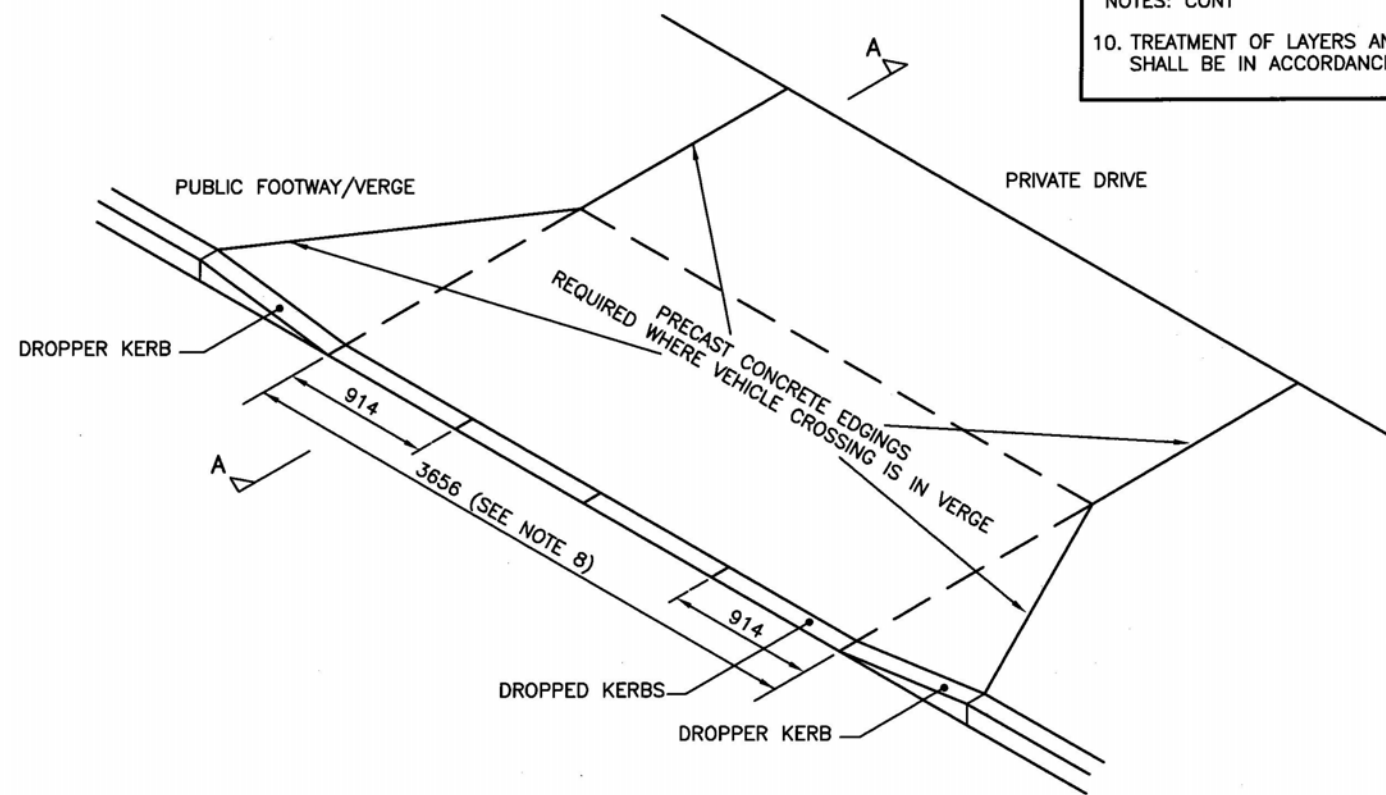

PLAN

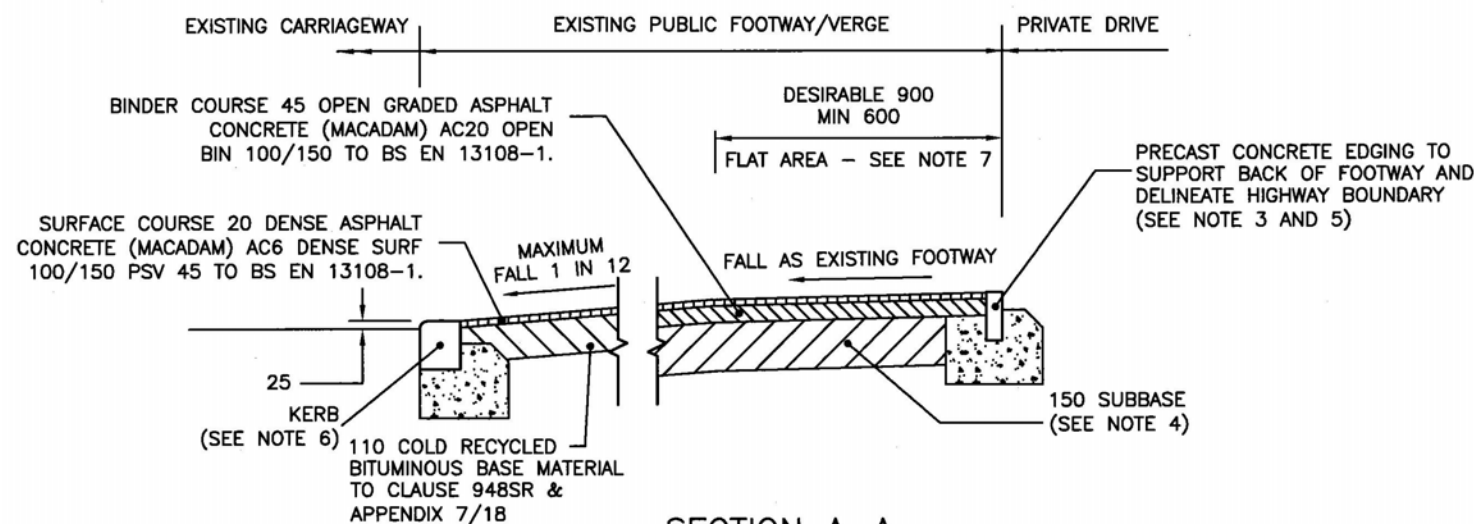

SECTION A-A
FOOTWAY TYPE 1A OR 1B - FLEXIBLE
CONSTRUCTION
(SHOWING BOTH OPTIONS)

Copyright Hampshire County Council 2007
All rights including translation, reserved. No part of this publication may be reproduced, stored in a retrieval system, or transmitted in any form or by any means electronic, mechanical, photocopying, recording or otherwise, without the prior written permission of Hampshire County Council. Requests should be directed to the Environment Department

NOTES: CONT

10. TREATMENT OF LAYERS AND VERTICAL JOINTS SHALL BE IN ACCORDANCE WITH CL 903.

NOTES:

- ALL DIMENSIONS ARE IN MILLIMETRES.
- SEE ALSO APPENDIX 11/1.
- PRECAST CONCRETE EDGINGS SHALL BE 150x50 TYPE EF TO BS EN 1340 REQUIRED AS EDGE RESTRAINT TO BACK OF FOOTWAY AND ADJOINING VERGE.
WEATHERING RESISTANCE: CLASS 3
BENDING STRENGTH: CLASS 2
ABRASION RESISTANCE: CLASS 3.
SLIP/SKID RESISTANCE: MIN P.P.T.V. 45.
- SUBBASE SHALL BE ONE OF THE MATERIALS COMPLYING WITH CLAUSE 891AR OR 892AR.
- FOOTWAY TYPE 1A OR 1B AND EDGING SHALL BE IN ACCORDANCE WITH CL.1105 AND DETAIL HCC9/C/045.
- STANDARD DETAILS OF KERBS, BED AND BACKING ARE ON DRAWING HCC9/C/010 TO 25. PROPOSED KERB TYPE SHOULD MATCH EXISTING.
- THE GRADIENT OF THE DROPPED CROSSING SHALL BE 1 IN 12 MAXIMUM, BUT THE OVERSEEING ORGANISATION WILL DETERMINE THE PRECISE LOCATION AND GRADIENT ON SITE PRIOR TO CONSTRUCTION AND THE EXTENT OF ANY FLAT AREA AT THE REAR OF THE FOOTWAY.
- 4 DROPPED KERBS SHALL BE PROVIDED UNLESS SITE SPECIFIC CONDITIONS PREVENT THIS. A MINIMUM OF 3 DROPPED KERBS MAY BE USED WITH THE AGREEMENT OF THE OVERSEEING ORGANISATION.
- ANY EXCAVATION AND REINSTATEMENT IN FRONT OF THE NEW KERB SHALL BE DETERMINED BY THE OVERSEEING ORGANISATION.

B	BINDER COURSE MATERIAL AMENDED AND NOTE 10 ADDED.	DEC. 08	MT	MB	BS
A	SURFACE COURSE AND BINDER COURSE NOTES AMENDED	JAN. 08	MT	MT	TPW
	AMENDMENT	DATE	DRAWN	CHKD	APPD

CONSULTANT



ALISON QUANT BSc MSc MRTP, DIRECTOR OF ENVIRONMENT, THE CASTLE, WINCHESTER.

SCHEME

STANDARD DETAILS

DRAWING TITLE

TYPICAL VEHICLE CROSSING
IN EXISTING FOOTWAY

HCC CADplot: 13 Feb 2009 at 11:14am

DRAWN	MT	CHECKED	MT	MT	SCALE	N.T.S.
CAD	TRK	APPROVED	TPW	TPW	DATE	MAY 2007
DRG No.	HCC9/M/035				REVISION	B

HCC CADfile: K:\Eng\Standard\AutoCAD\Standard Details (Secure) 2007_2008\M_035b.dwg



The Planning Service
Office, 135 North Lane
Clanfield, Waterlooville
Hampshire PO8 0RL
T: 023 92 597364
F: 0845 519 1103
E: info@theplanningservice.co.uk

Scale is correct when printed to the stated ISO size. Figured dimensions are to be used in preference to scaled sizes and all dimensions must be checked on site by the contractor before commencing work. All dimensions in mm (millimeters) unless otherwise stated. The contractor is to ensure the works are inspected and completed to the satisfaction of the local authority. Compliance with building regulations is not to be assumed.

No deviation from this drawing will be permitted without the prior written consent of the designer. Under the provisions of the copyright act 1988, the copyright of this drawing and the work contained therein remains the property of the designer (the planning service), and may not be reproduced in any form whatsoever without prior written consent.

Under the construction (design and management) regulations 2015 (CDM2015) all design work for both residential and commercial development are to conform to those regulations. E&EO.

Steven Kendall

Land behind 55 New Road,
Havant PO9 1DD with access
via James Road

TYPICAL VEHICLE CROSSING

Project number	0212 v2.1	P010
Date	08/11/2018	
Drawn by	JJ	
Project Status	Planning	Scale @ 100% A3