


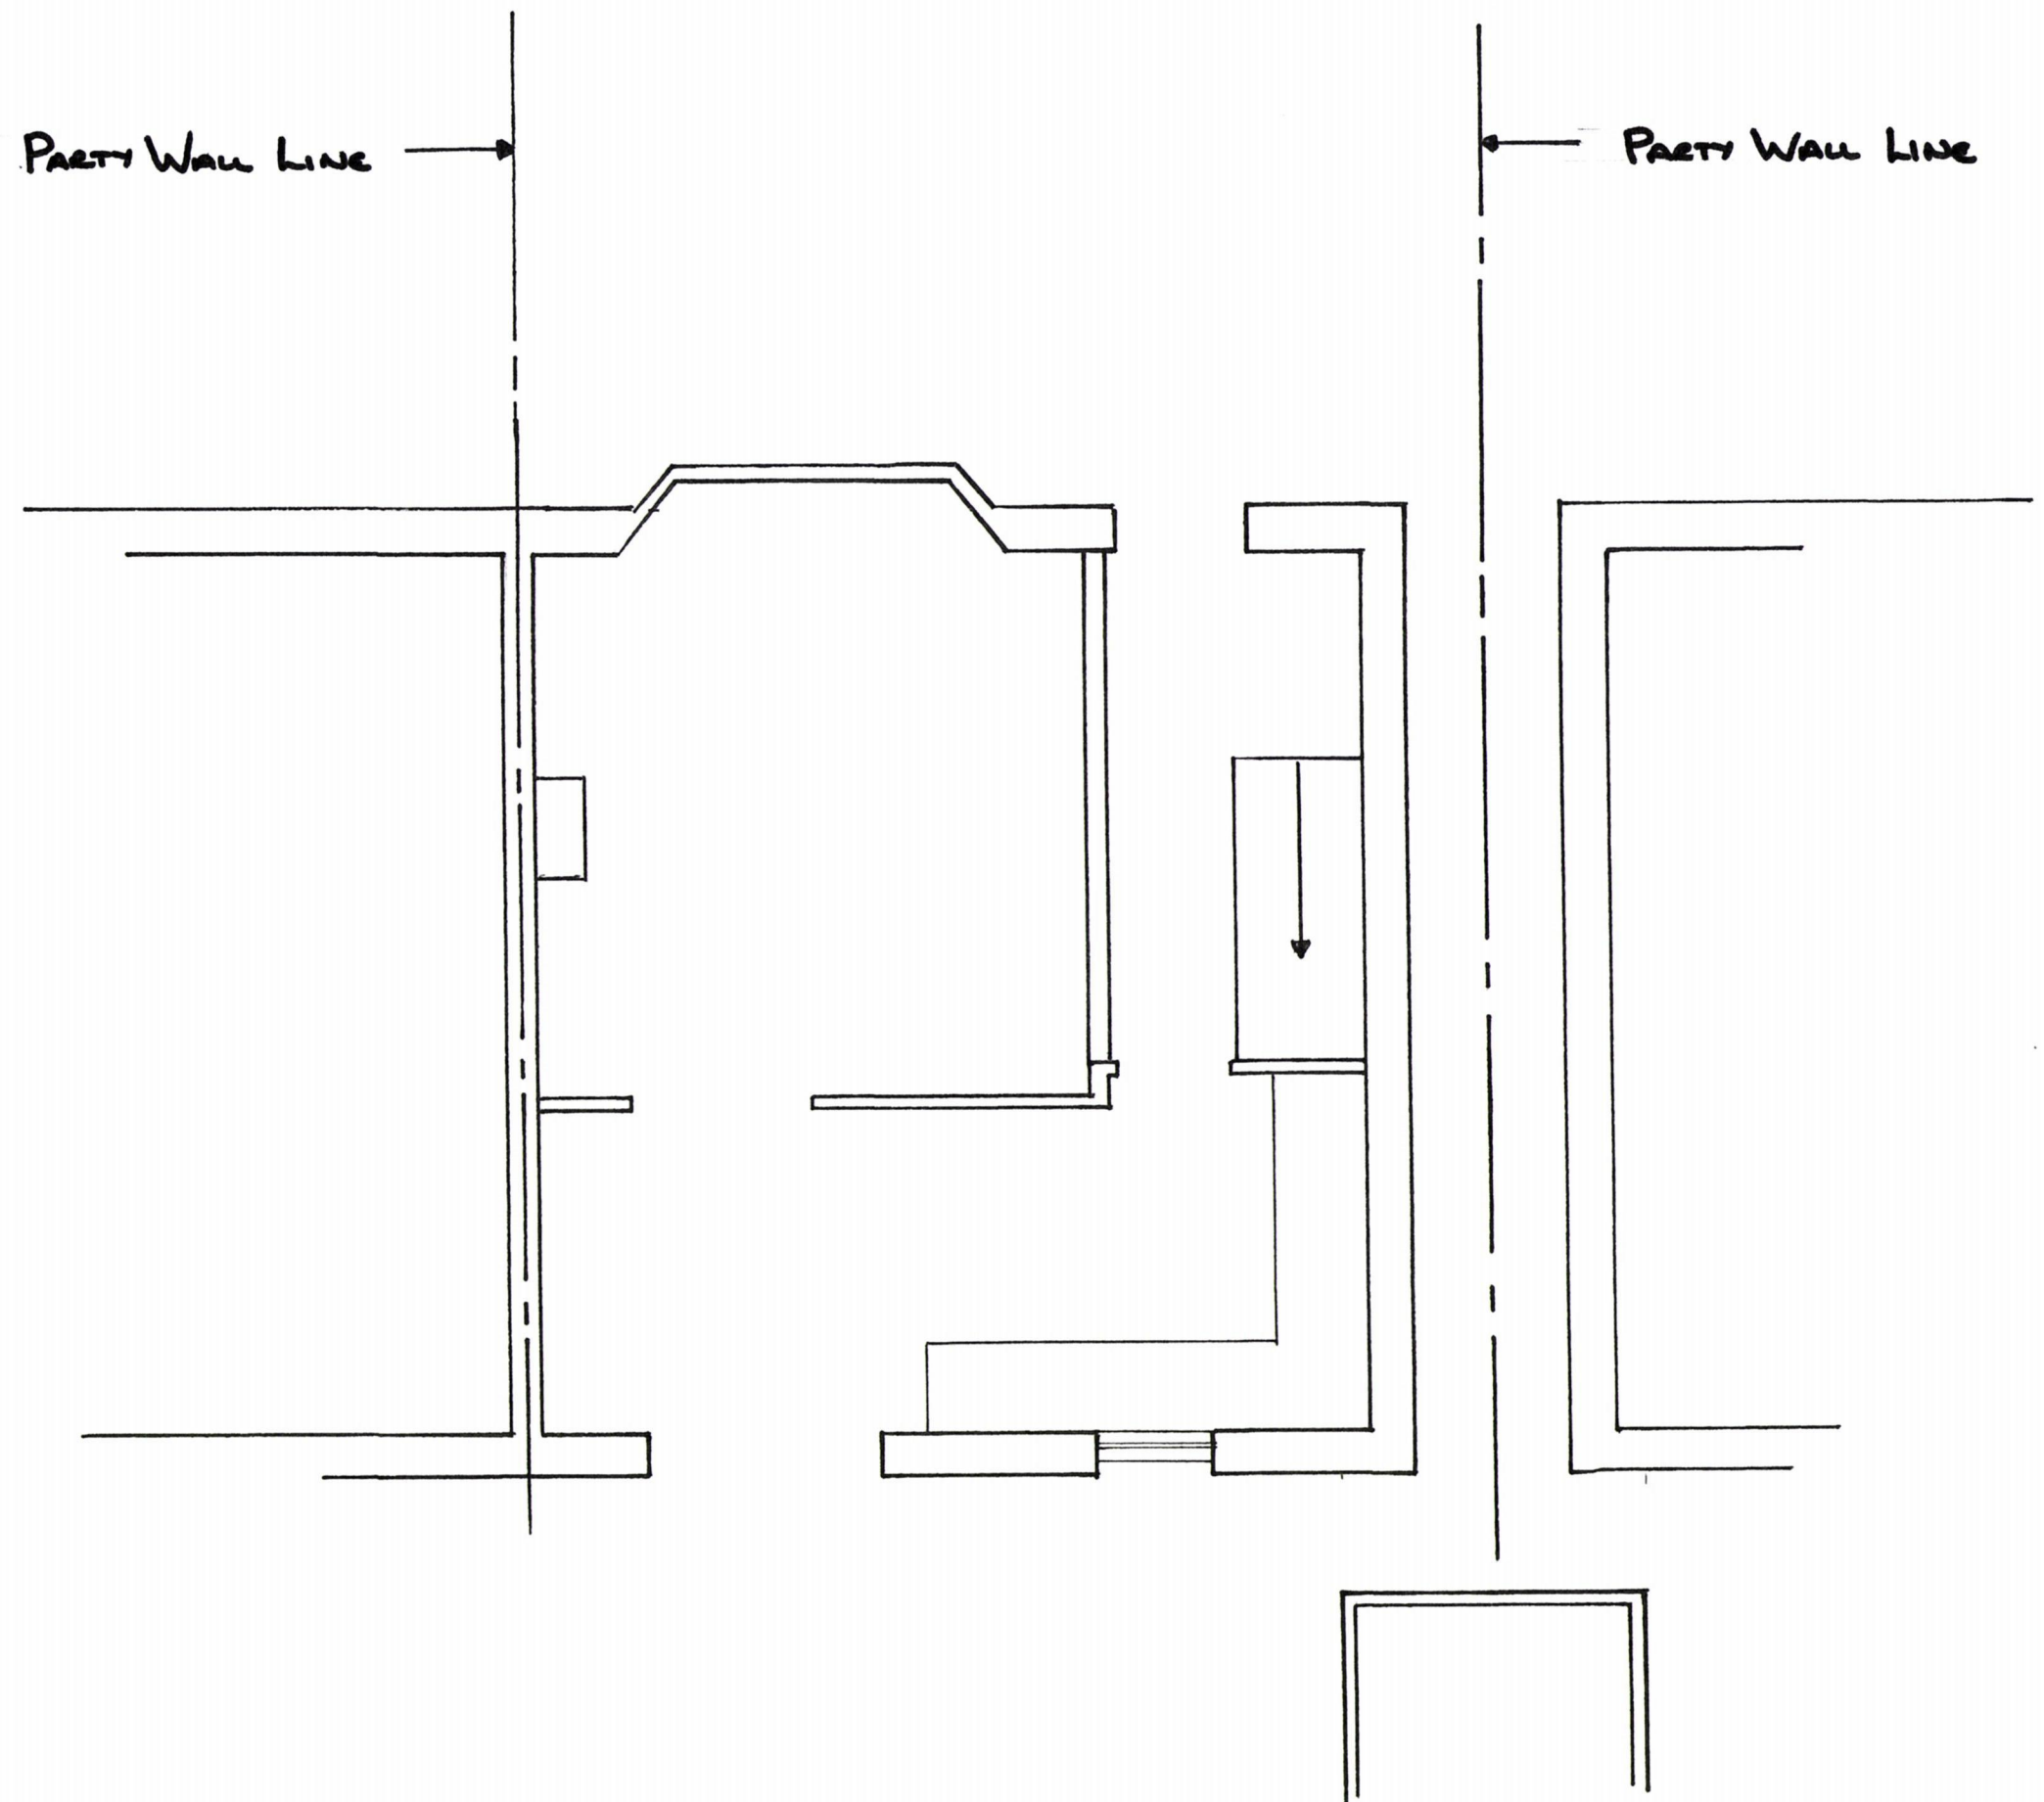

HAVANT BOROUGH COUNCIL
23 MAY 2019
RECEIVED

48 WINCHFIELD CRESCENT, BEDHAMPTON
EXISTING GROUND FLOOR LAYOUT

DEG No E 01
REV 0
SCALE 1:50