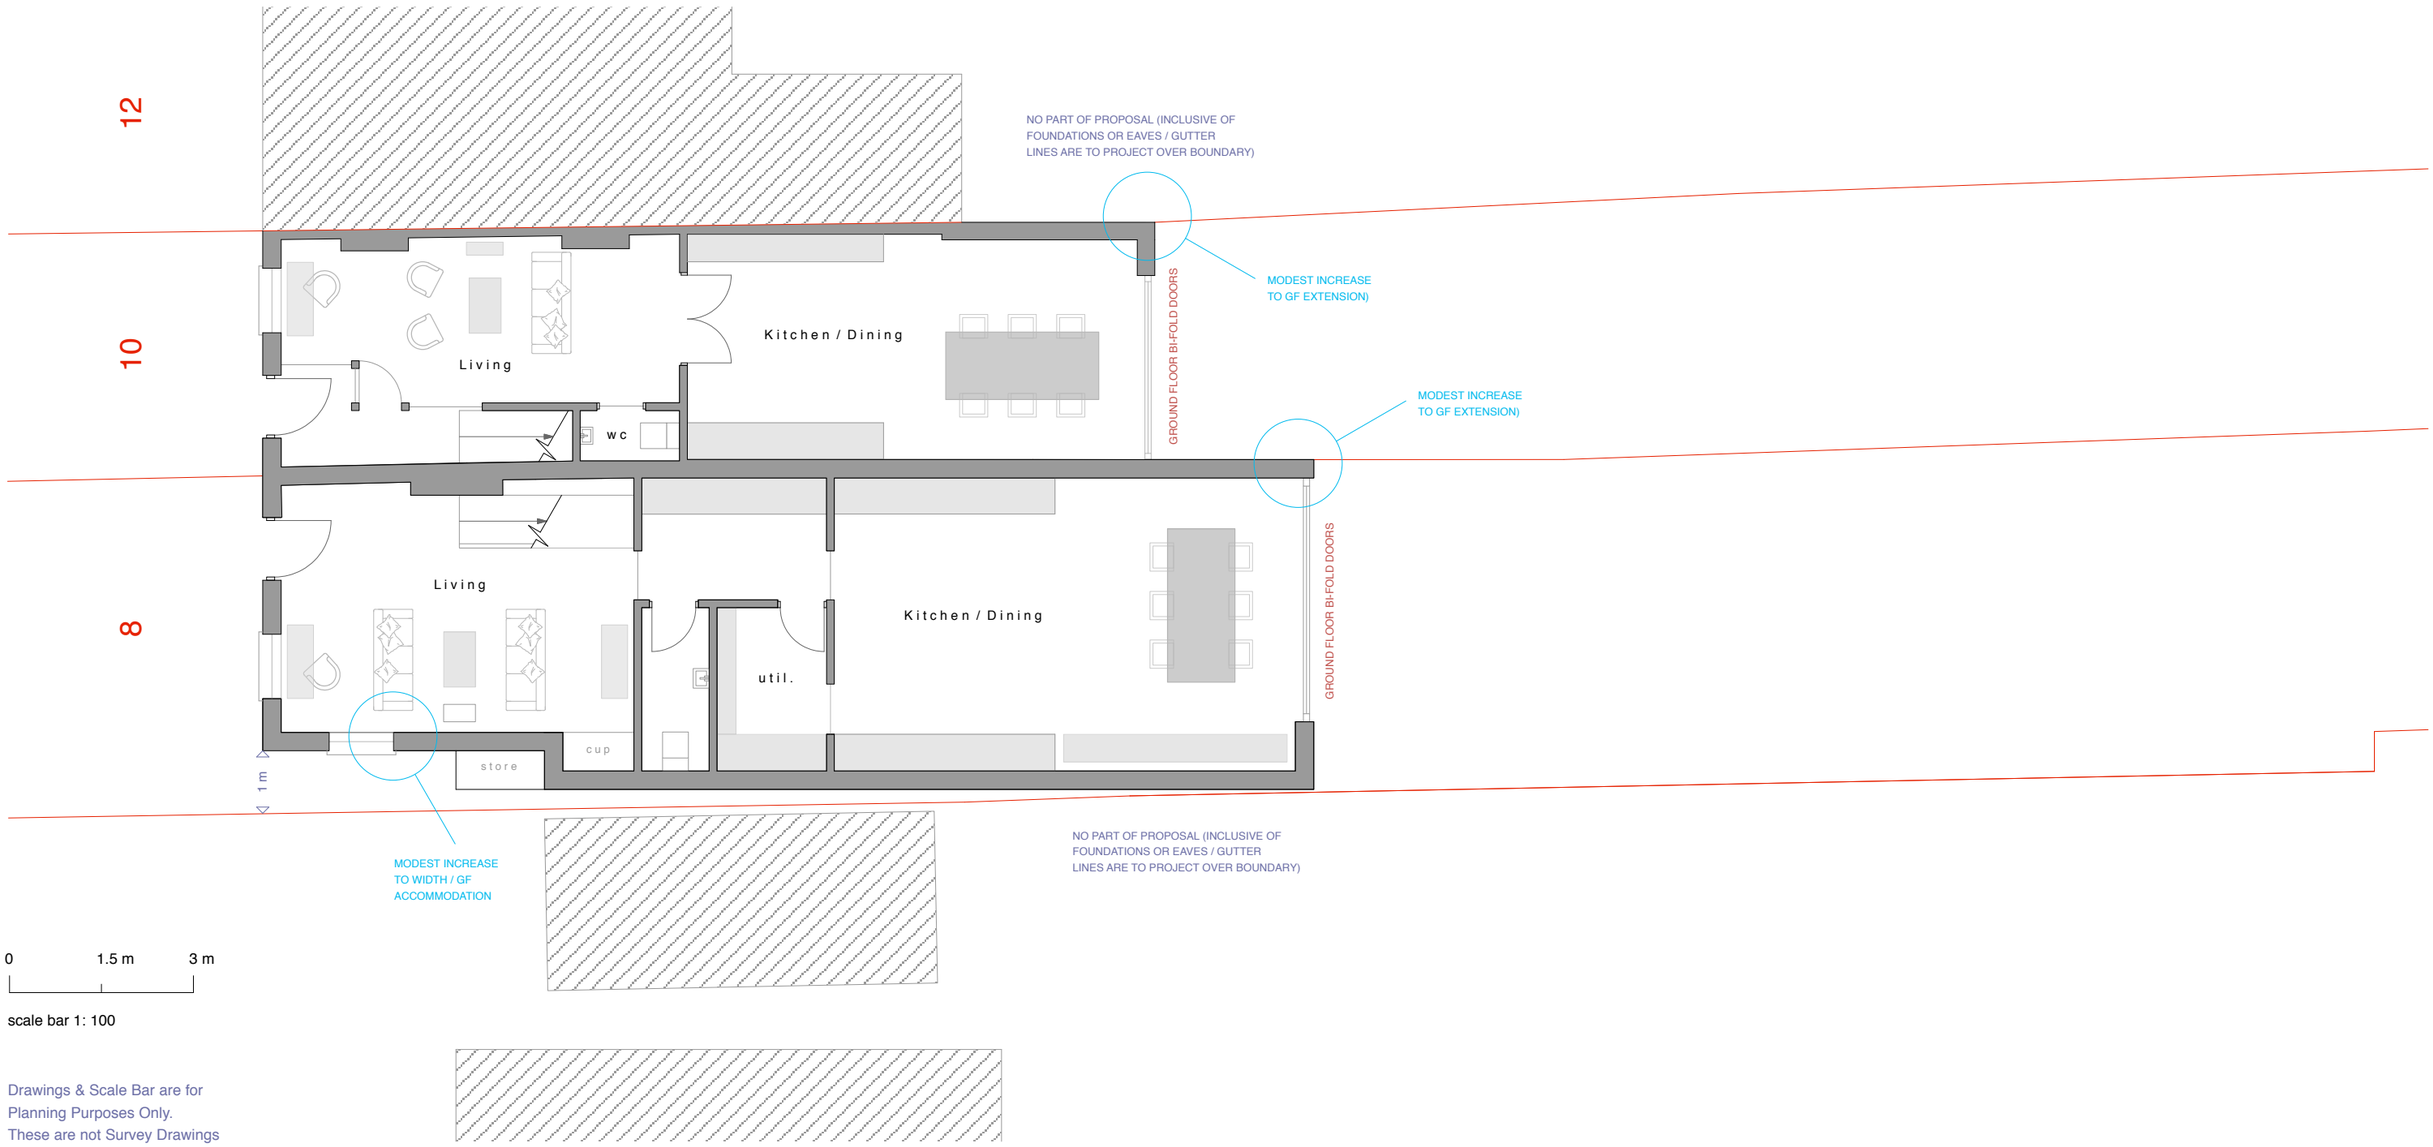

Drawings & Scale Bar are for
Planning Purposes Only.
These are not Survey Drawings

Proposed Ground Floor Plan at 1:100 scale

NOTE - APPLICATION REVISIONS OVER PREVIOUS APPROVAL SHOWN IN BLUE

NORTH

CLIENT	Mr & Mrs A Callaghan, Mr D and Mr G Powell		
SITE	8-10 King's Road, Emsworth		
PROJECT	Proposed Extensions & Alterations		
DRAWING	002 Proposed GF Plan		
DATE	18 09 18		
AUTHOR	AH	REVISION	
STATUS	PL	01 10 18 - ADDITIONAL INFO	
SCALE	1: 100 @ A3		

1. DRAWINGS ARE NOT TO BE SCALED EXCEPT FOR PLANNING PURPOSES.
2. ROOM DIMENSIONS WHERE SHOWN ARE APPROXIMATE.
3. ALL DIMENSIONS TO BE CONTRACTOR-CHECKED ON SITE BEFORE USE.
4. PROPOSED DRAWINGS ARE SUBJECT TO LOCAL AUTHORITY PLANNING / LBC & BUILDING REGULATIONS APPROVAL.
5. ALL DIMENSIONS MUST BE CHECKED AND CONFIRMED BY CONTRACTOR PRIOR TO ANY CONSTRUCTION WORKS TAKING PLACE.
6. THESE ARE NOT SURVEY DRAWINGS. SCALE BAR FOR PLANING PURPOSES ONLY.
7. DRAWINGS REMAIN COPYRIGHT OF CORINTHIAN ARCHITECTURAL DESIGN AND CANNOT BE REPRODUCED OR USED BY ANOTHER PARTY WITHOUT PRIOR WRITTEN CONSENT.

CORINTHIAN ARCHITECTURAL DESIGN

8 Davys Court, Funtington, Chichester, West Sussex. PO18 9LG
01243 576 078 > contact@corinthianad.co.uk > www.corinthianad.co.uk