



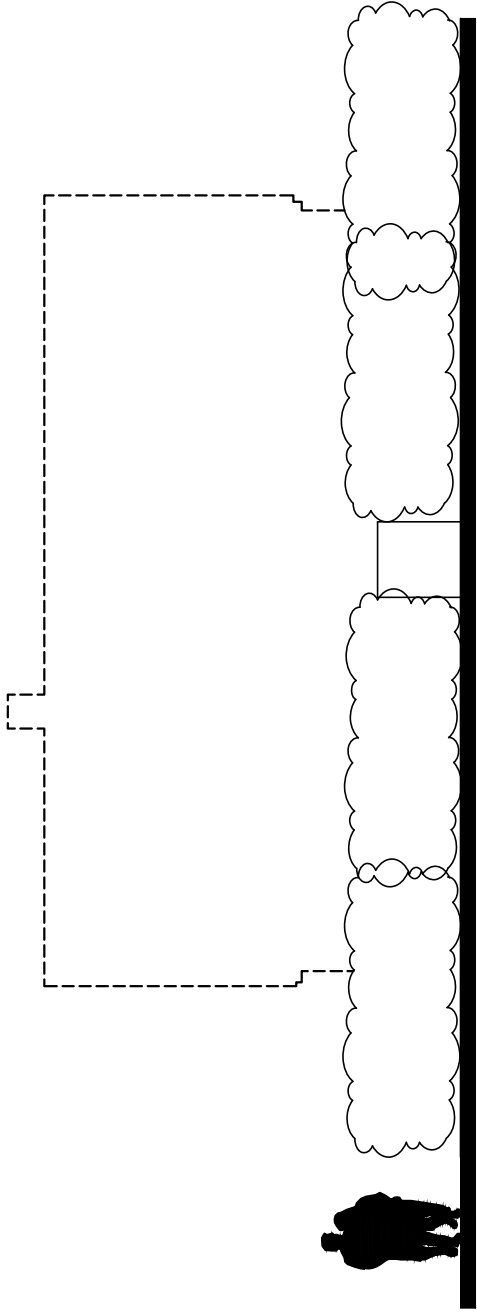

EXISTING SOUTH BOUNDARY ELEVATION

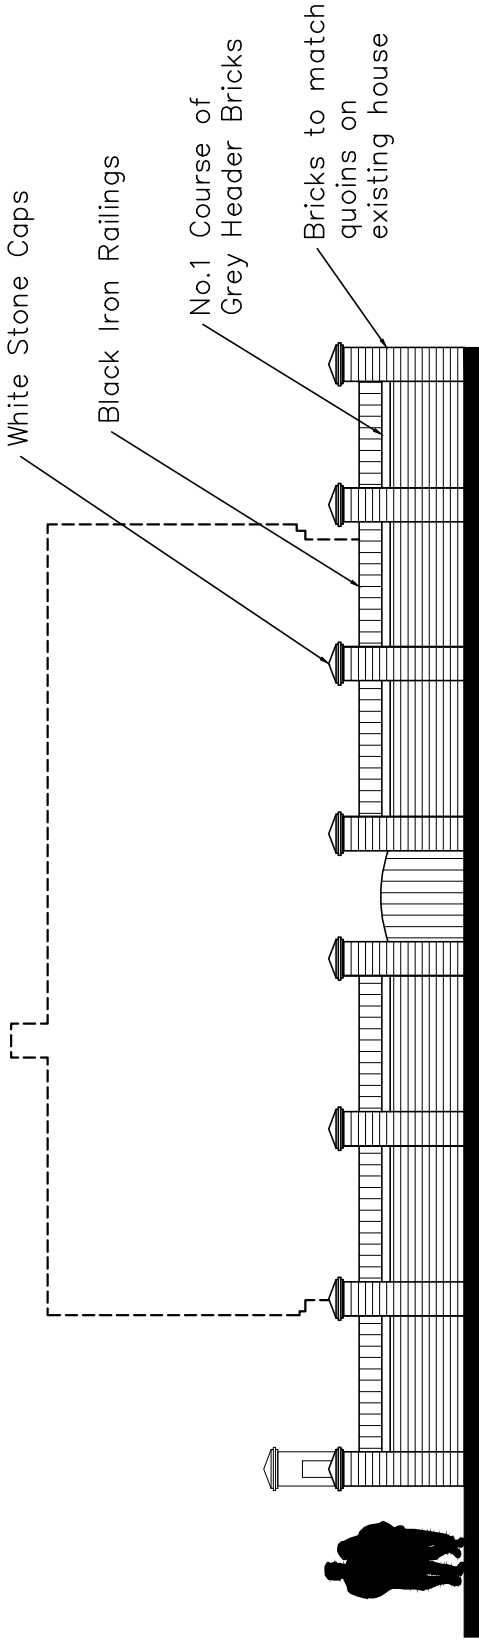

PROPOSED SOUTH BOUNDARY ELEVATION

18 Longwood Av,
Cowplain,
PO8 8HX

Existing and Proposed Elevations

Revisions	a) Note/Date/Initial
b)	
c)	
d)	



Critchley Architecture And Design Ltd.
Contact: 02392 474 919 | info@caad.online
The Old Brewery, 15E South Street, Havant, PO9 1BU



Scale A1=1:50, A3=1:100
Drawn SAR
Date 02/11/18

17070-302

40m

30m

20m

10m