



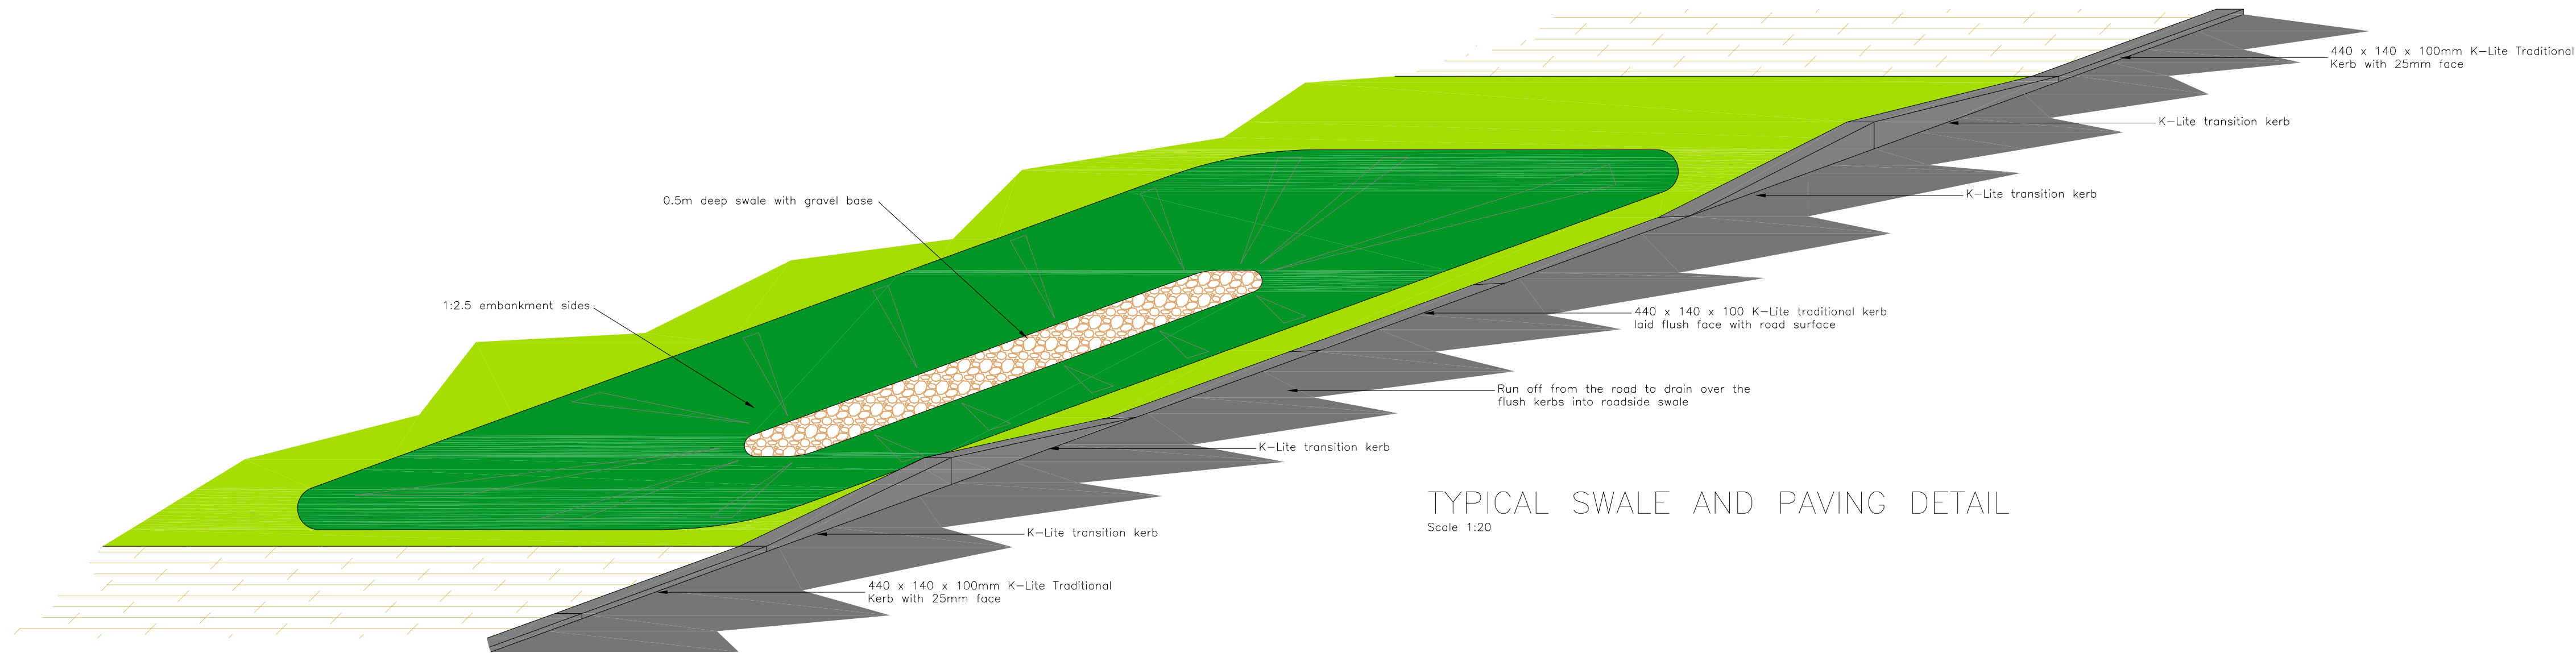


TYPICAL SWALE AND PAVING DETAIL

Scale 1:20

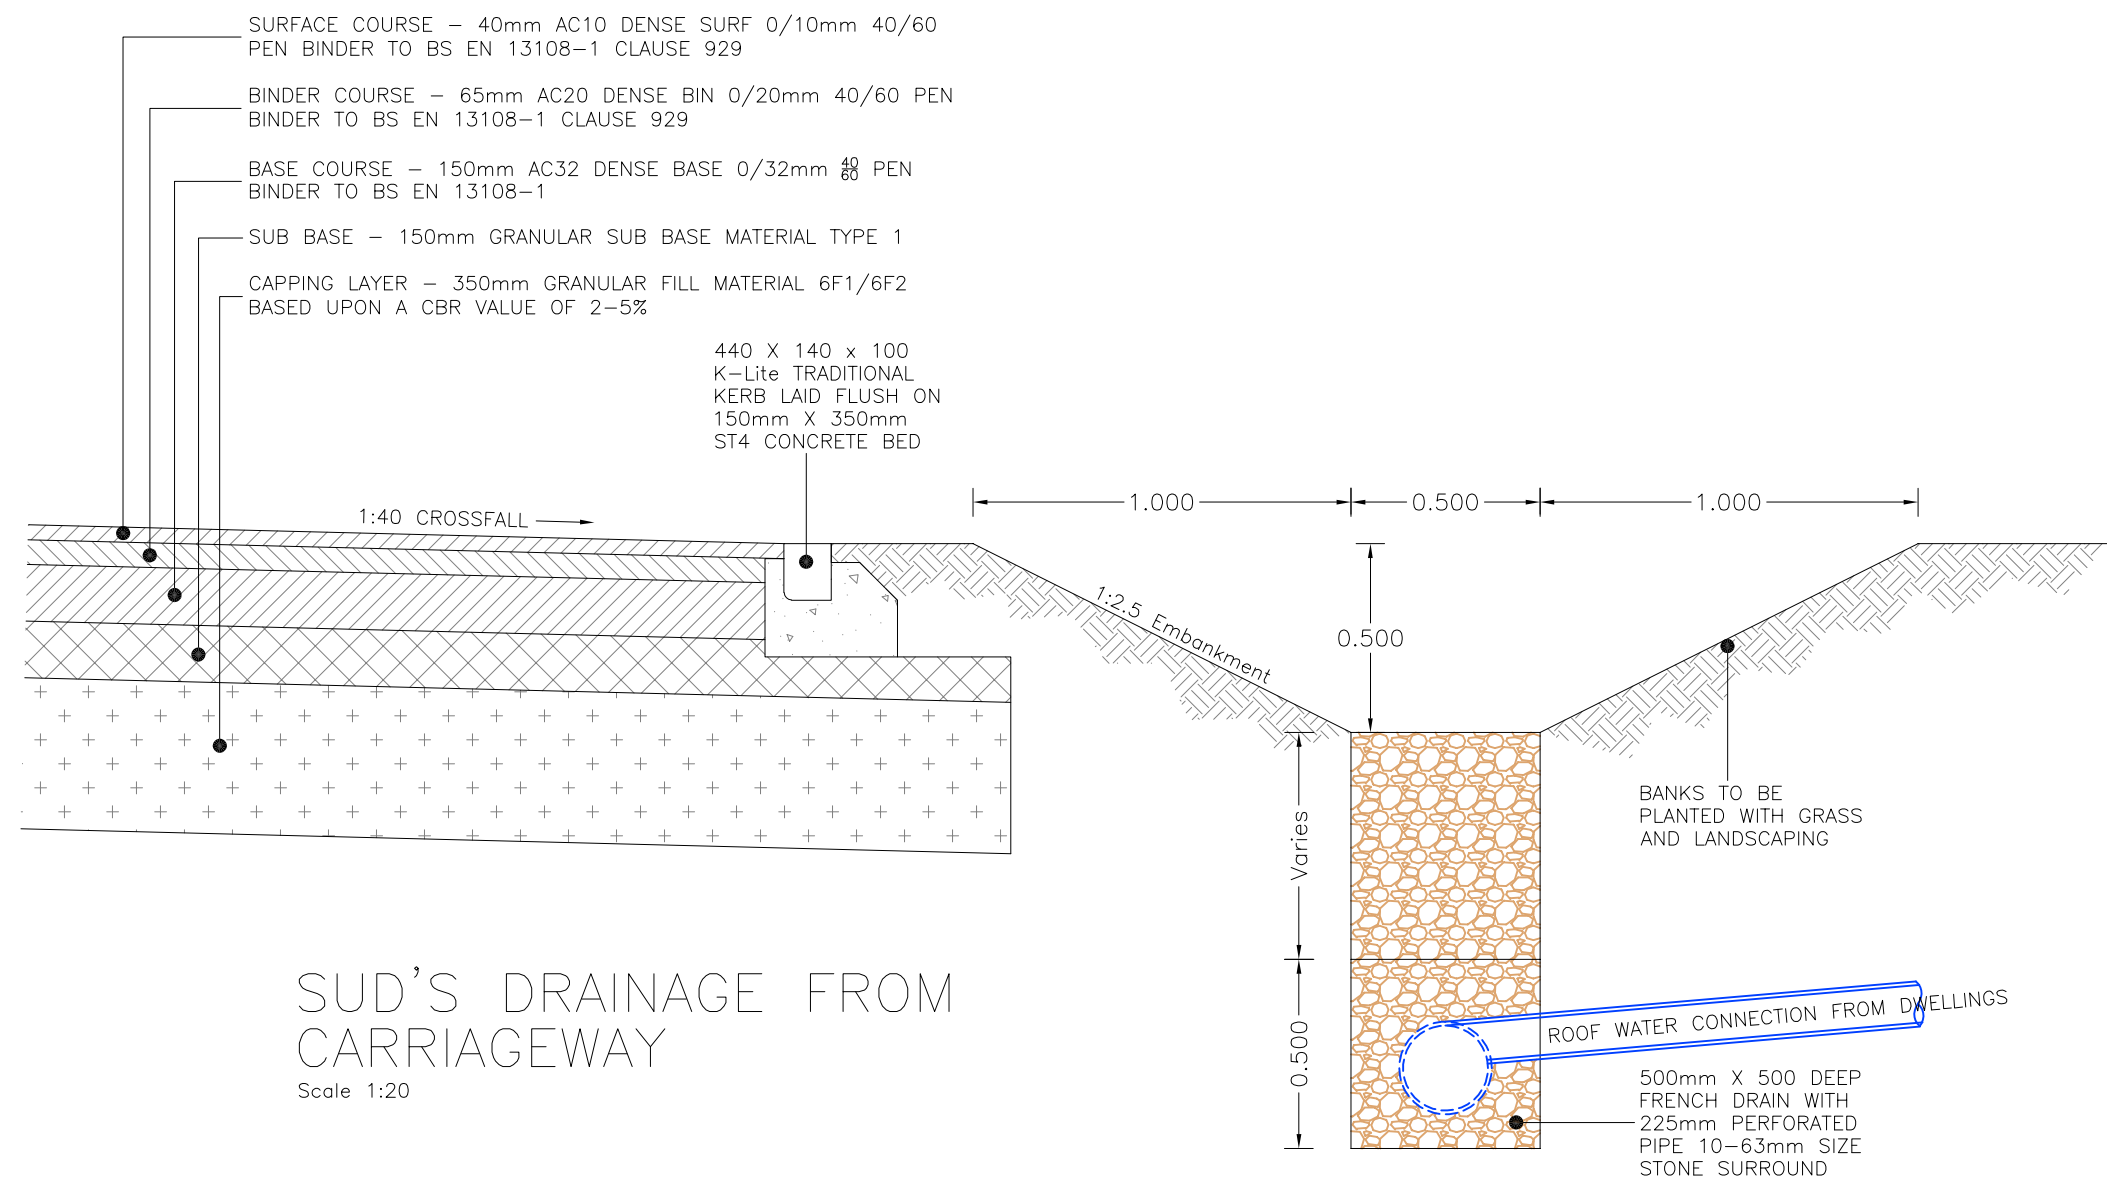

SUD'S DRAINAGE FROM CARRIAGEWAY

Scale 1:20

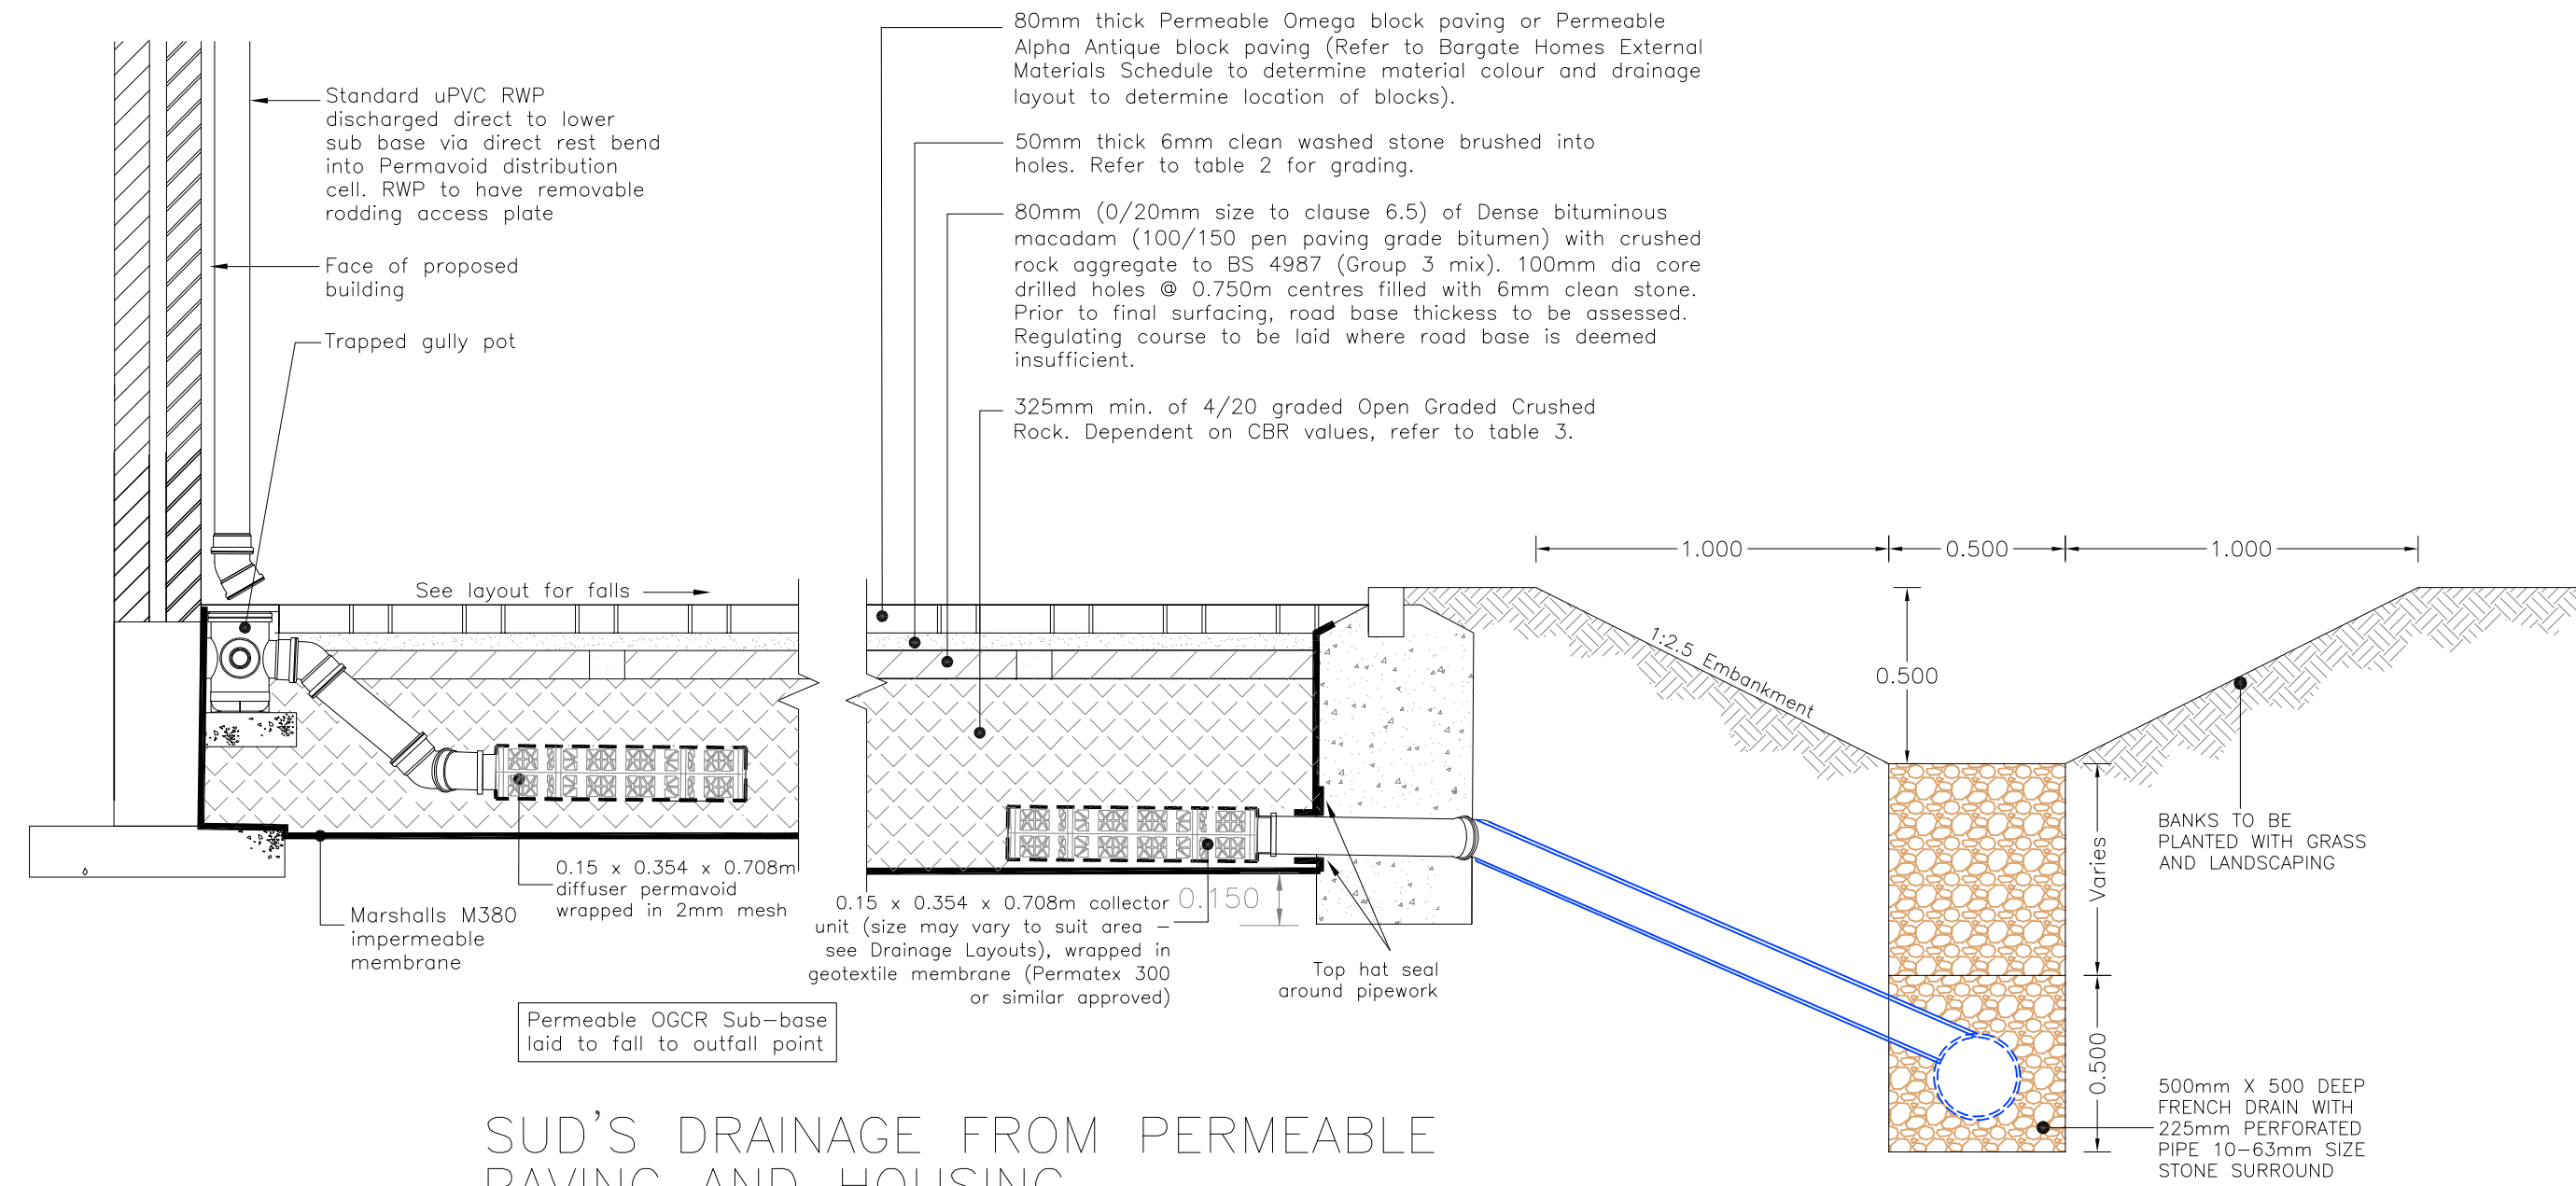

SUD'S DRAINAGE FROM PERMEABLE PAVING AND HOUSING

Scale 1:20

PRELIMINARY FOR PLANNING ONLY

| REV. No.    | DATE   | DESCRIPTION               | INITIALS                 |
|-------------|---|---------------------------|--------------------------|
| Client      |  <b>MJA CONSULTING</b><br>CIVIL & STRUCTURAL ENGINEERS<br>Ipsum Court, 24 The Quadrant,<br>Abingdon Science Park,<br>Oxon, OX14 3YS<br>Tel: 01235 555173<br>Fax: 01235 523226 |                           |                          |
| Project     | Manor Farm Bedhampton   |                           |                          |
| Title       | Road and swale construction details   | Scale 1:250@A0<br>Checked | Date Mar'19<br>Drawn KTG |
| Drawing No. | 5992:P20   | Rev                       |                          |