
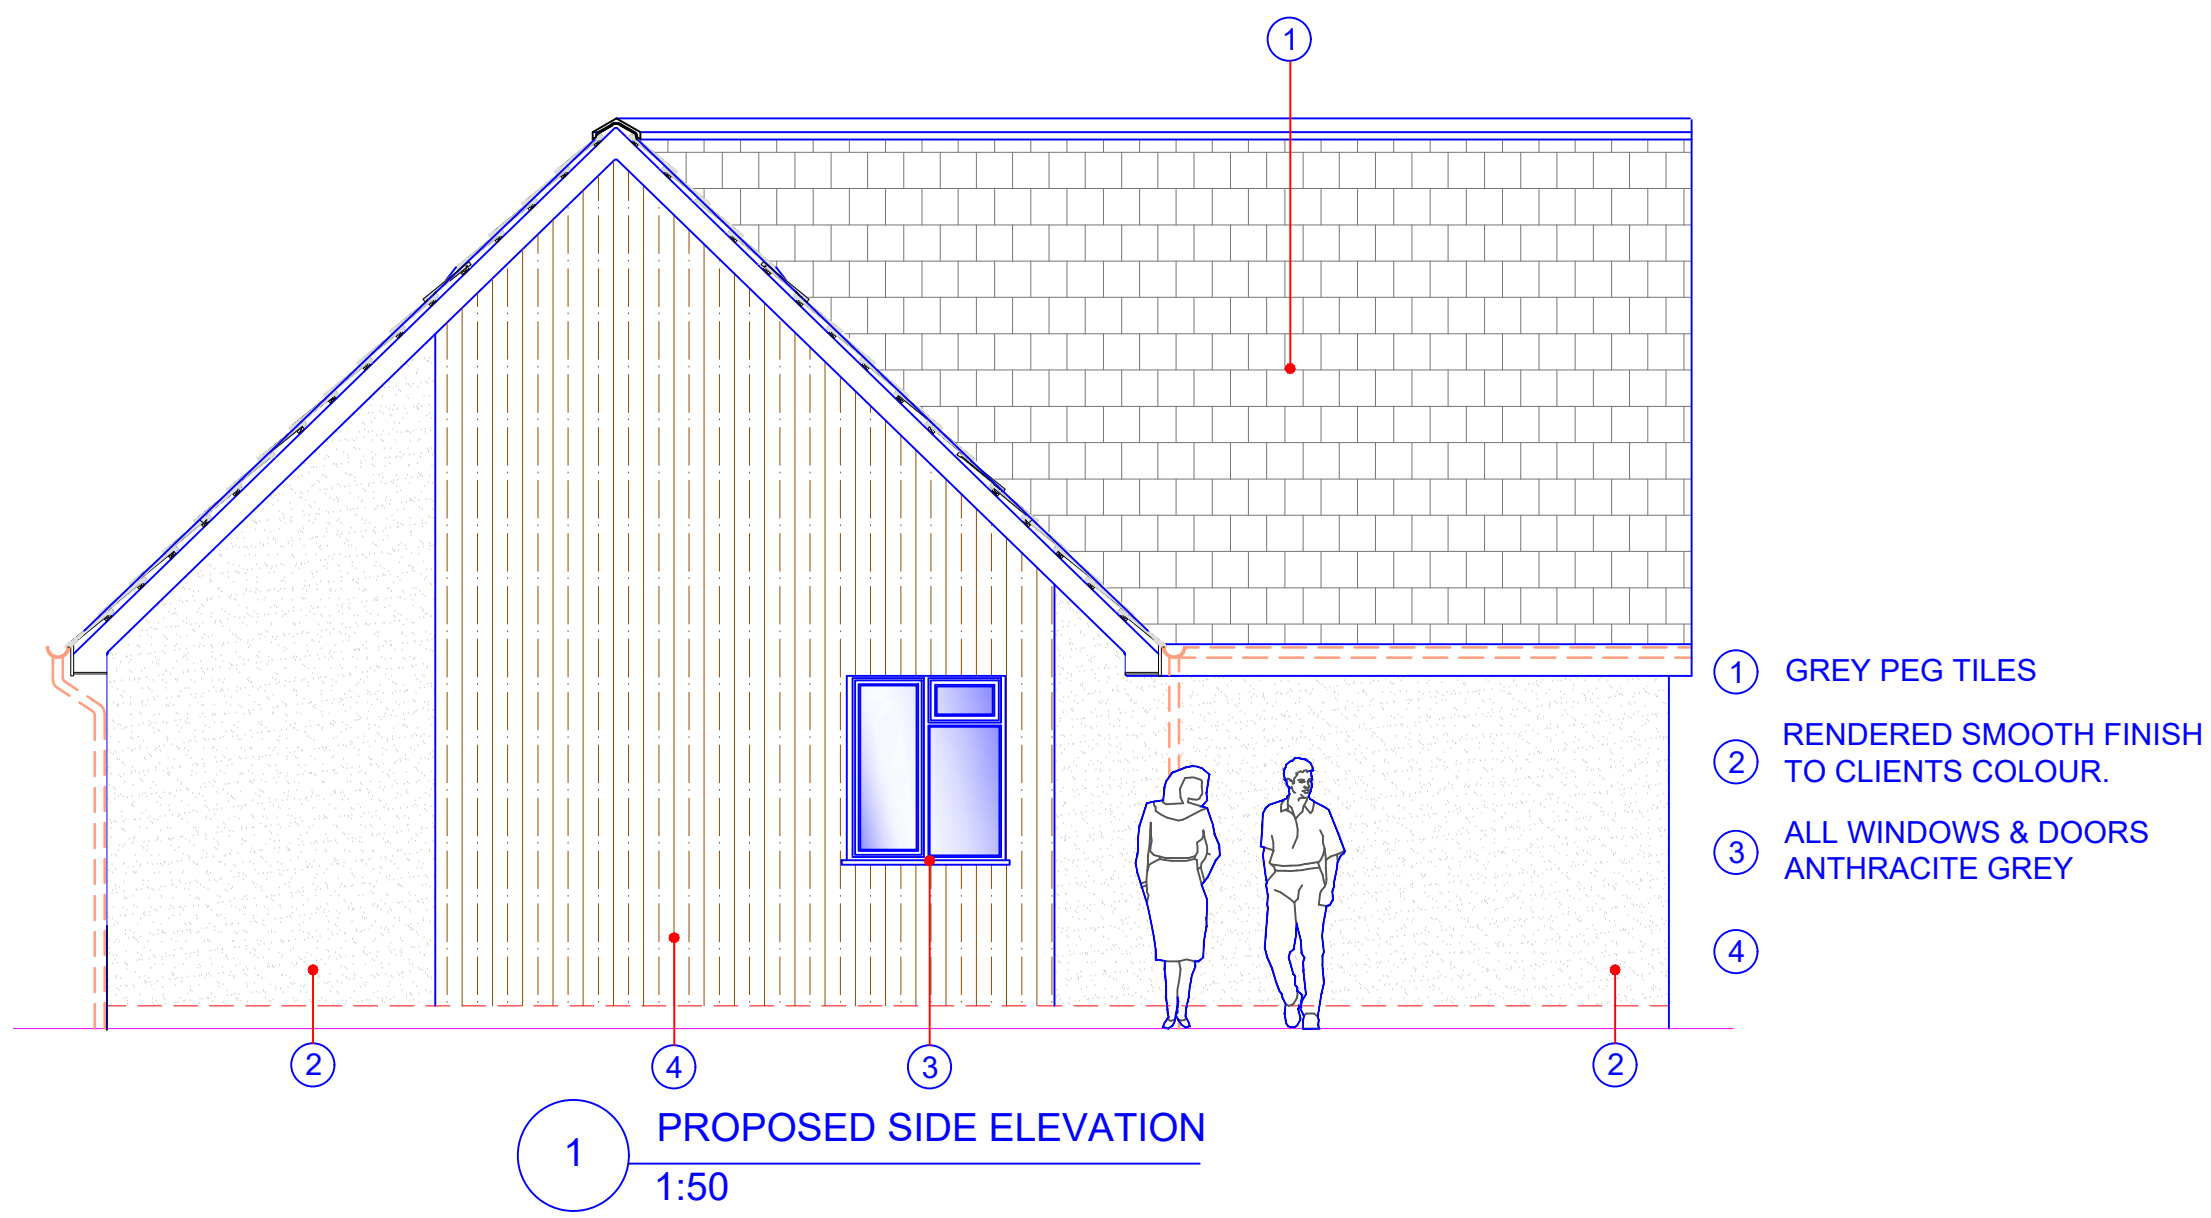
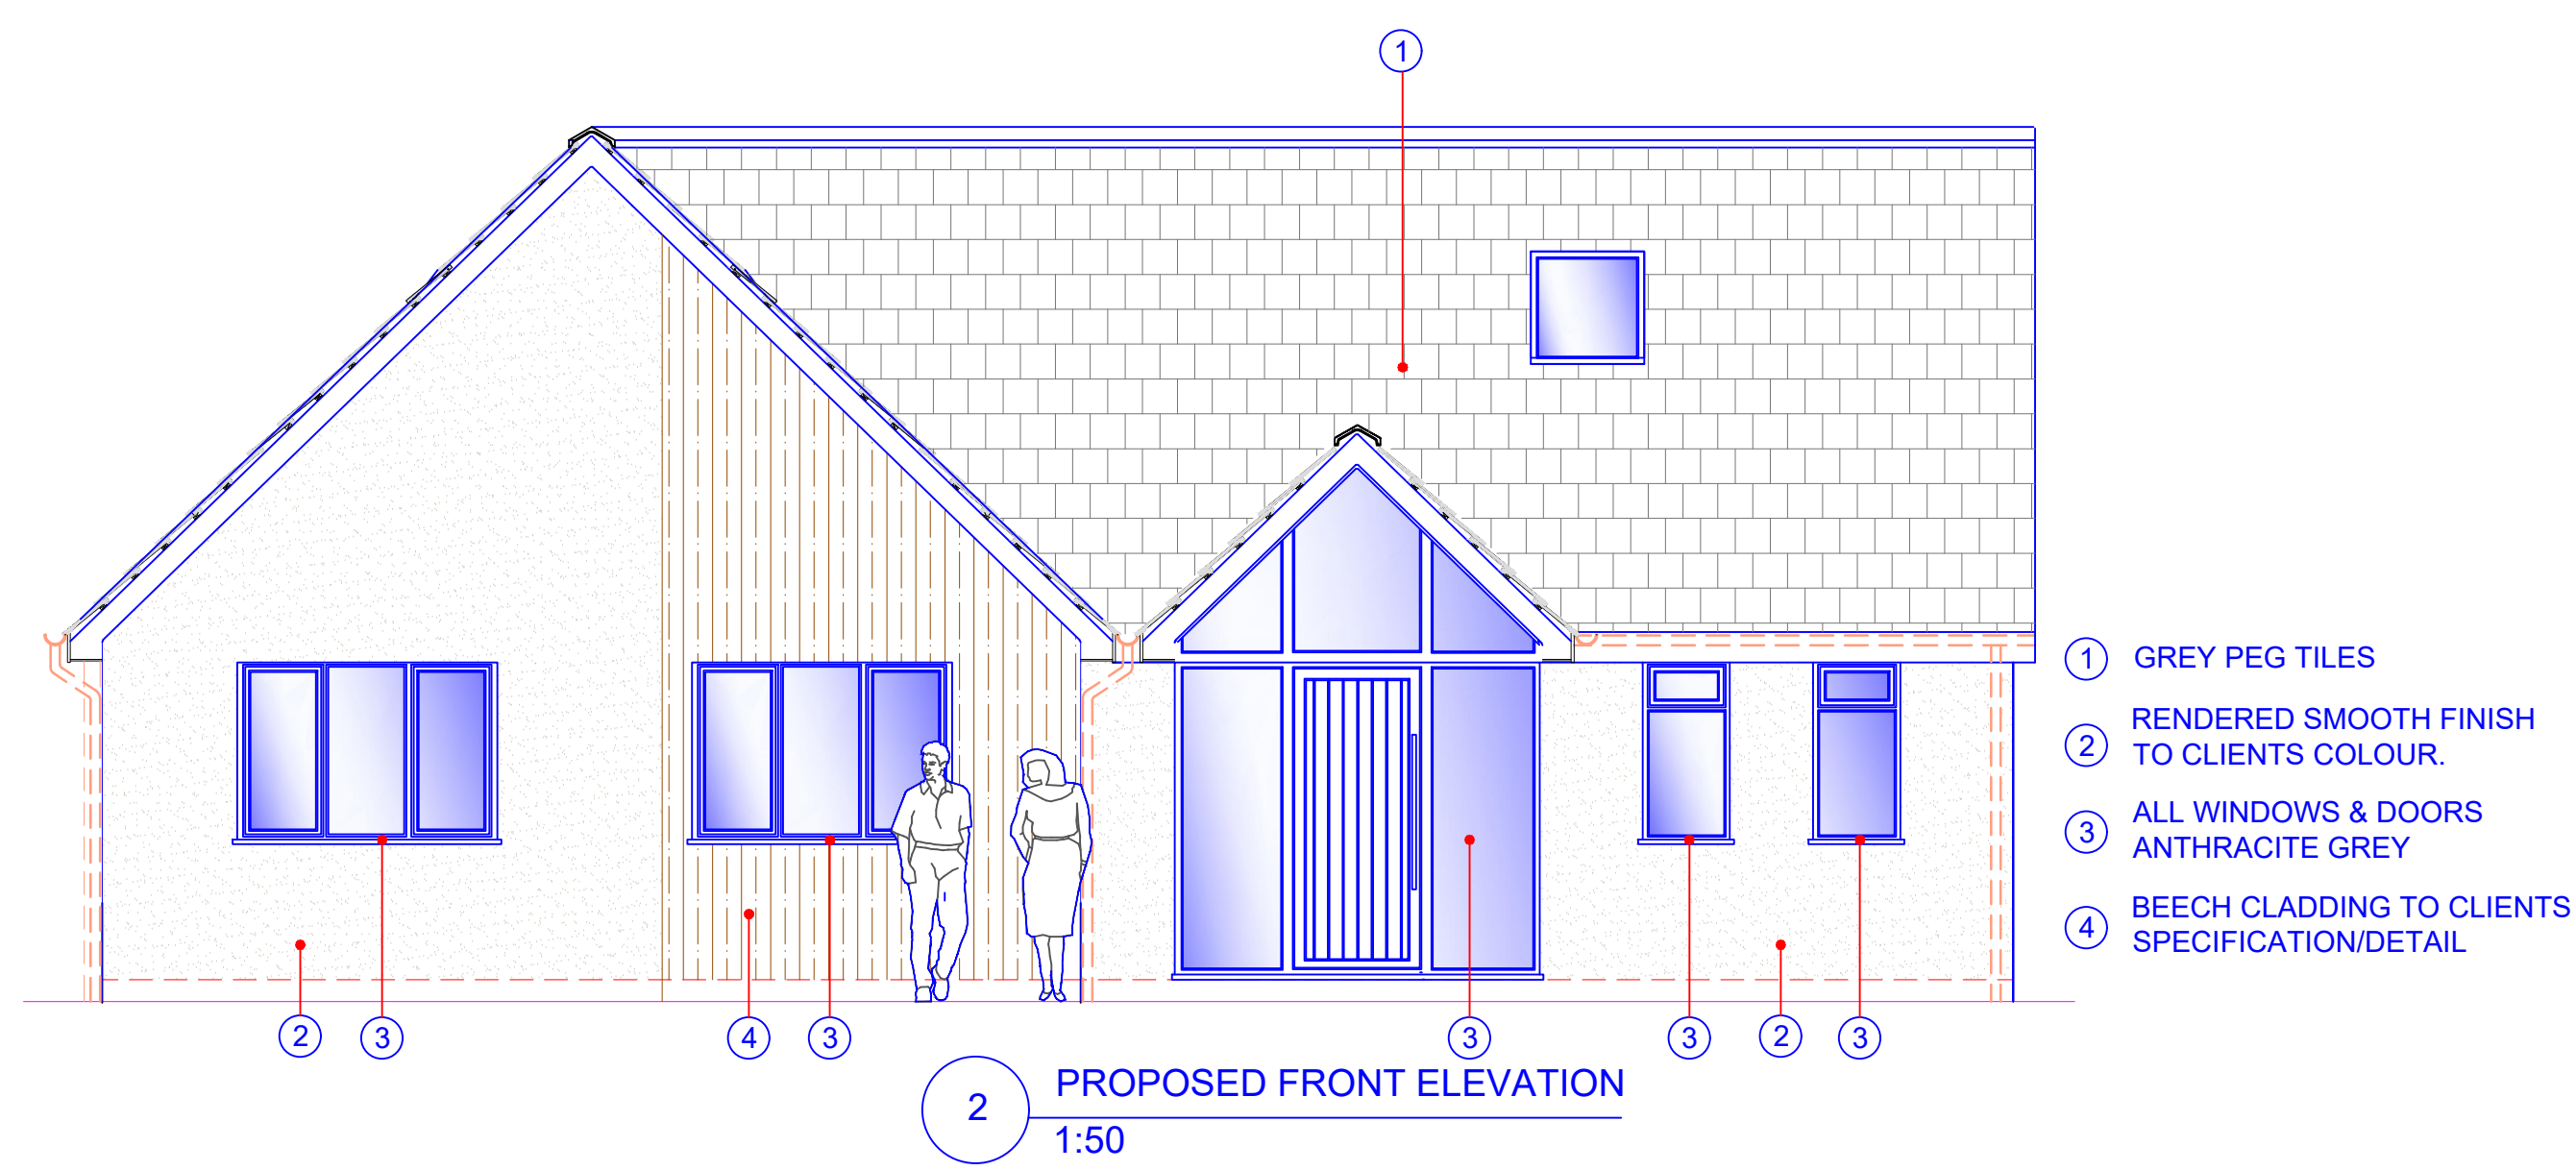
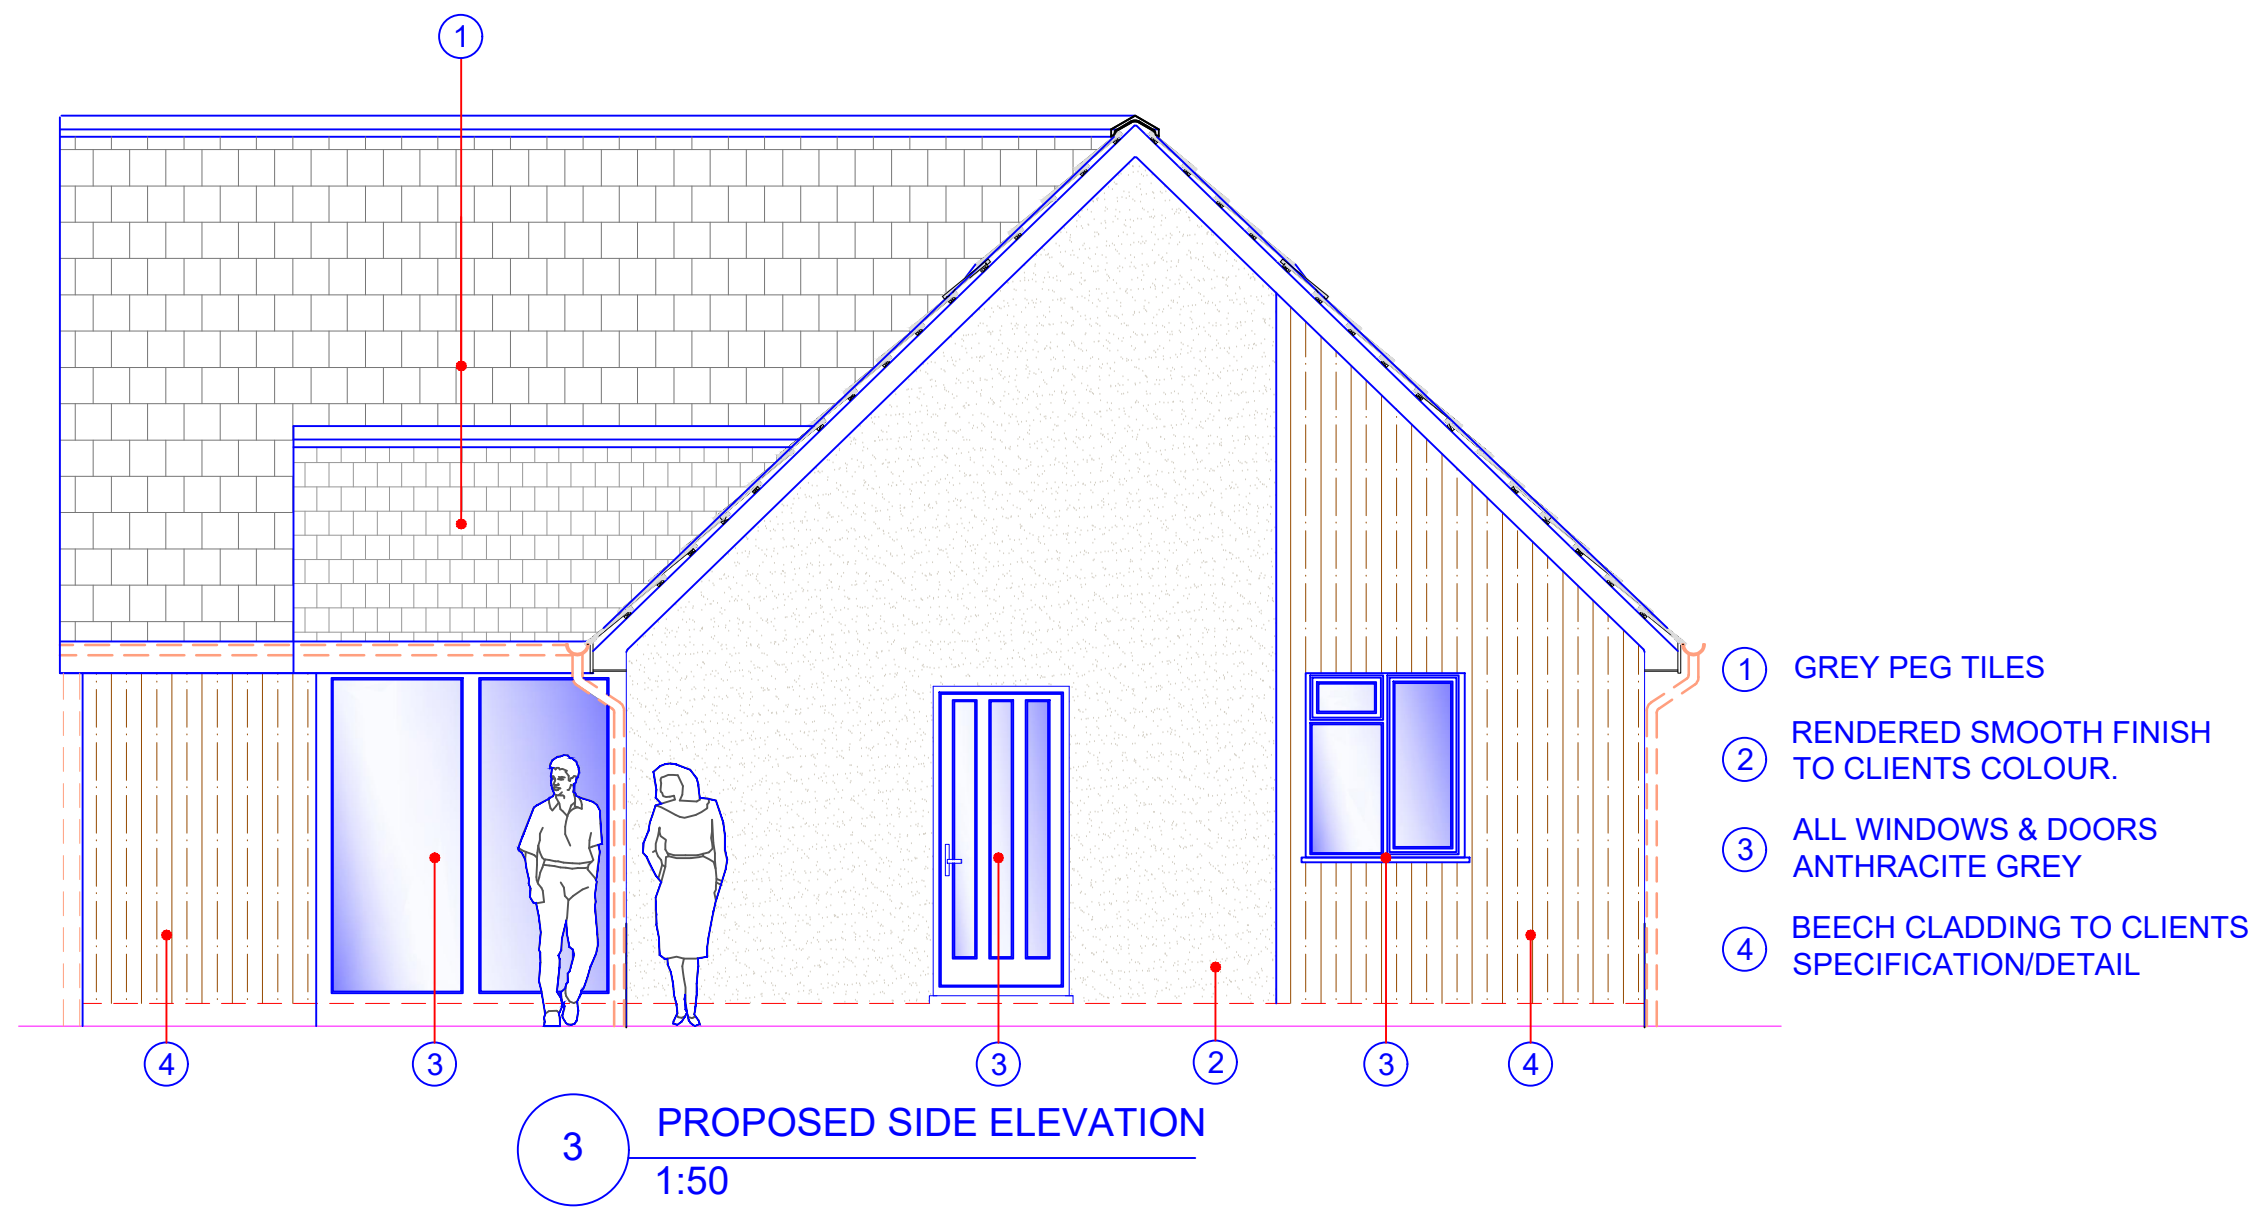
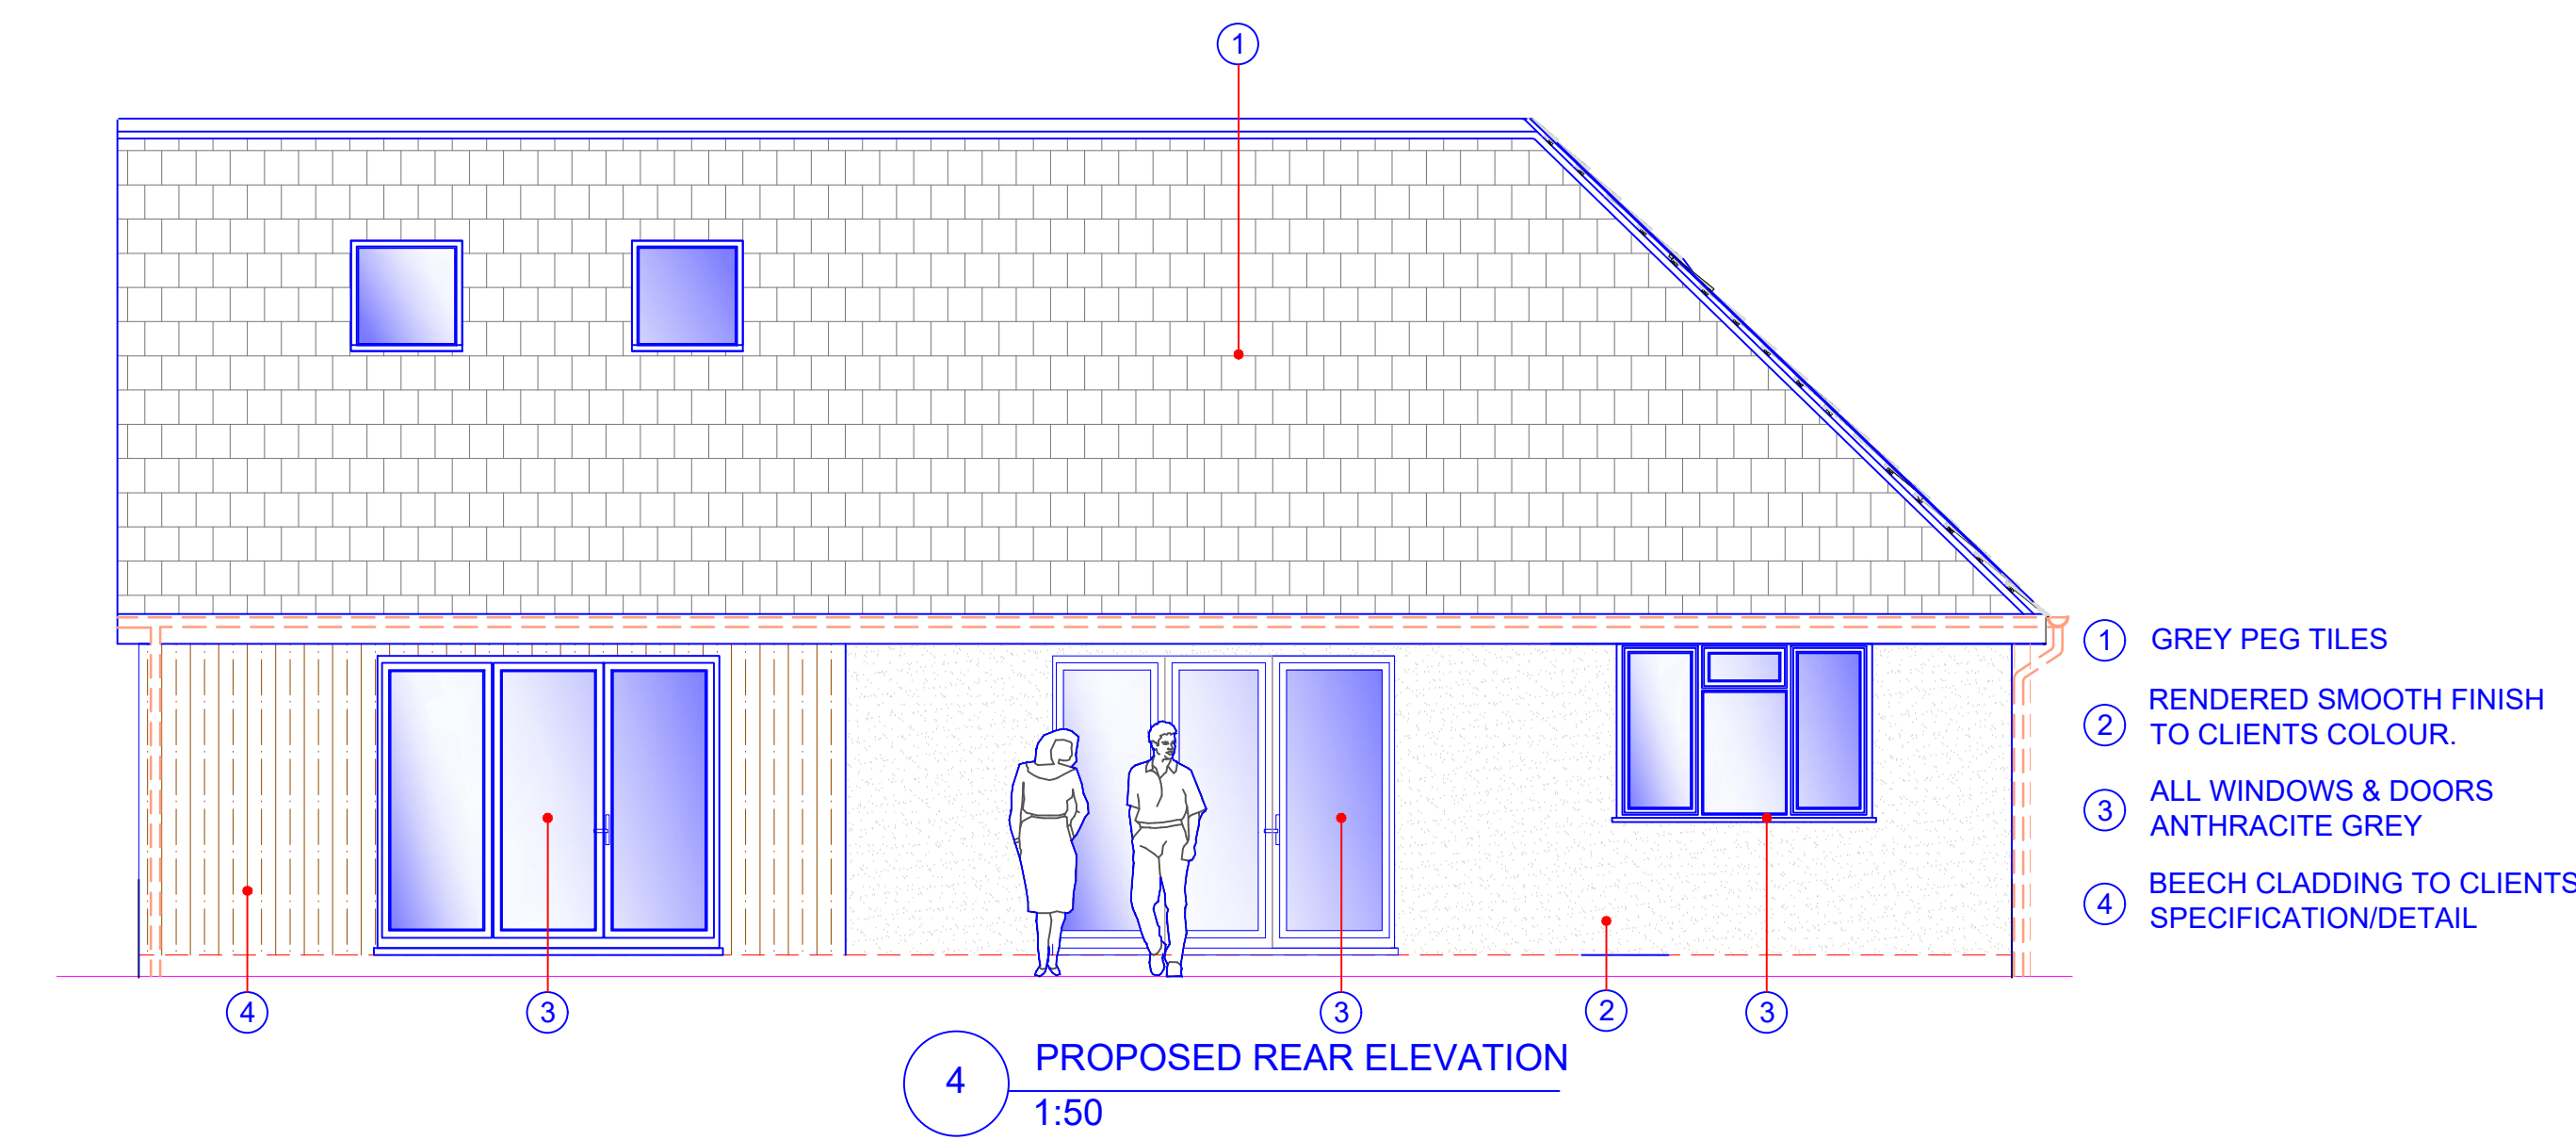
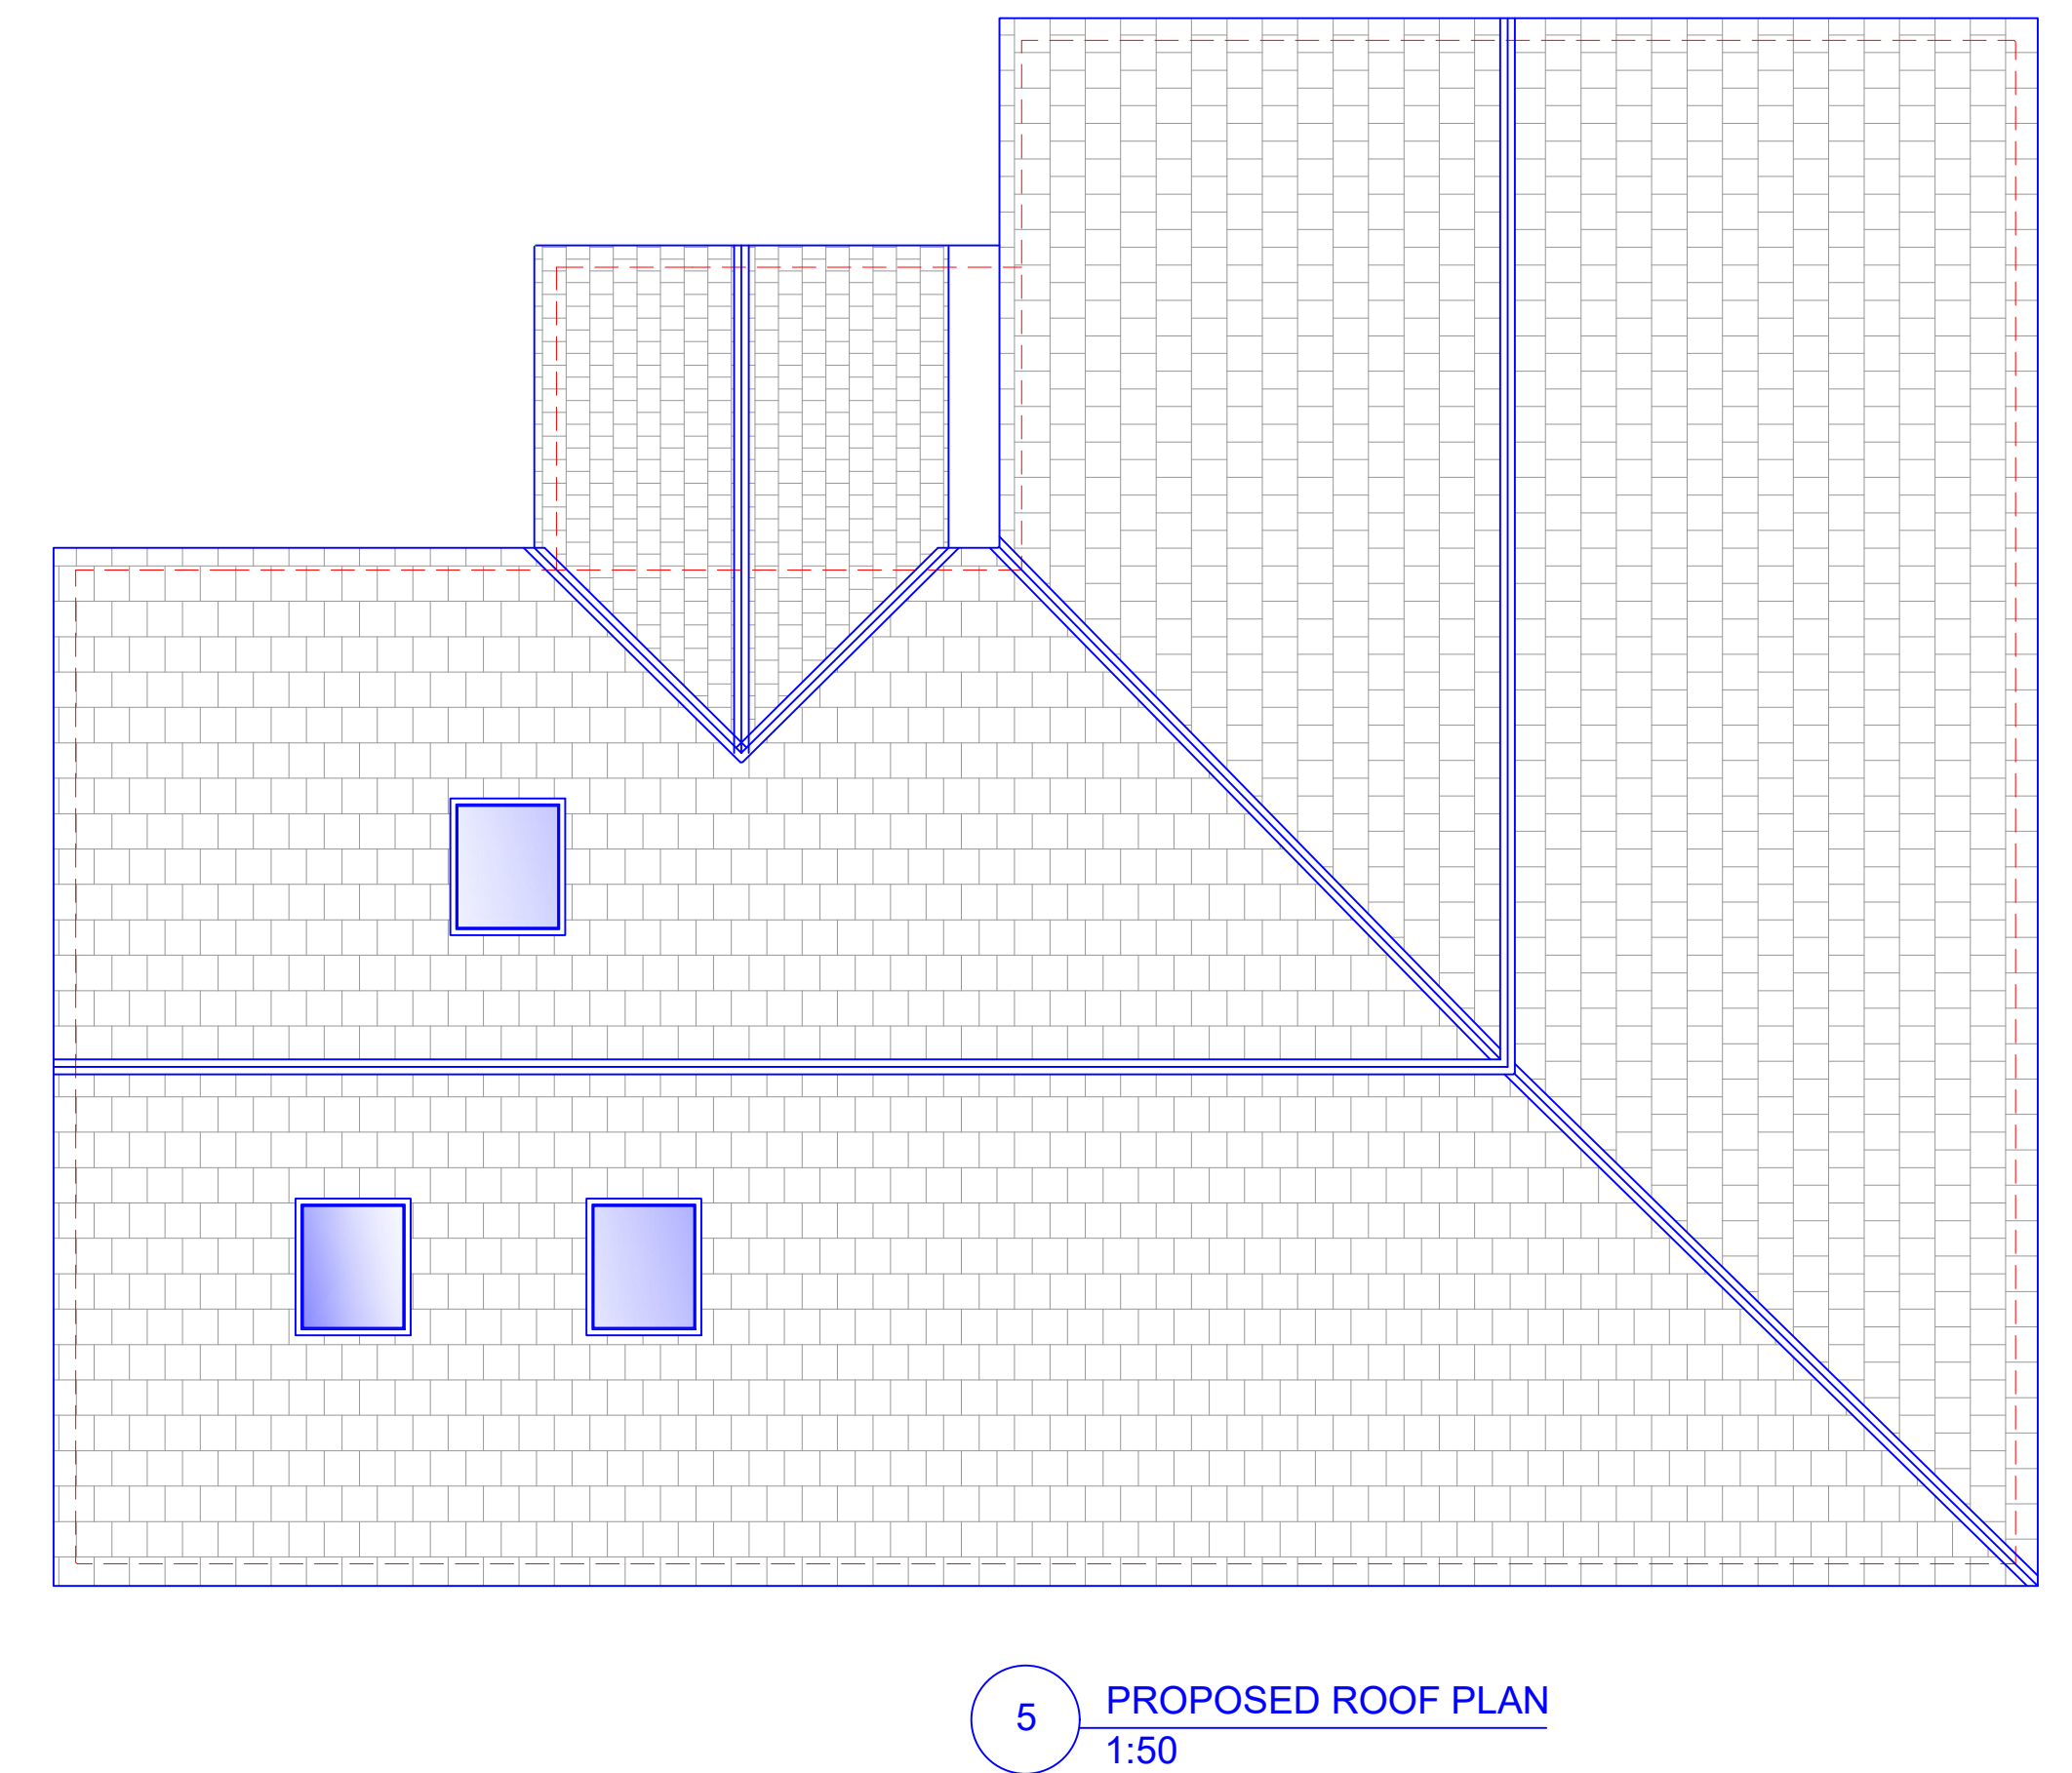
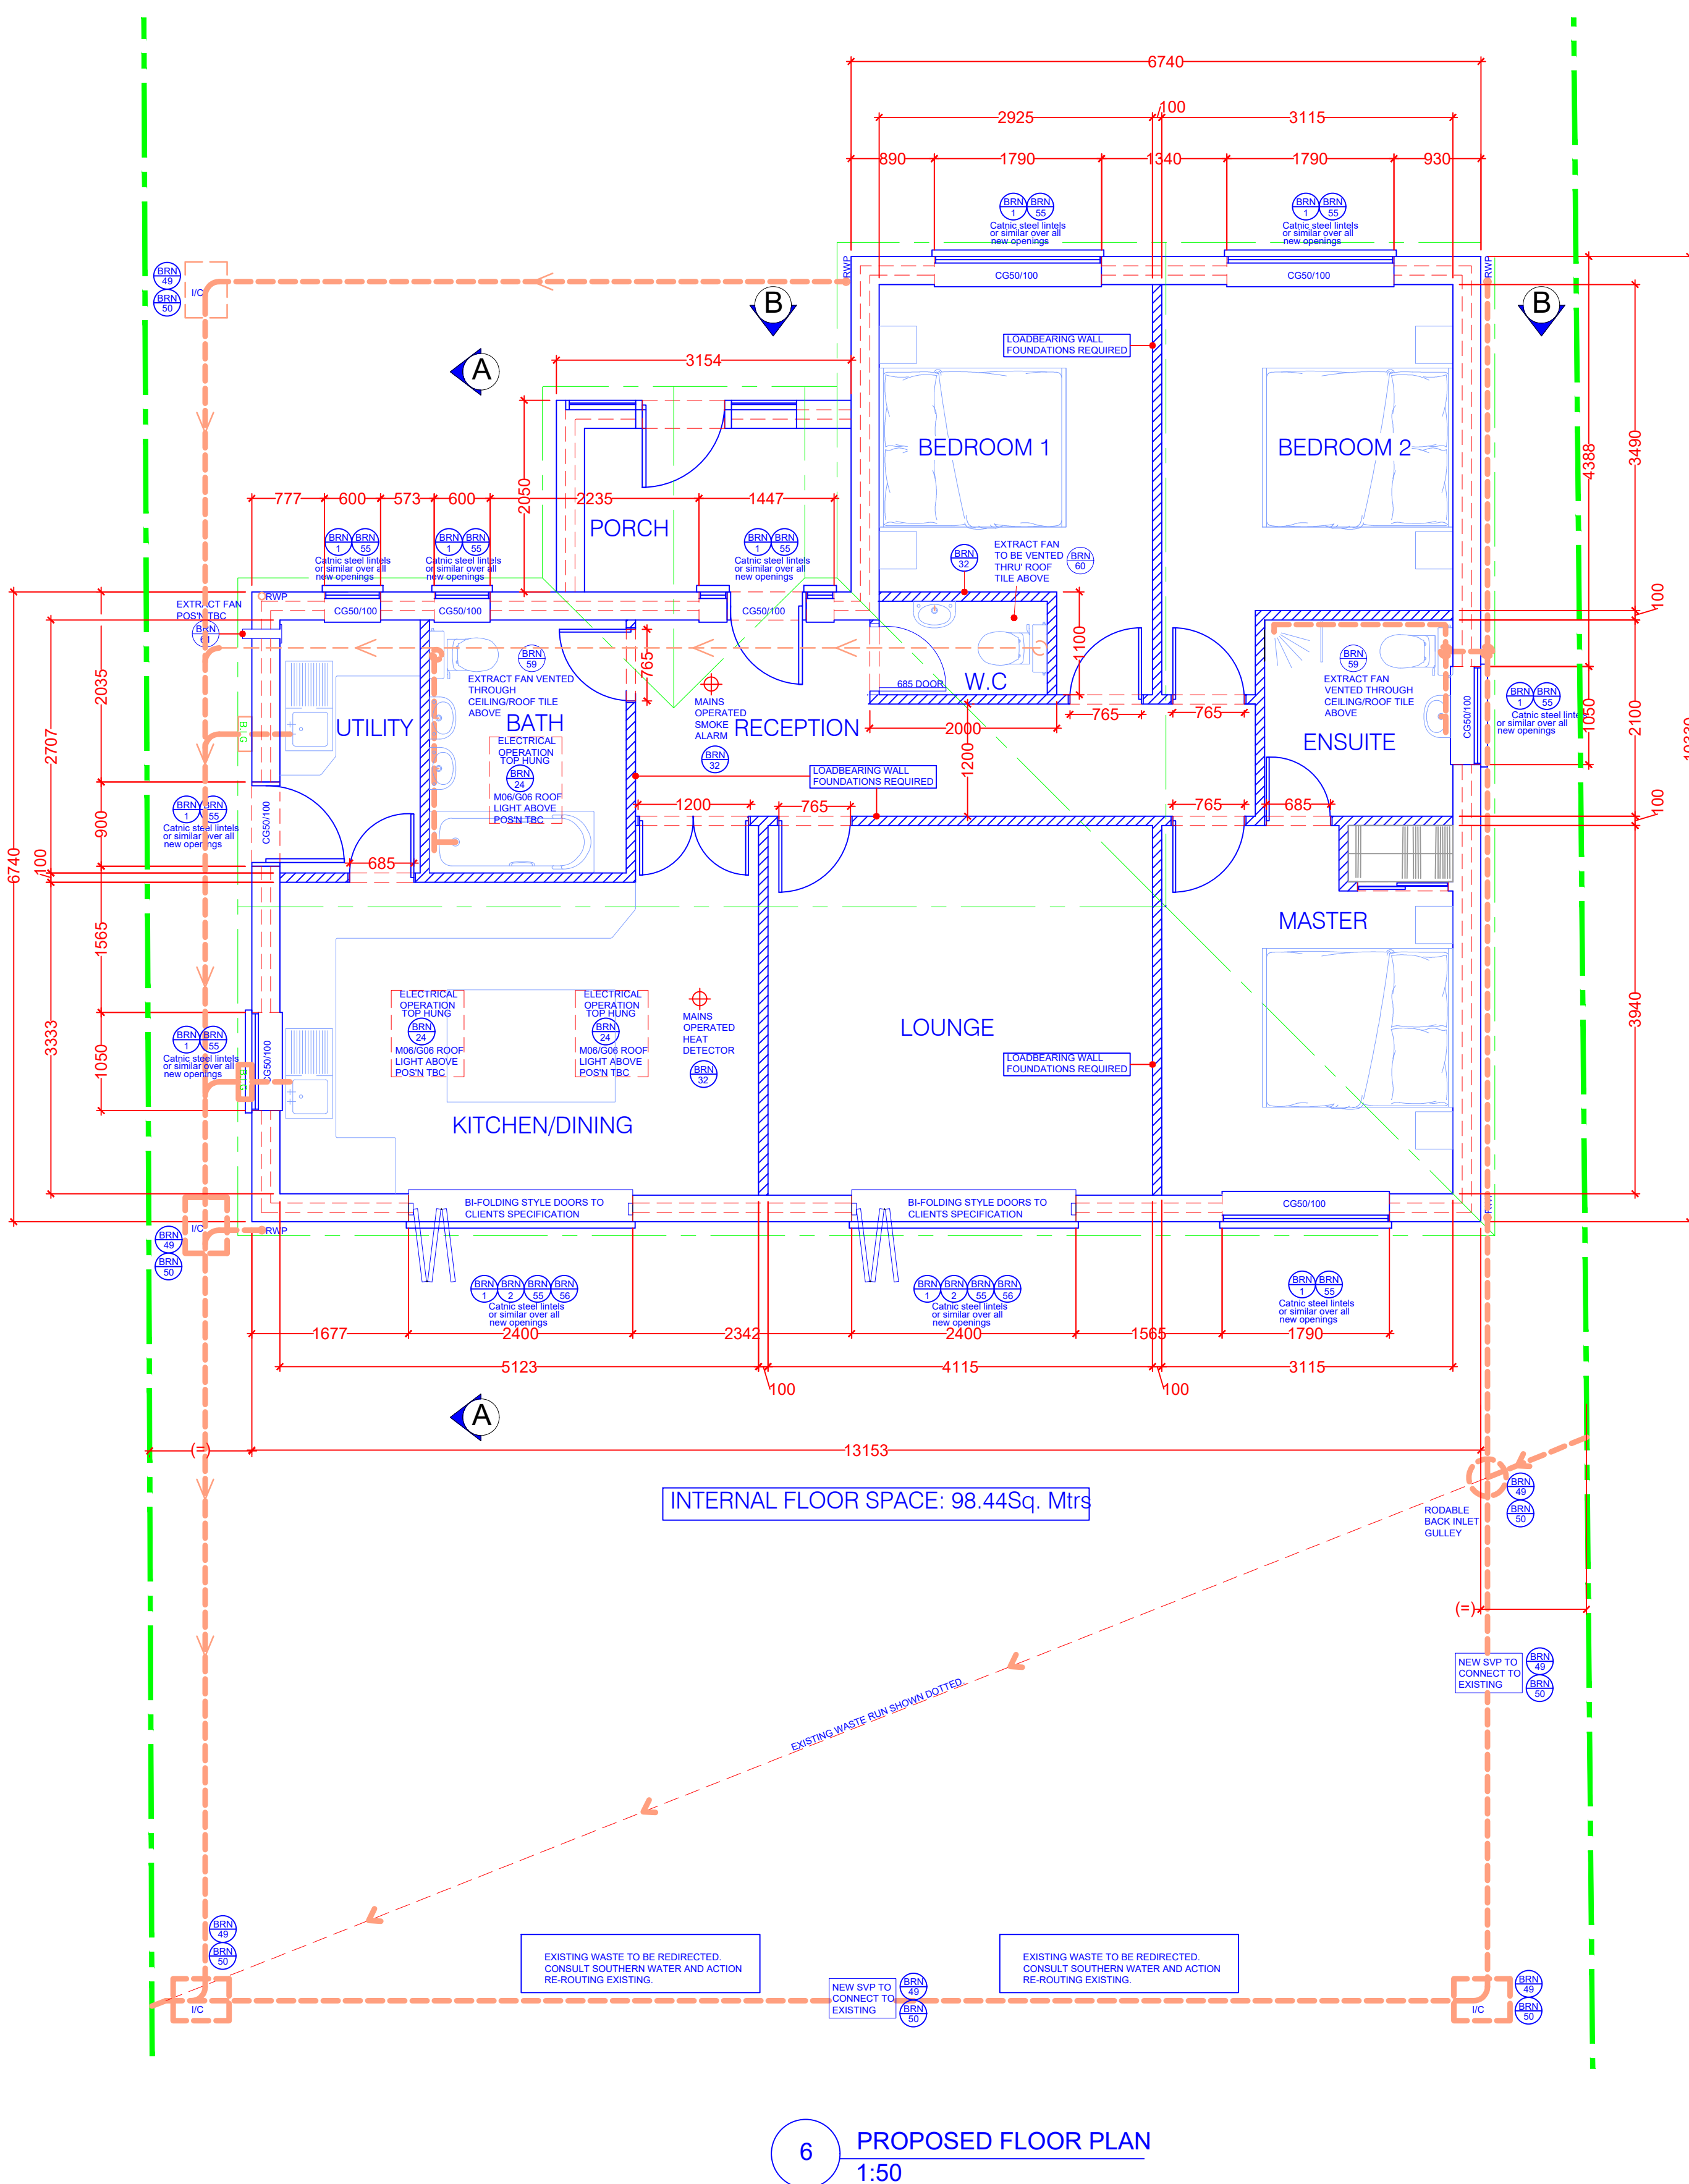
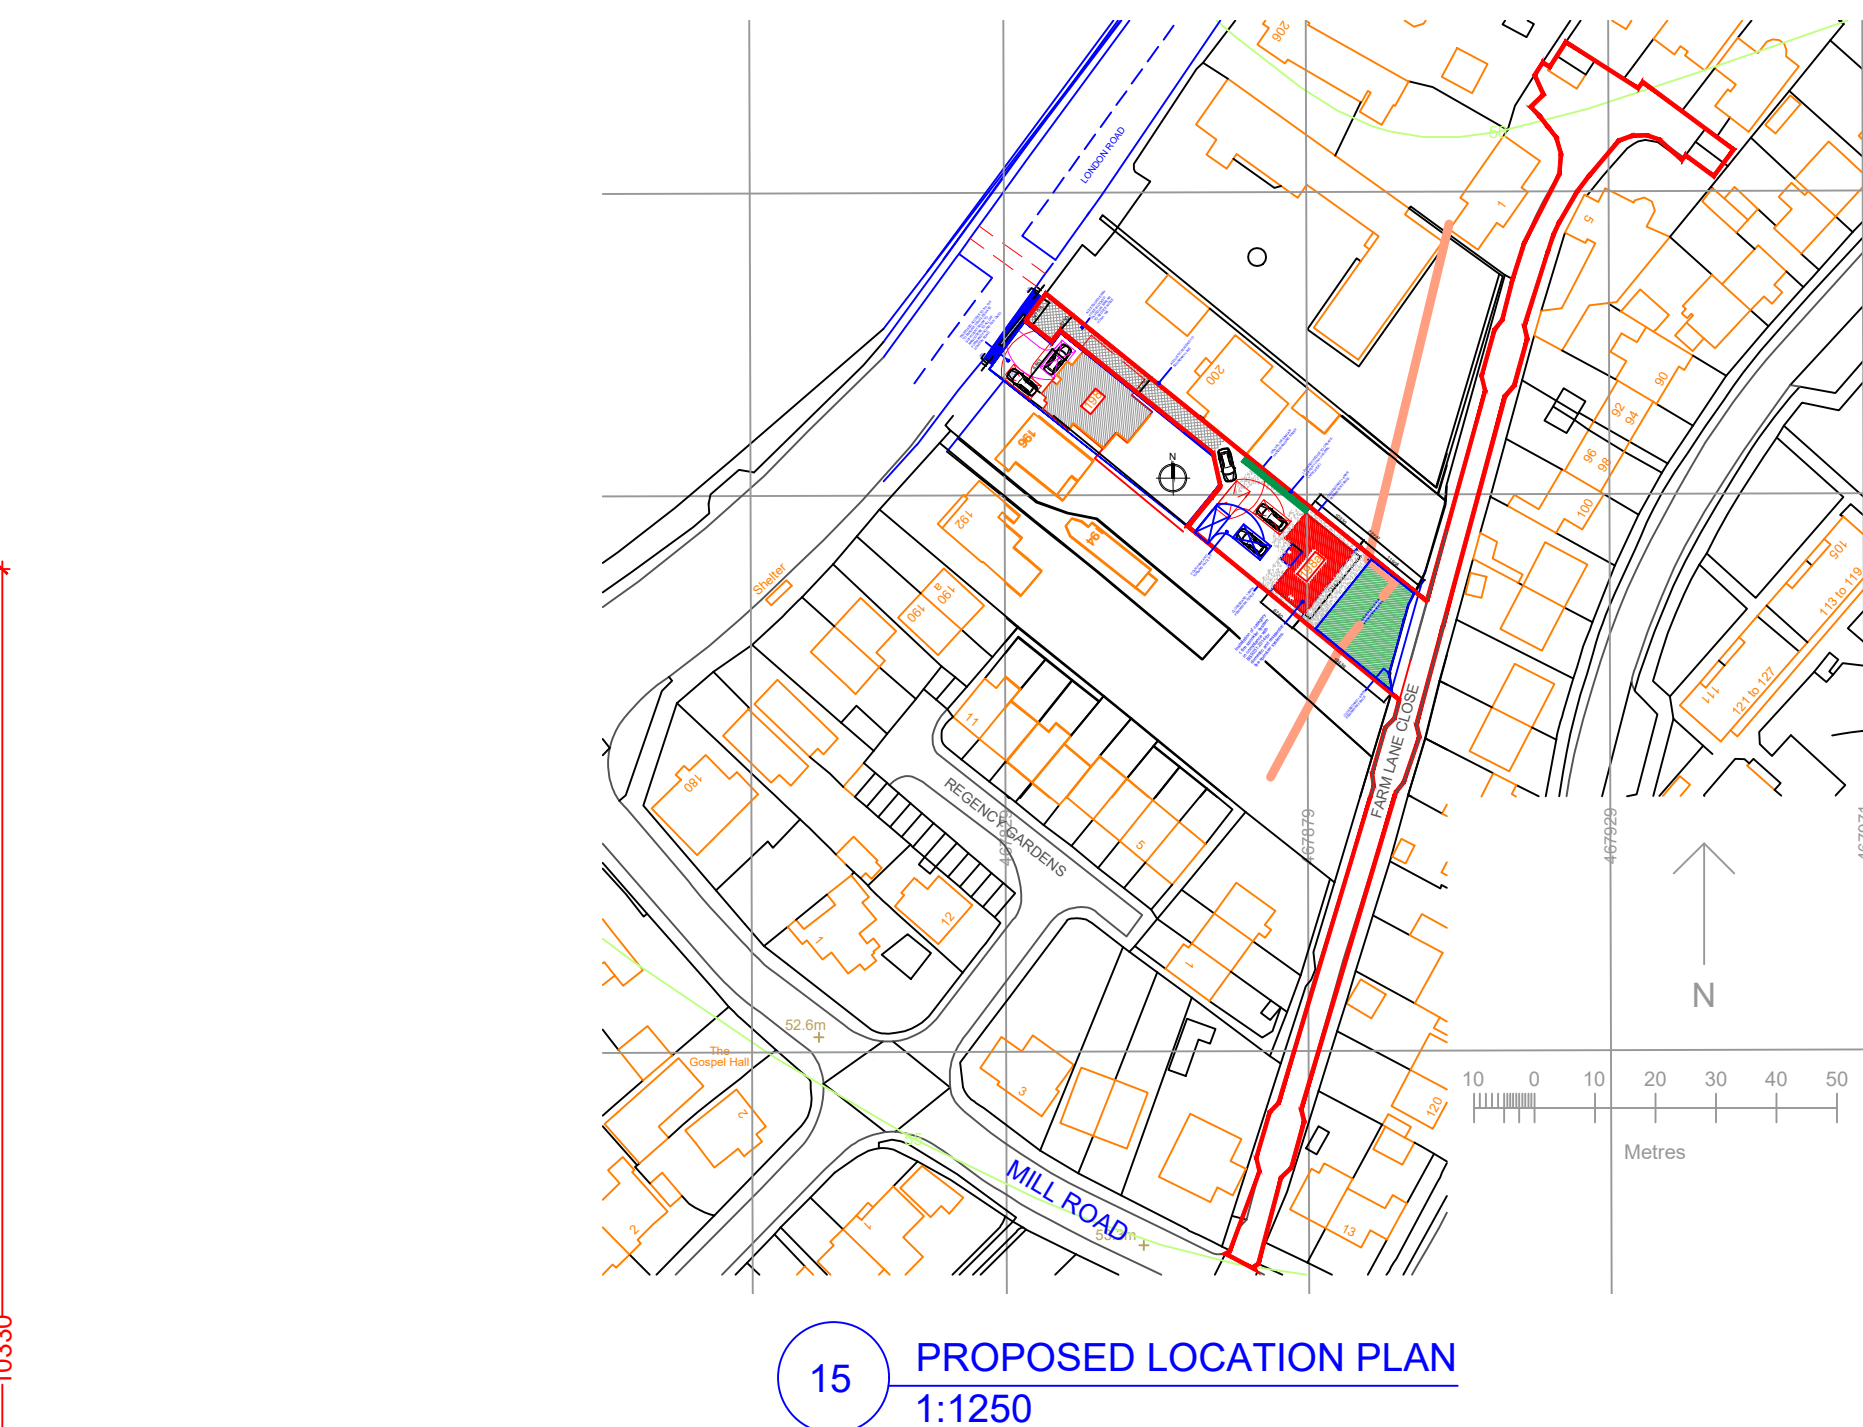
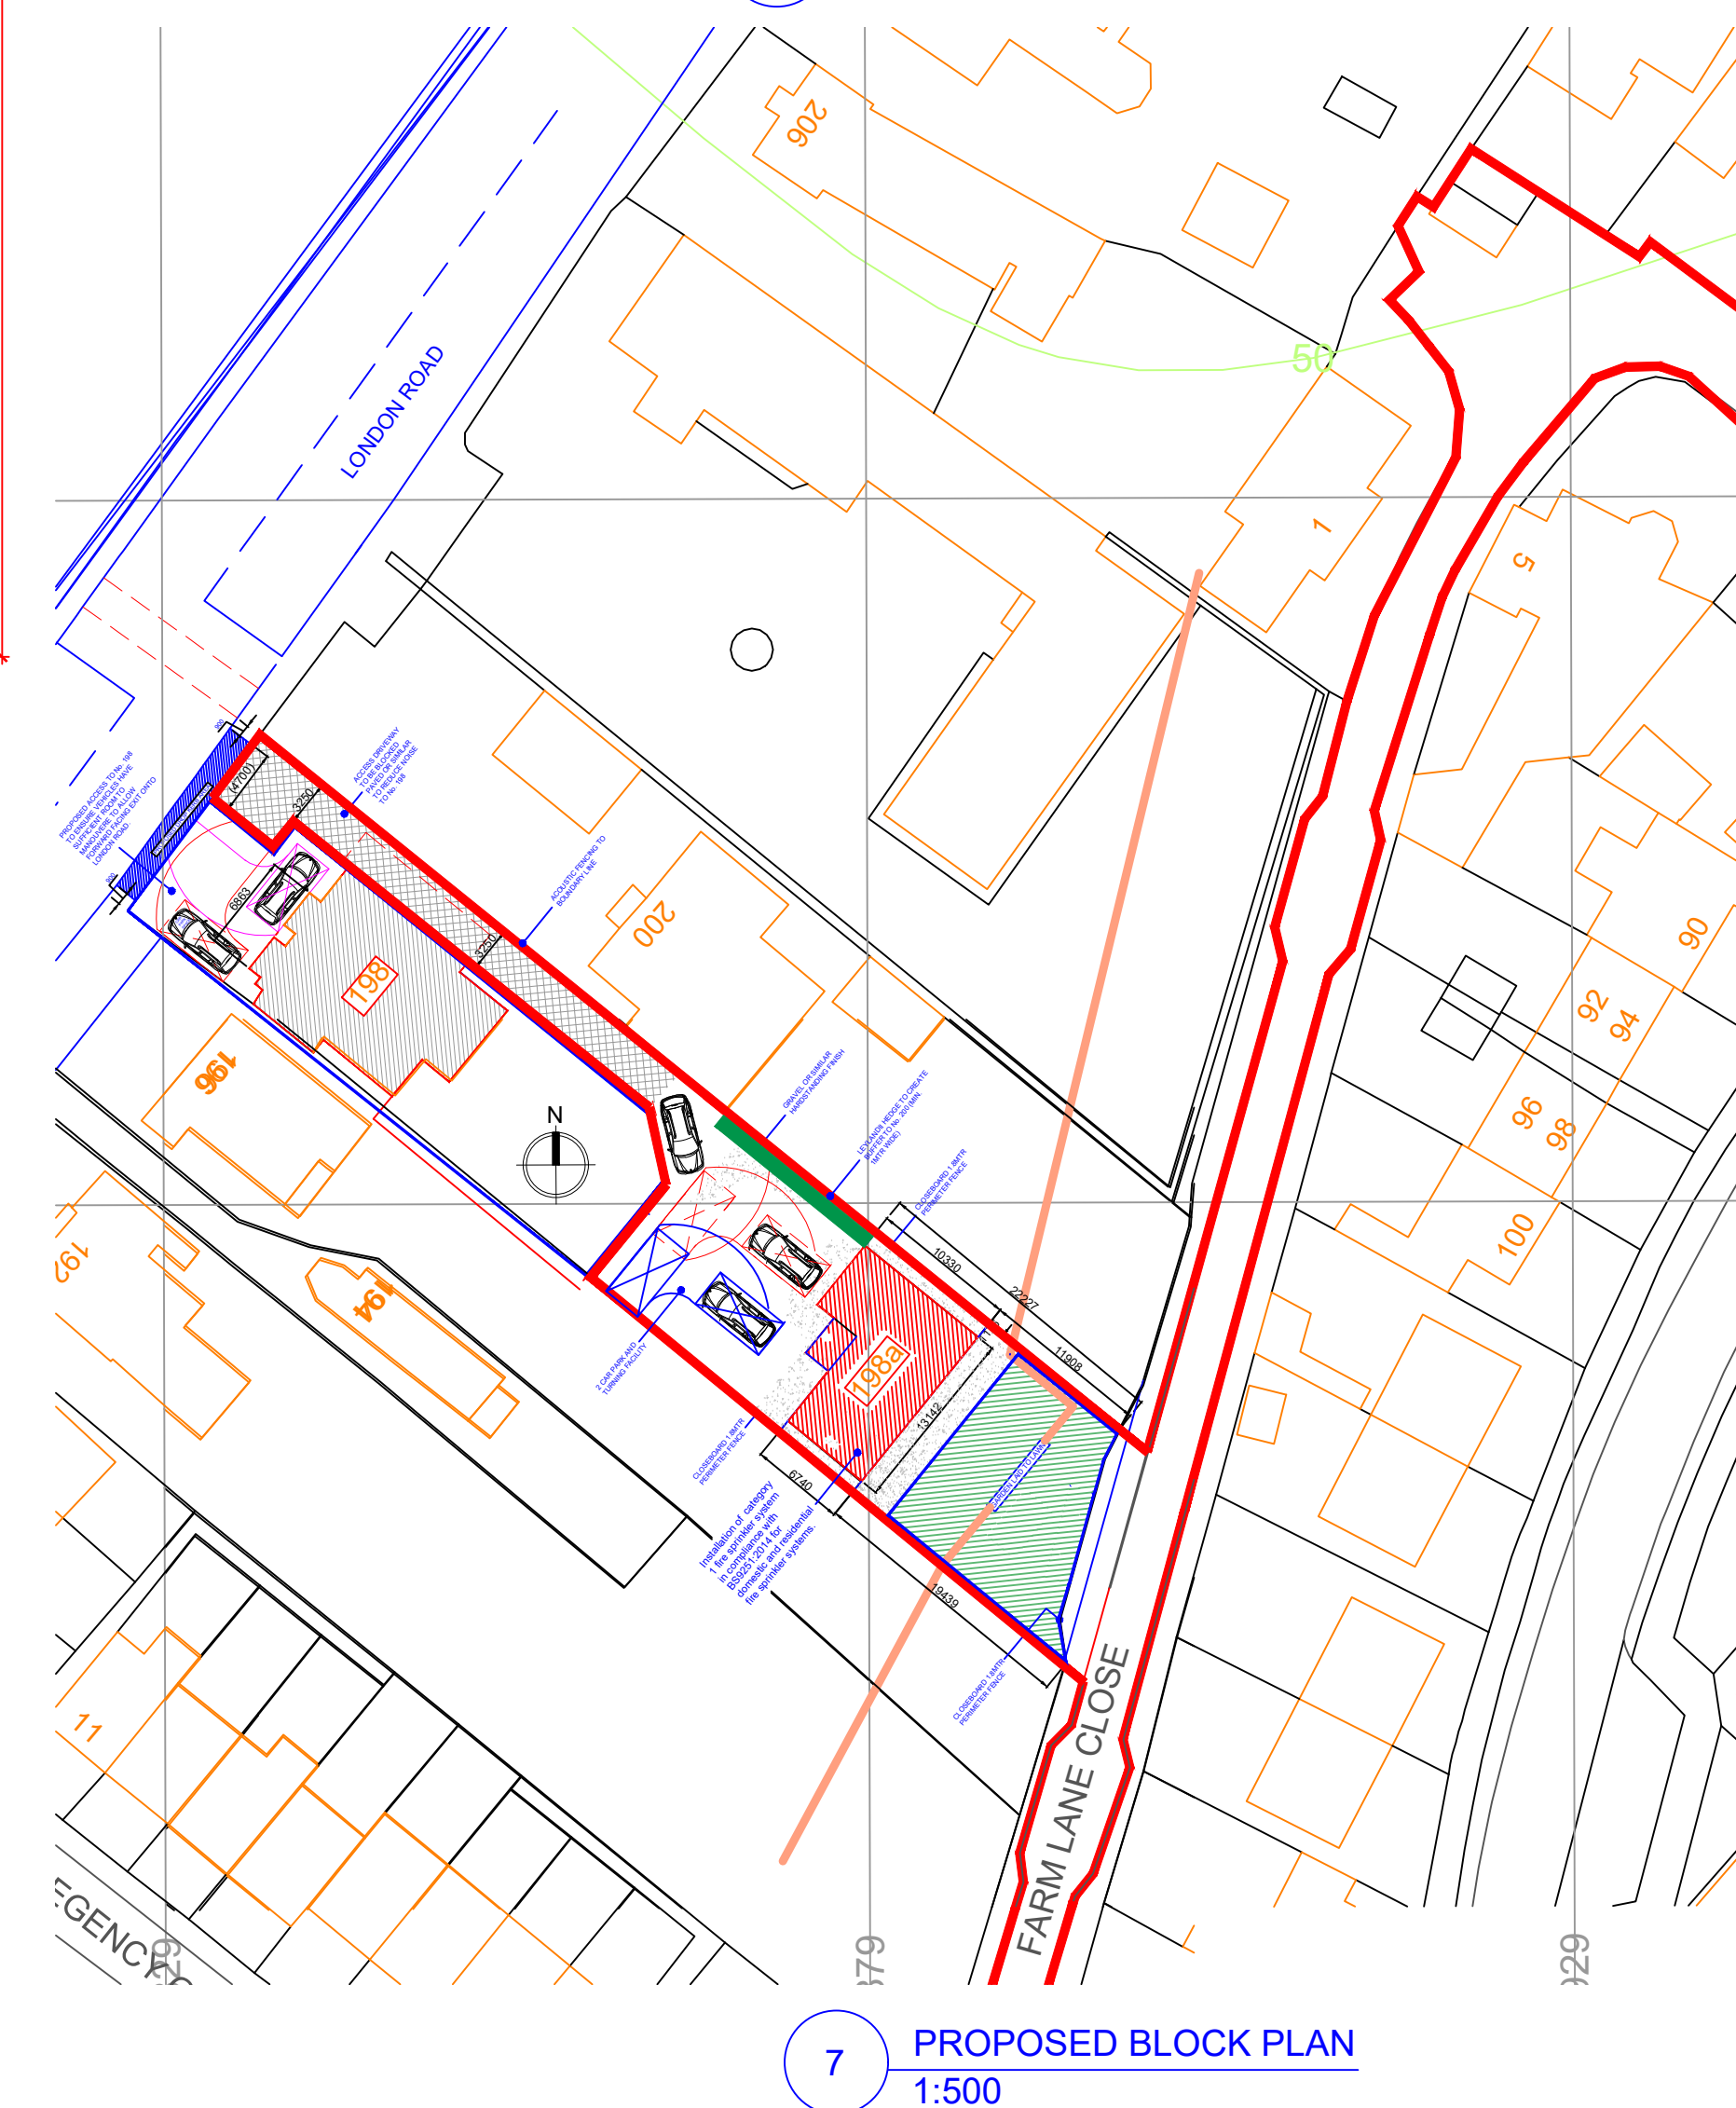


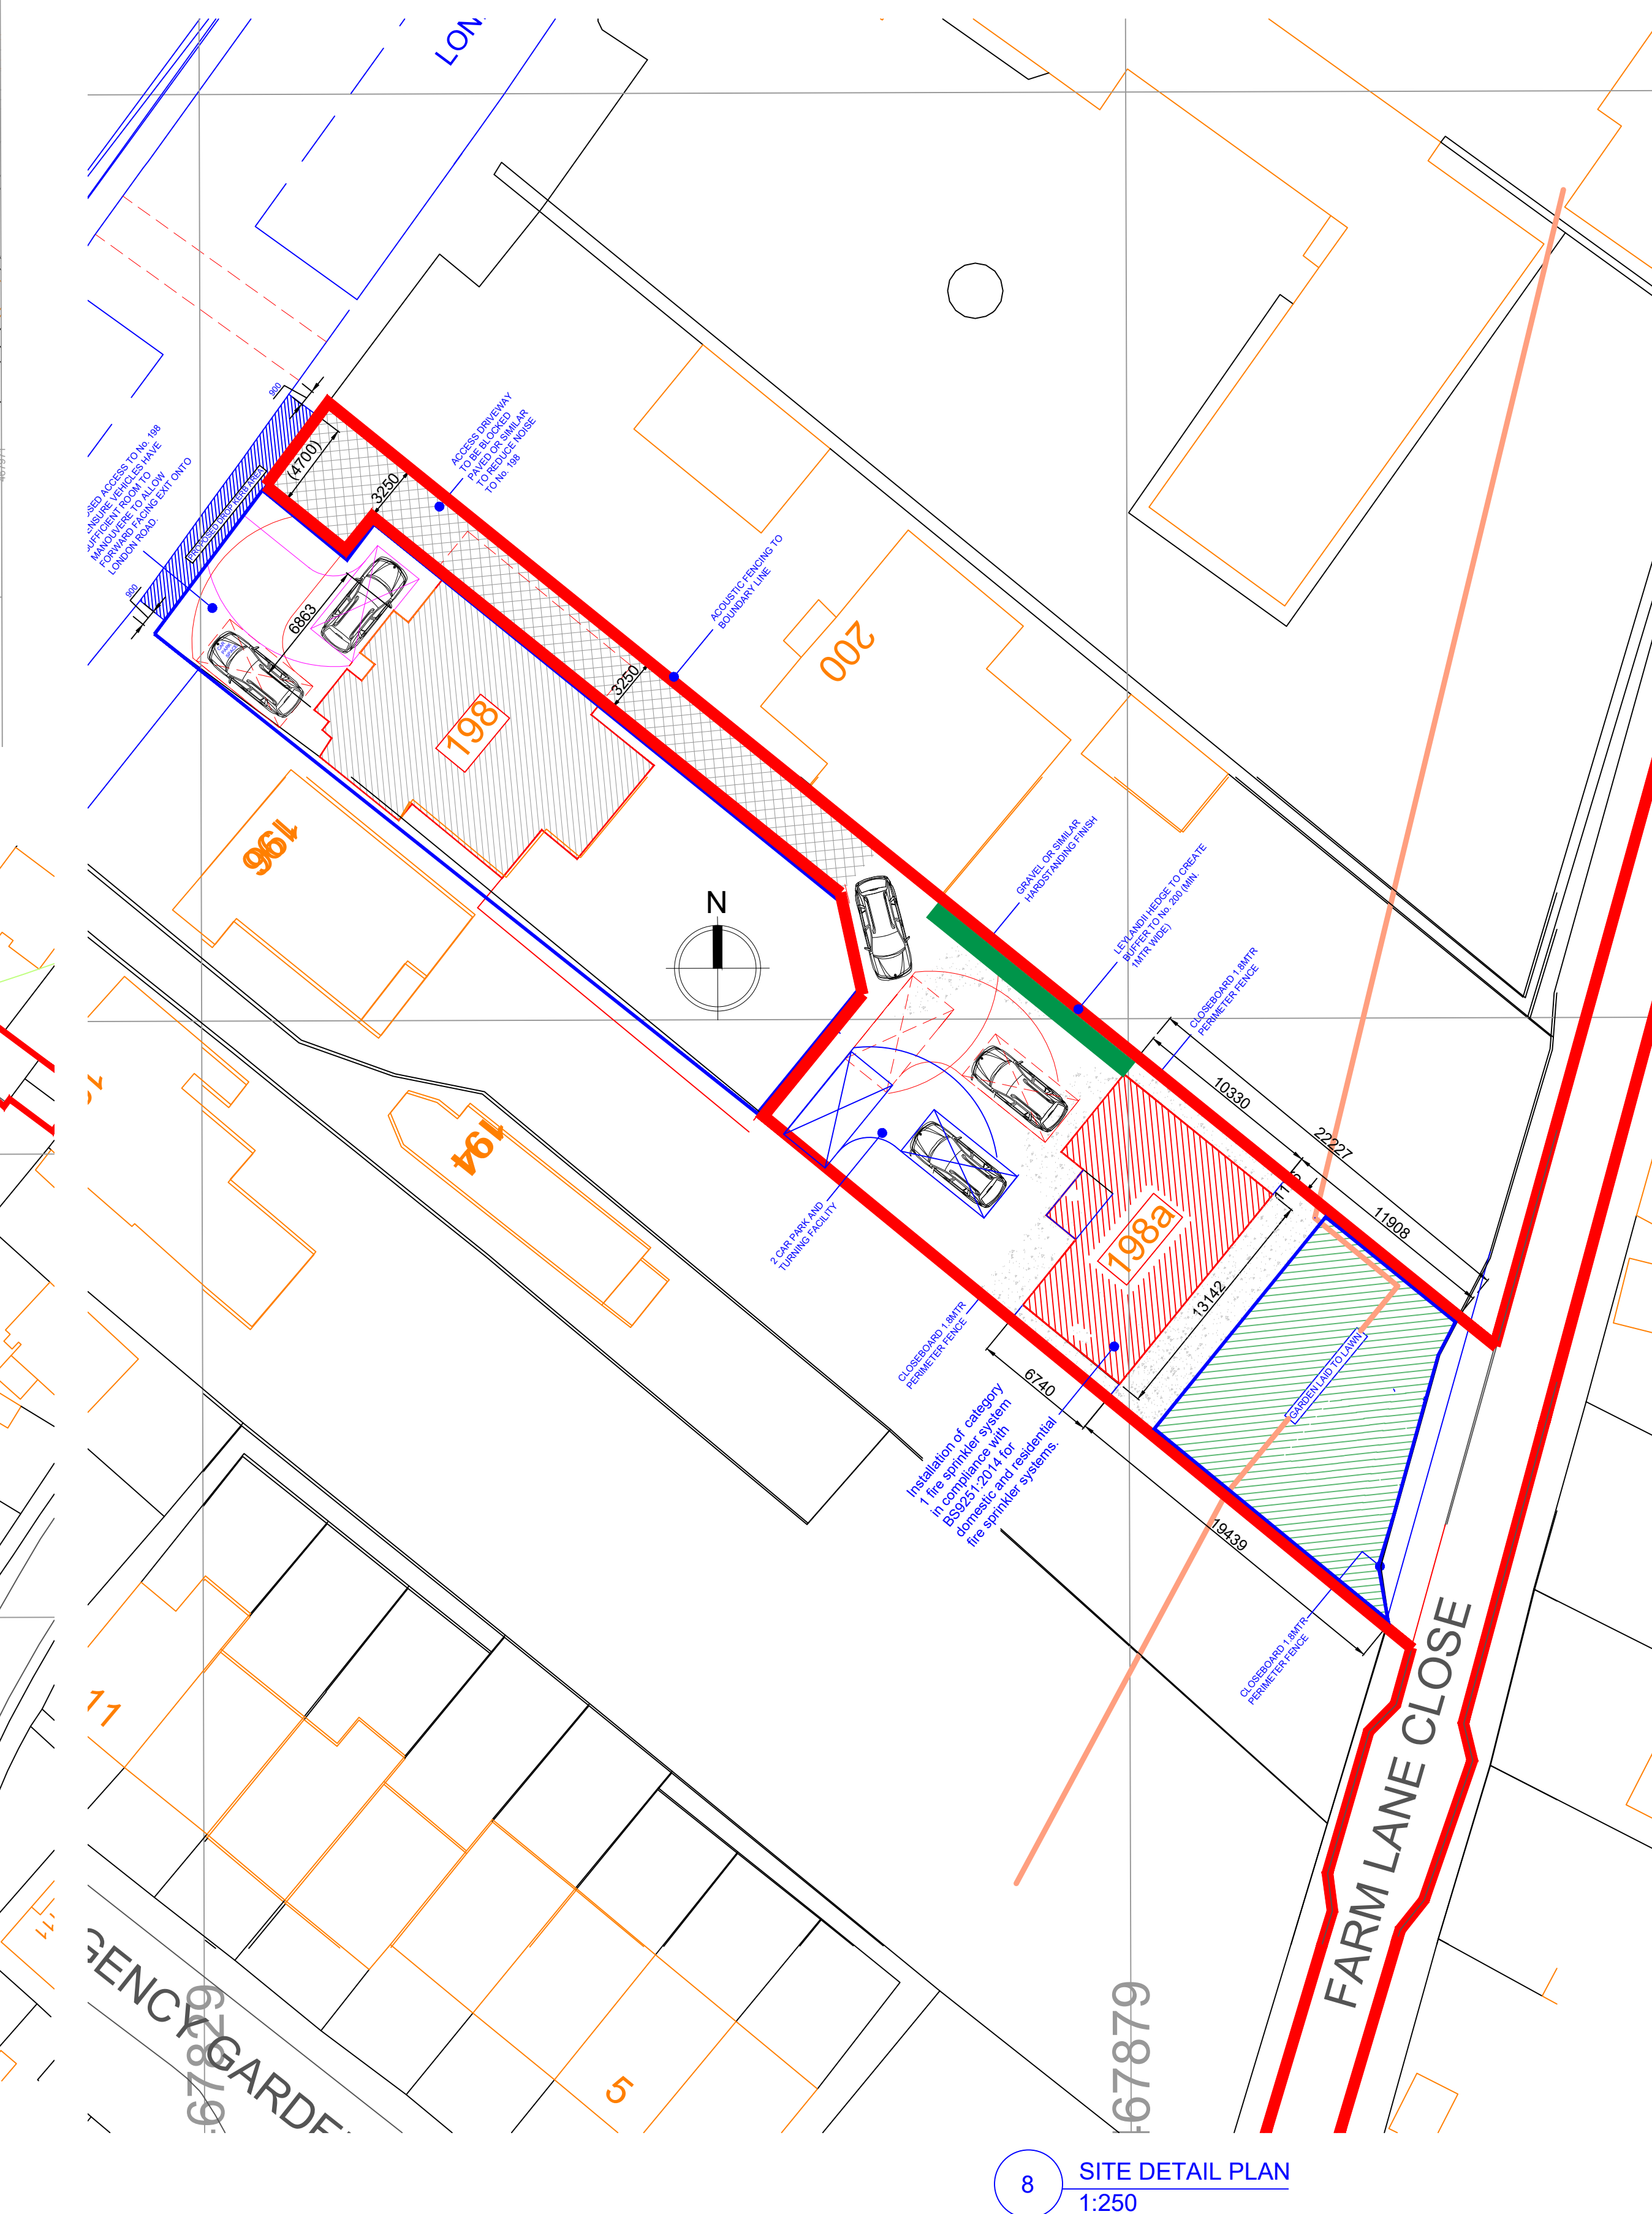

DETAILS AND DIMENSIONS OF ALL LEVELS OF PROPOSED PLANS TO BE CHECKED ON SITE BY APPOINTED CONTRACTOR PRIOR TO ANY COMMENCEMENT/ORDERING OF MATERIALS OF WORK, ANY QUERIES, VARIATIONS OR DISCREPANCIES DIRECTED TO CLIENT - DM DESIGNS ACCEPTS NO RESPONSIBILITY IN ANY PART ON DRAWINGS UNLESS OTHERWISE AGREED PRIOR.

NOTE:
DRAWING: DUFF_01A TO BE USED IN CONJUNCTION WITH ASSOCIATED BUILDING REGULATIONS NOTES DUFF/BRN.
DIRECTIONAL NORTH ARROW SHOWN ON BLOCK & LOCATION PLANS DUFF/BLP.

BRN 1 DENOTES ATTACHED BUILDING REGULATION NOTES
1 DENOTES ITEM No.

MODIFICATIONS		ISSUE:
DELETED EMERGENCY ACCESS TEXT		11.10.18 - F
ADDED LANDSCAPING BUFFER		08.10.18 - E
CHANGED PARKING PROVISION		04.09.18 - D
CHANGED RED LINE DETAILS		01.08.18 - C
CHANGED RED LINE DETAILS		18.07.18 - B
TITLE		
PROPOSED NEW BUILD CHALET BUNGALOW		
CUSTOMER		
A DUFF, 198a LONDON ROAD, WATERLOOVILLE, PO7 7AN		
DRAWN BY:		DRAWING NO: DUFF 01A
1 OF 2		VARIES: 15.06.2018
DATE:		REVISION: F A0