


NOTES:

Proposed First Floor

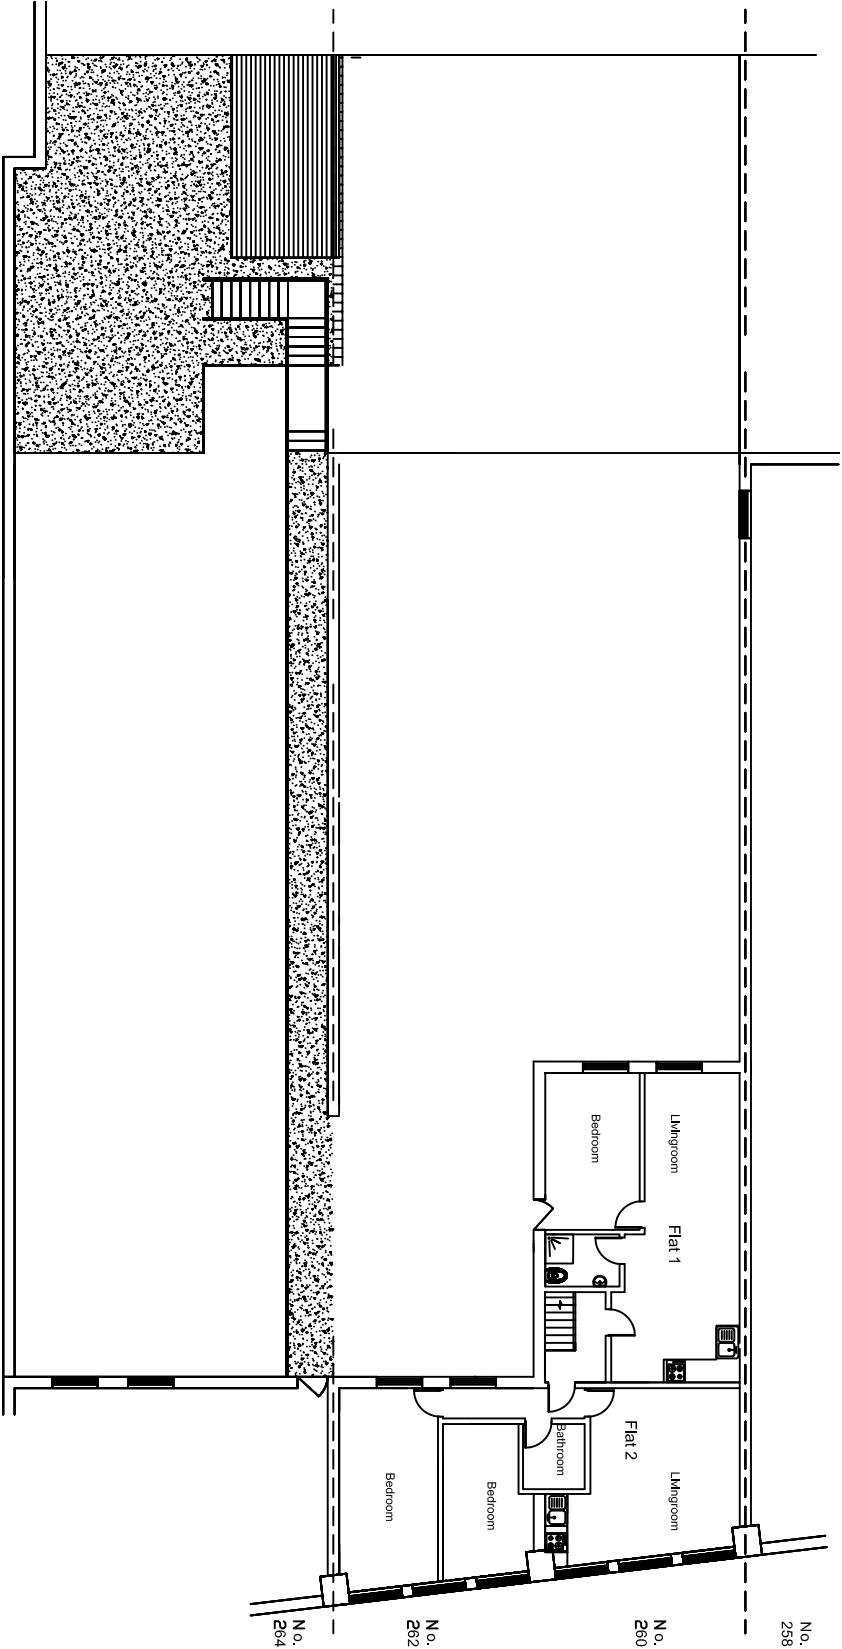

Location:		260-262 London Road Waterbooville O7 7HG	
Scale:		1:100 @ A2 1:200 @ A4	
0 2M			
Date:	19.07.18	Drawn By:	
Dwg No:	LR.260-262PR.02.	Rev:	