




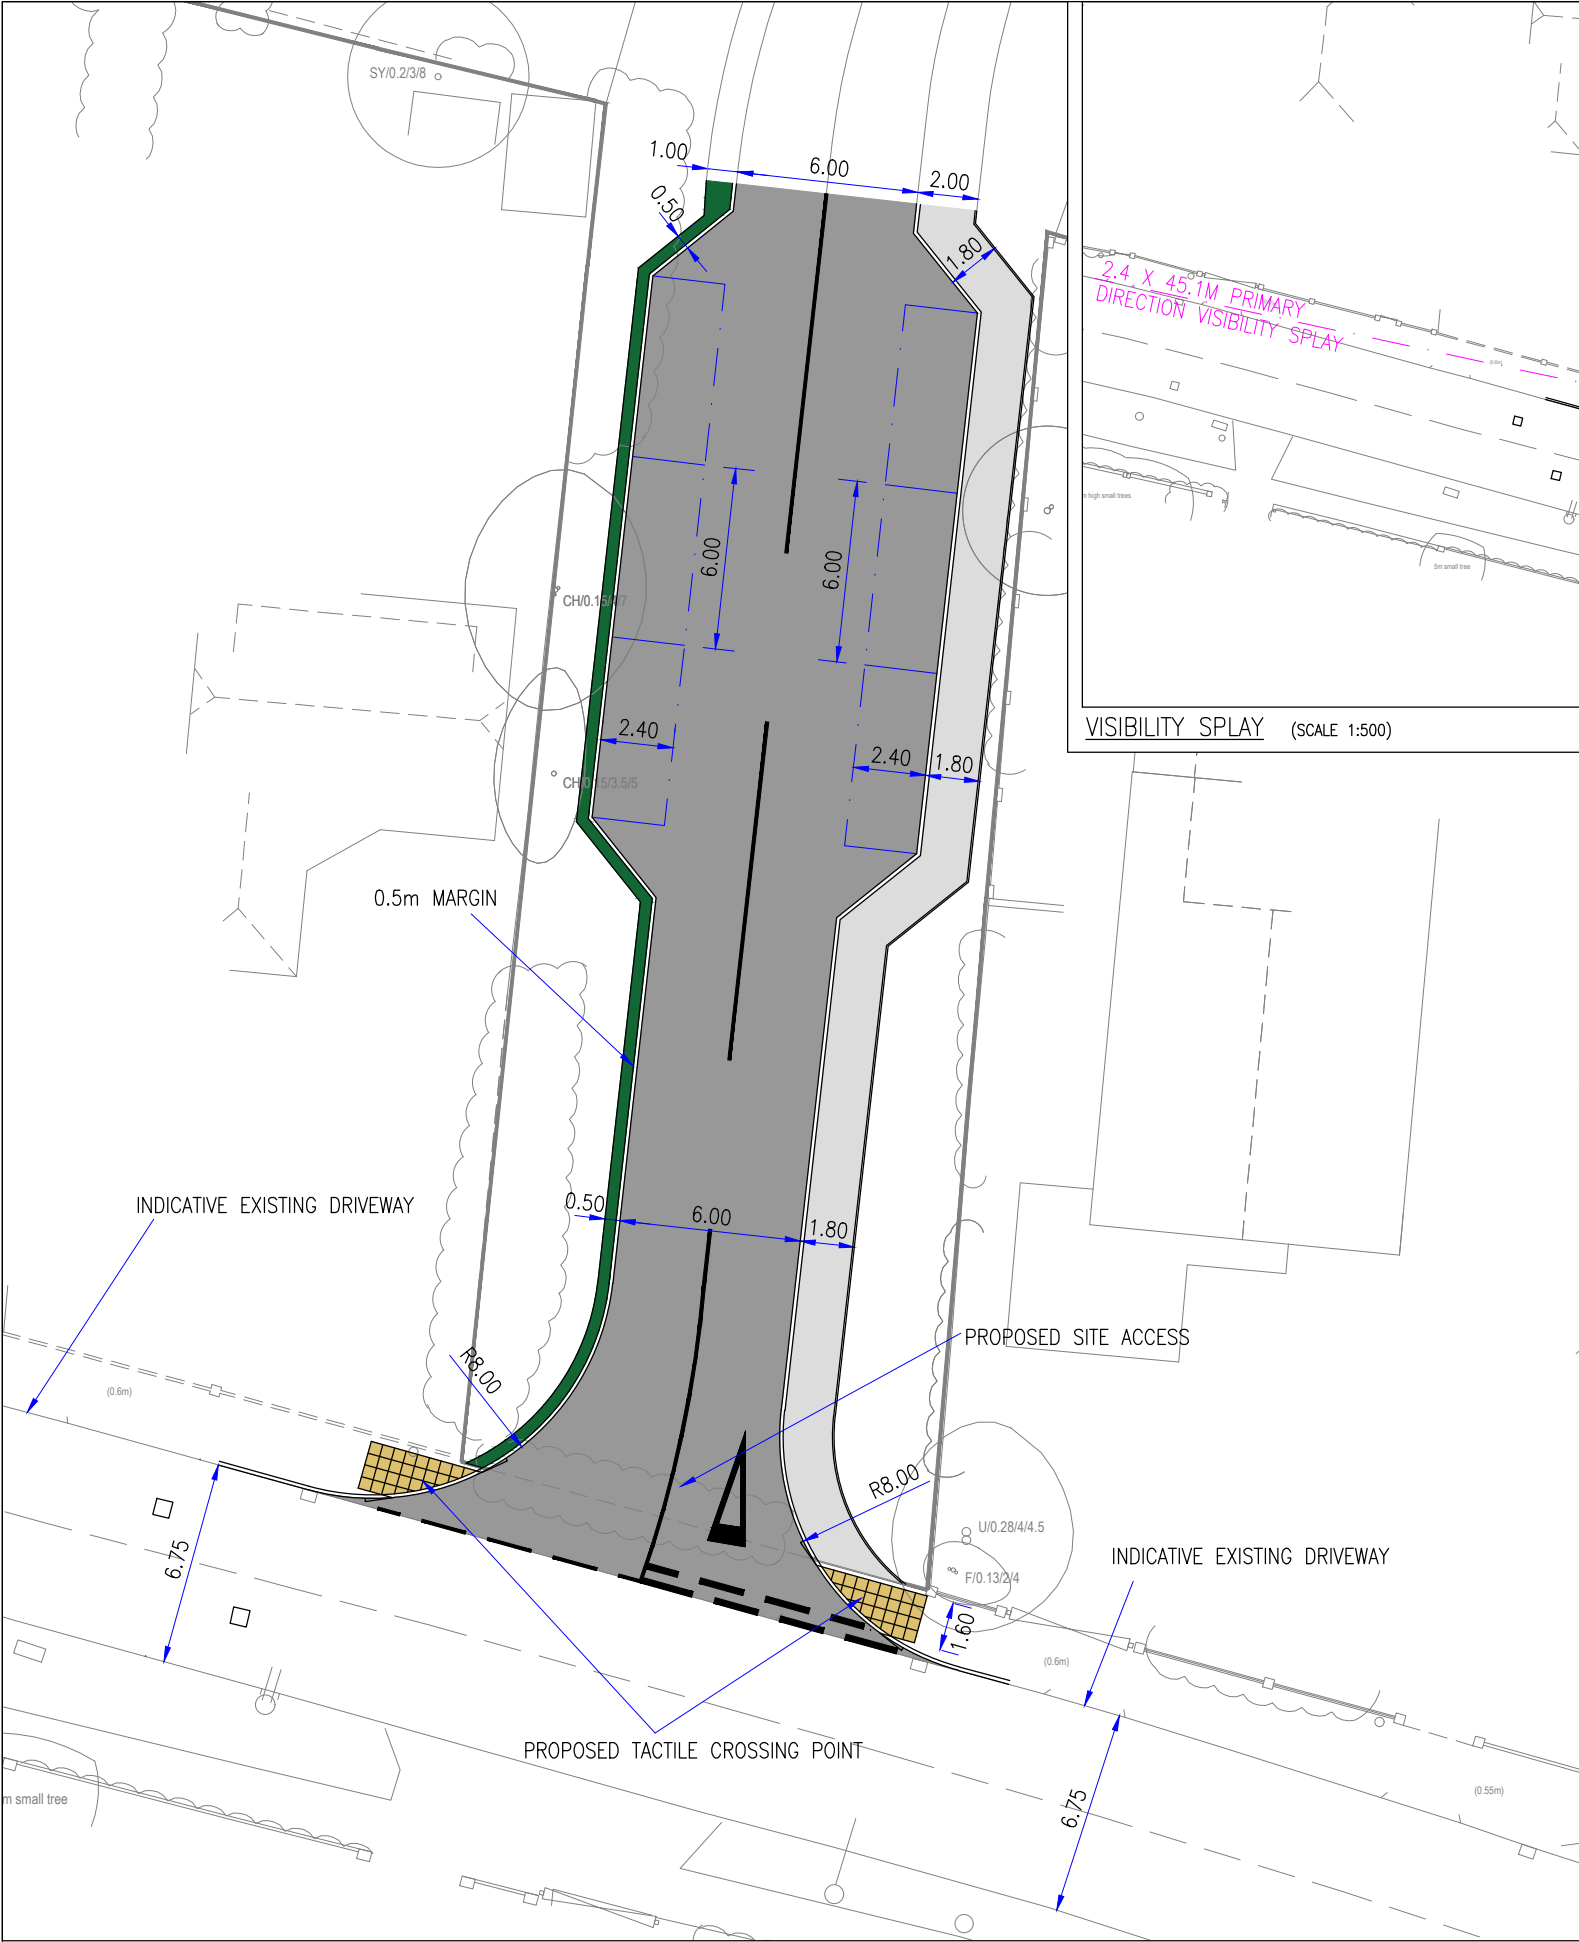

VISIBILITY SPLAY (SCALE 1:500)

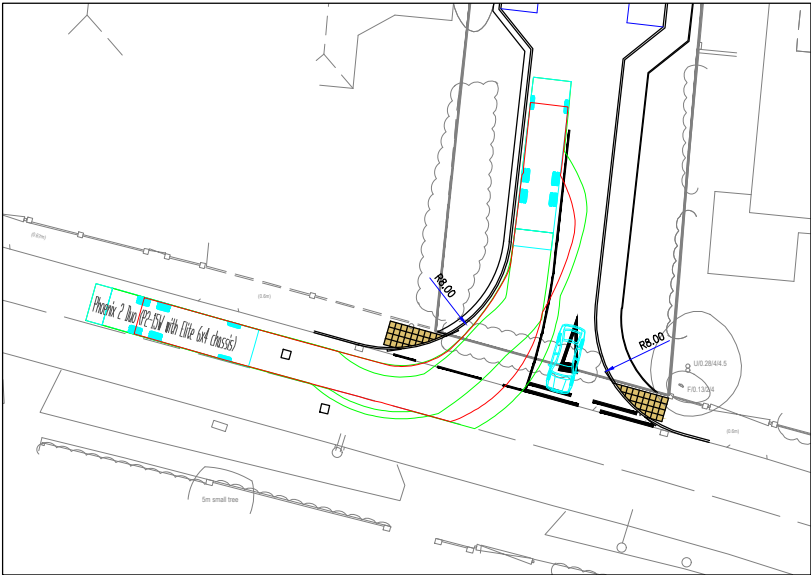

REFUSE VEHICLE TURNING LEFT IN (SCALE 1:250)

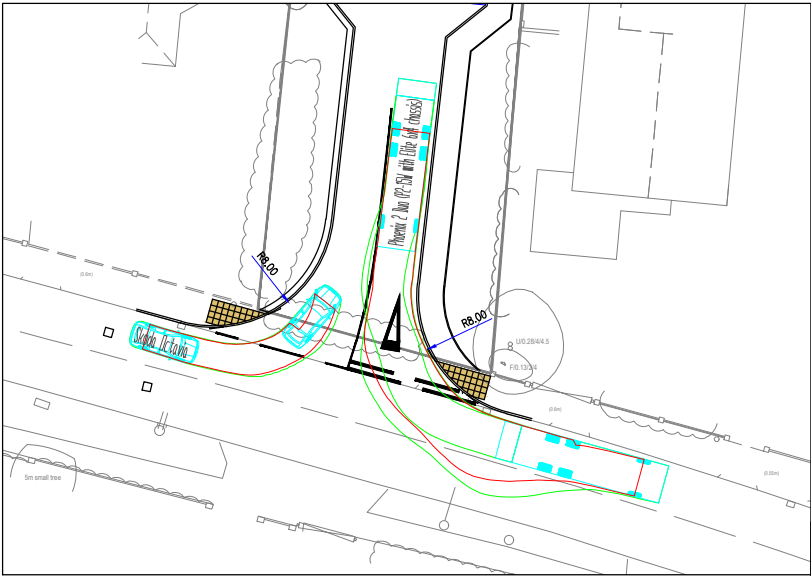

REFUSE VEHICLE TURNING LEFT OUT (SCALE 1:250)


GENERAL NOTES

- 1. THIS DRAWING IS INTENDED TO BE VIEWED IN COMBINATION WITH ALL RELEVANT ARCHITECTS, ENGINEERS, SERVICES AND SPECIALIST DRAWINGS AND SPECIFICATION.
- 2. ANY VARIATIONS OR DISCREPANCIES BETWEEN THESE DRAWINGS IN TERMS OF DIMENSIONS OR DETAILS SHOULD BE DRAWN TO THE ATTENTION OF THE ARCHITECT AND/OR THE ENGINEER FOR CLARIFICATION.
- 3. PAUL BASHAM ASSOCIATES ACCEPTS NO RESPONSIBILITY FOR THE ACCURACY OF BACKGROUND INFORMATION PRODUCED BY THIRD PARTIES – THIS MUST BE TREATED AS INDICATIVE ONLY.
- 4. ALL DIMENSIONS AND LEVELS ARE IN METRES. DO NOT SCALE THIS DRAWING, PRINT, PLOT OR DISK.
- 5. THIS DRAWING SHOULD ONLY BE USED FOR CONSTRUCTION IF THE PROJECT PHASE IN THE TITLE FRAME BELOW IS SHOWN AS "CONSTRUCTION". PAUL BASHAM ASSOCIATES TAKE NO RESPONSIBILITY FOR CONSTRUCTION WORKS UNDERTAKEN TO DRAWINGS WHICH ARE NOT MARKED UNDER THIS PHASE.


VISIBILITY SPLAYS

VISIBILITY SPLAYS ARE BASED ON THE HIGHEST RECORDED 85%ILE SPEED OF 31.1MPH WHICH HAS BEEN APPLIED IN BOTH DIRECTIONS.

VEHICLE PROFILES

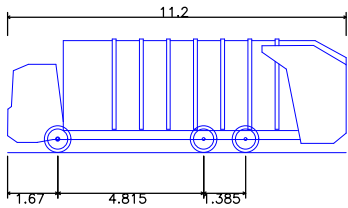

Phoenix 2 Duo (P2-15W with Elite 6x4 chassis)
Overall Length 11.200m
Overall Width 2.530m
Overall Body Height 3.751m
Min Body Ground Clearance 0.304m
Track Width 2.500m
Lock-to-lock time 4.00s
Curb to Curb Turning Radius 9.500m

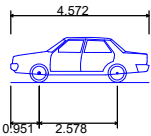

Skoda Octavia
Overall Length 4.572m
Overall Width 1.769m
Overall Body Height 1.488m
Min Body Ground Clearance 0.249m
Max Track Width 1.713m
Lock to Lock Time 4.00s
Curb to Curb Turning Radius 5.100m



C	REVISED DRAWING	18.06.18	EK	JL
B	REVISED DRAWING	19.09.17	EK	JL
A	REVISED DRAWING	22.05.17	EK	JL
Rev	Description	Date	By	Chkd

SITE ACCESS (SCALE 1:250)

Project Name SINAH LANE HAYLING ISLAND	Title SITE ACCESS GENERAL ARRANGEMENT	 Paul Basham Associates Ltd Lancaster Court, 8 Barnes Wallis Road, Fareham, PO15 5TU 01489 668134 info@paulbashamassociates.com www.paulbashamassociates.com	Client BARRATT HOMES	Checked By JL	Checked Date 05.05.17	Scale AS SHOWN	(AT A3 SIZE)		
Project Phase PRELIMINARY				Drawn By EK	Drawn Date 05.05.17	Client Drawing No. -	PBA Drawing No. 041.0031.003	Revision C	