


Land adj to 78 Serpentine Road

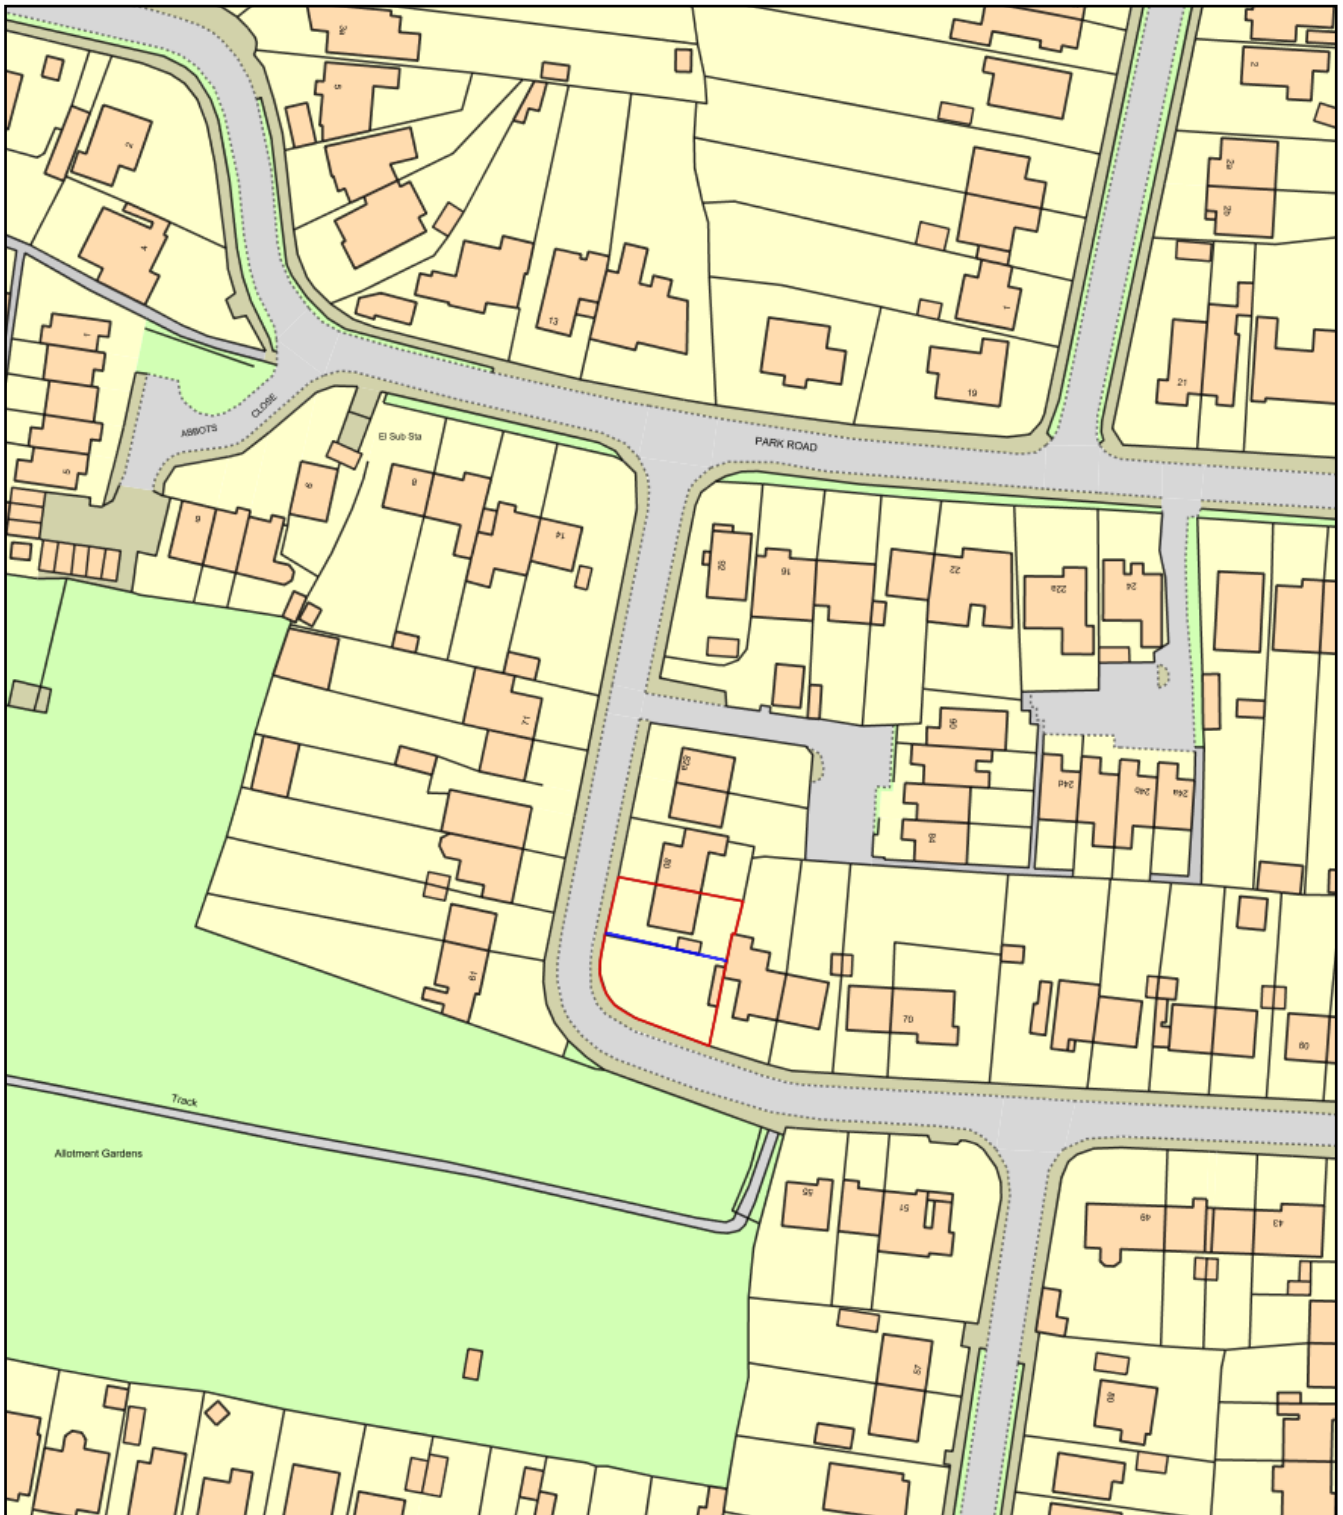

0 50
Metres



Plan Produced for: Thorns Young Ltd

Date Produced: 04 Jul 2018

Plan Reference Number: TQRQM18185162043645

Scale: 1:1250 @ A4