FRONT ELEVATION

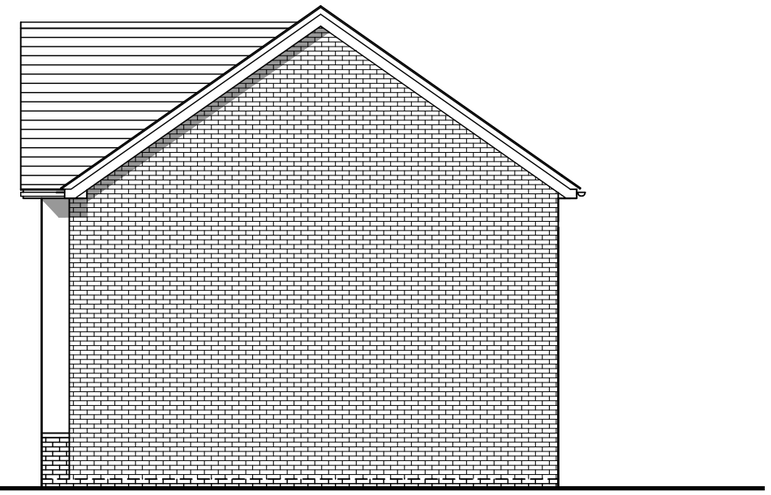

SIDE ELEVATION

REAR ELEVATION

✻ Obscure Glazed Windows

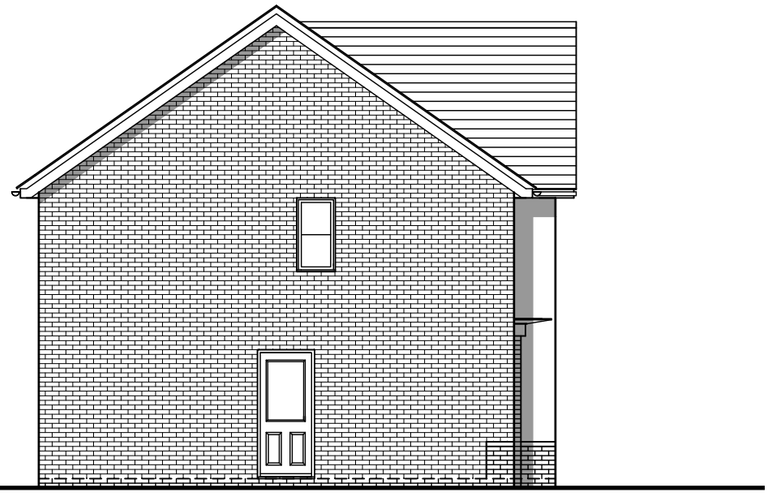

SIDE ELEVATION

PLOTS 14 (AS), 26 (OPP), 80 (AS), 82 (AS), 85 (OPP), 112 (AS) & 144 (AS)

4 BED (8 PERSON)
HOUSE
2.0 STOREY
1317 SqFt

Project: HAVANT ROAD, EMSWORTH

Title: RADLEIGH ELEVATIONS

Drawn by : RKDB Checked by : MAH

Scale @ A3:

0 1 2 3 4 5m

Scale 1:100

Date: OCTOBER 2017

| Rev | Date | Drawn | Checked |
|---|---|---|---|
| B | 09.01.19 | MAH | MAH |

PLOT 85 HANDED

Drg No: CB_15_105_RA_E02 Rev: B

Client: BARRATT HOMES

COOPERBAILLIE

Cooper Baillie Limited - Connaught House, 22/24 Guildford Road, Bagshot, Surrey GU19 5JN - Telephone 01276 475660 - www.cooperbaillie.co.uk

This drawing and the works depicted are the copyright of Cooper Baillie Ltd. and may not be reproduced or amended except by written permission. No liability will be accepted for amendments made by other persons.

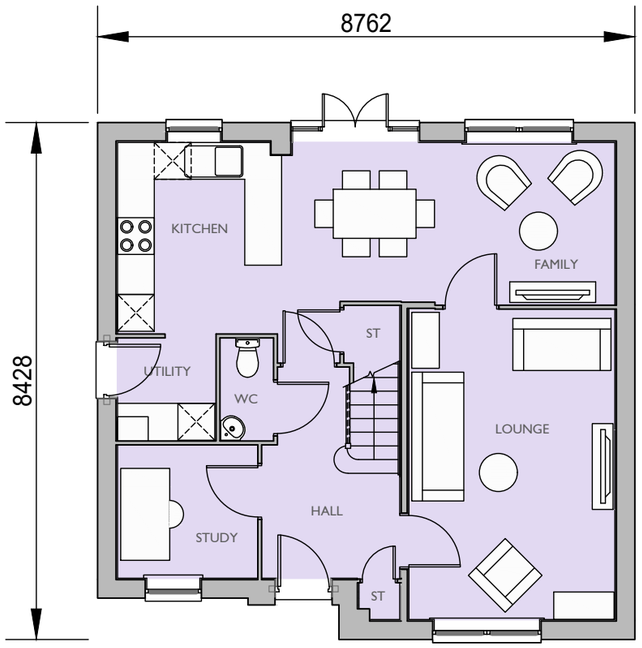


GROUND FLOOR PLAN

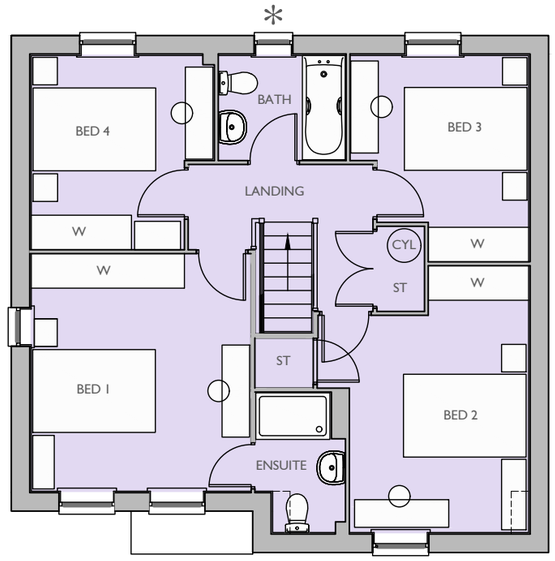


FIRST FLOOR PLAN

* Obscure Glazed Windows

PLOTS 13 (AS), 14 (AS), 15 (OPP), 25 (OPP), 26 (OPP), 42 (AS), 79 (AS), 80 (AS), 81 (AS), 82 (AS), 83 (AS), 84 (AS), 85 (OPP), 112 (AS), 139 (AS) & 144 (AS)

4 BED (8 PERSON)
HOUSE
2.0 STOREY
1317 SqFt

Project: HAVANT ROAD, EMSWORTH

Title: RADLEIGH FLOOR PLANS

Drawn by : RKDB Checked by : MAH

Scale @ A3:

0 1 2 3 4 5m

Scale 1:100

Date: OCTOBER 2017

| Rev | Date | Drawn | Checked |
|---|---|---|---|
| A | 09.01.19 | MAH | MAH |

PLOT 85 HANDED

Drg No: CB_15_105_RA_P01 Rev:

Client:

BARRATT HOMES

COOPERBAILLIE

Cooper Baillie Limited - Connaught House, 22/24 Guildford Road, Bagshot, Surrey GU19 5JN - Telephone 01276 475660 - www.cooperbaillie.co.uk

This drawing and the works depicted are the copyright of Cooper Baillie Ltd. and may not be reproduced or amended except by written permission. No liability will be accepted for amendments made by other persons.