


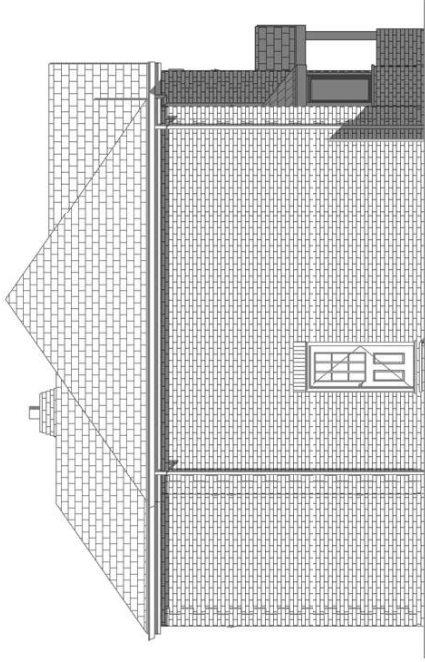


NE ELEVATION (FRONT)

1 : 100




SE ELEVATION (SIDE)

1 : 100

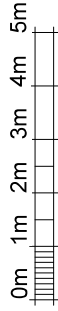


VISUAL SCALE 1:100 @ A3

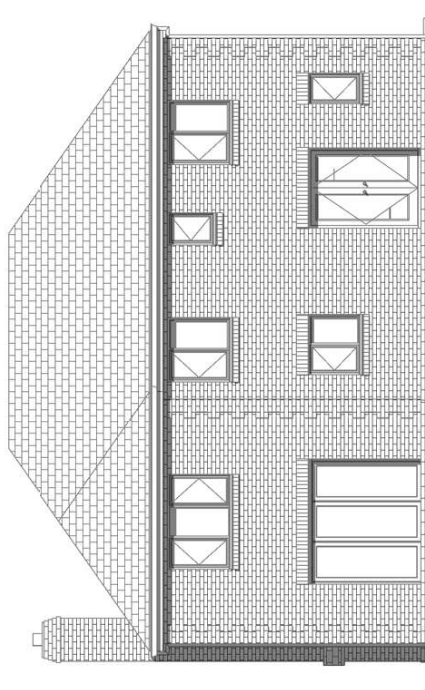

SW ELEVATION (REAR)

1 : 100

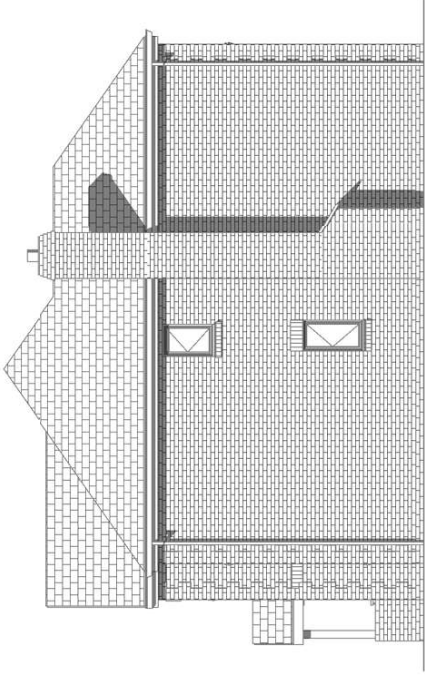

NW ELEVATION (SIDE)

1 : 100

Simon Wilson

16a Beeches, Emsworth
Road, Havant PO9 2SS

EXISTING ELEVATIONS

Project number	0226	E004
Date	26/02/2019	
Drawn by	JJ	
Status	Planning	Scale 100% @ A3
		1 : 100