




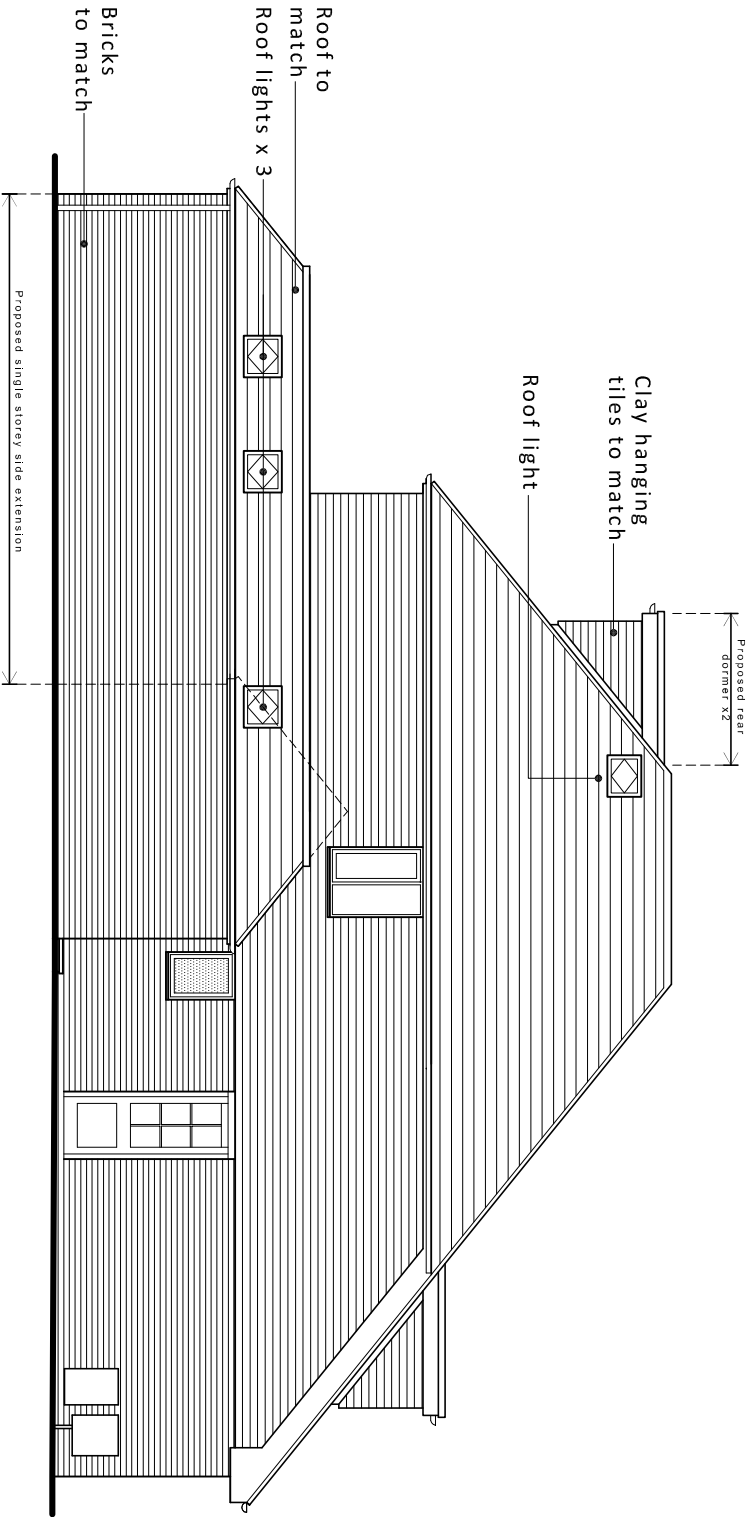


North (side) elevation

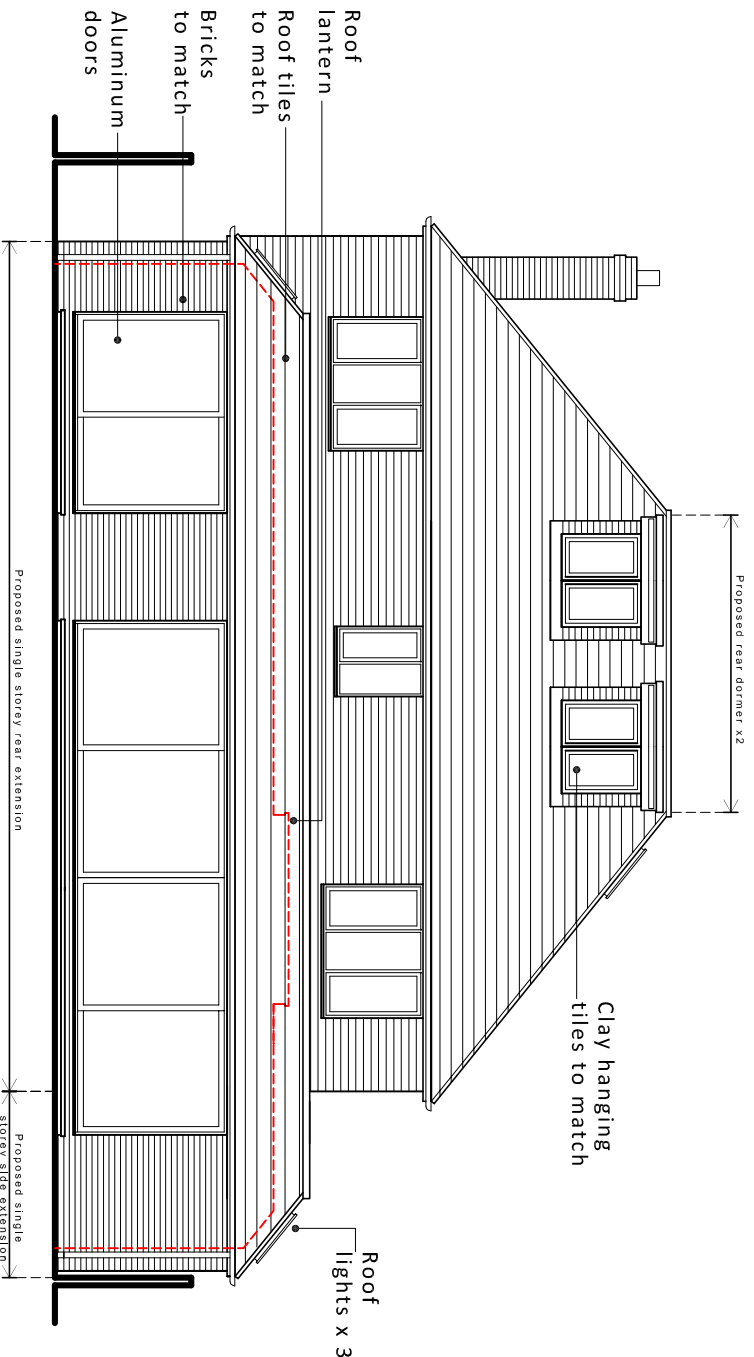

East (rear) elevation

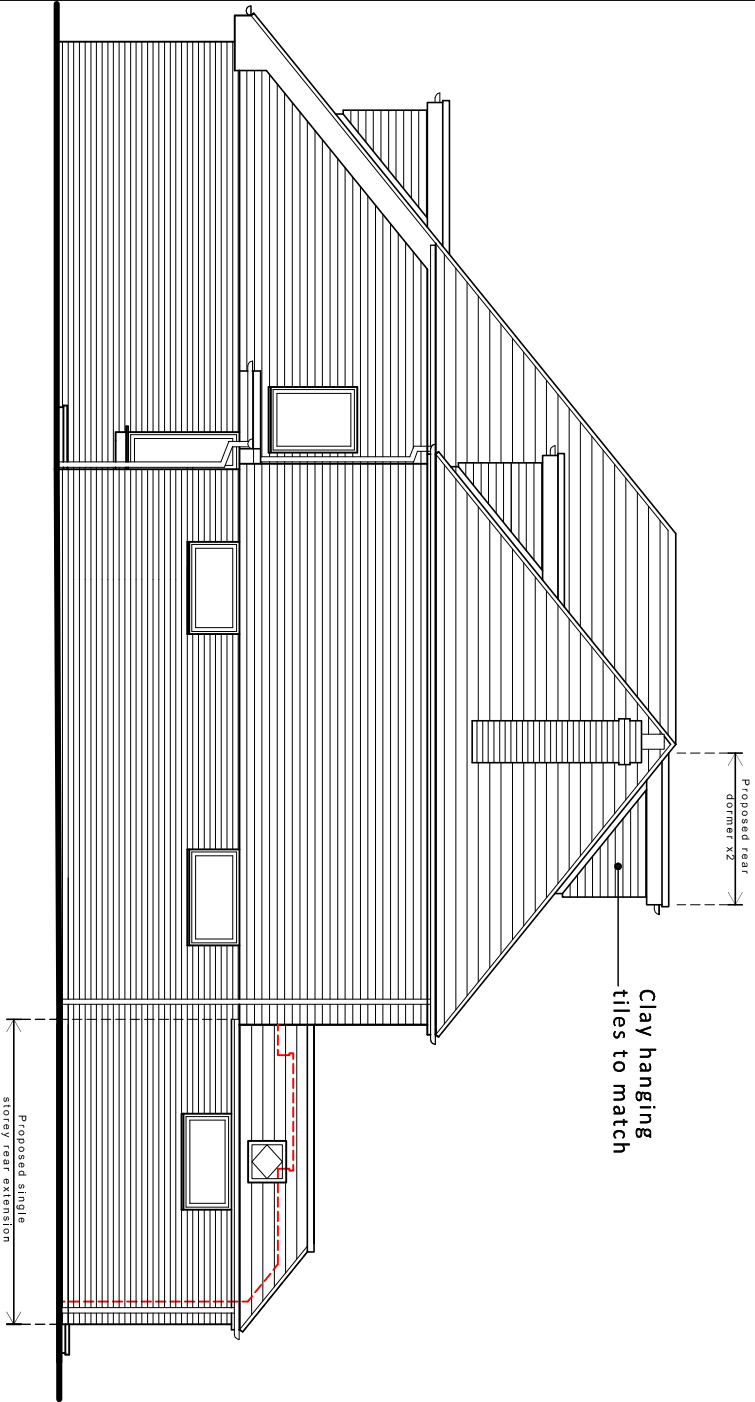


South (side) elevation

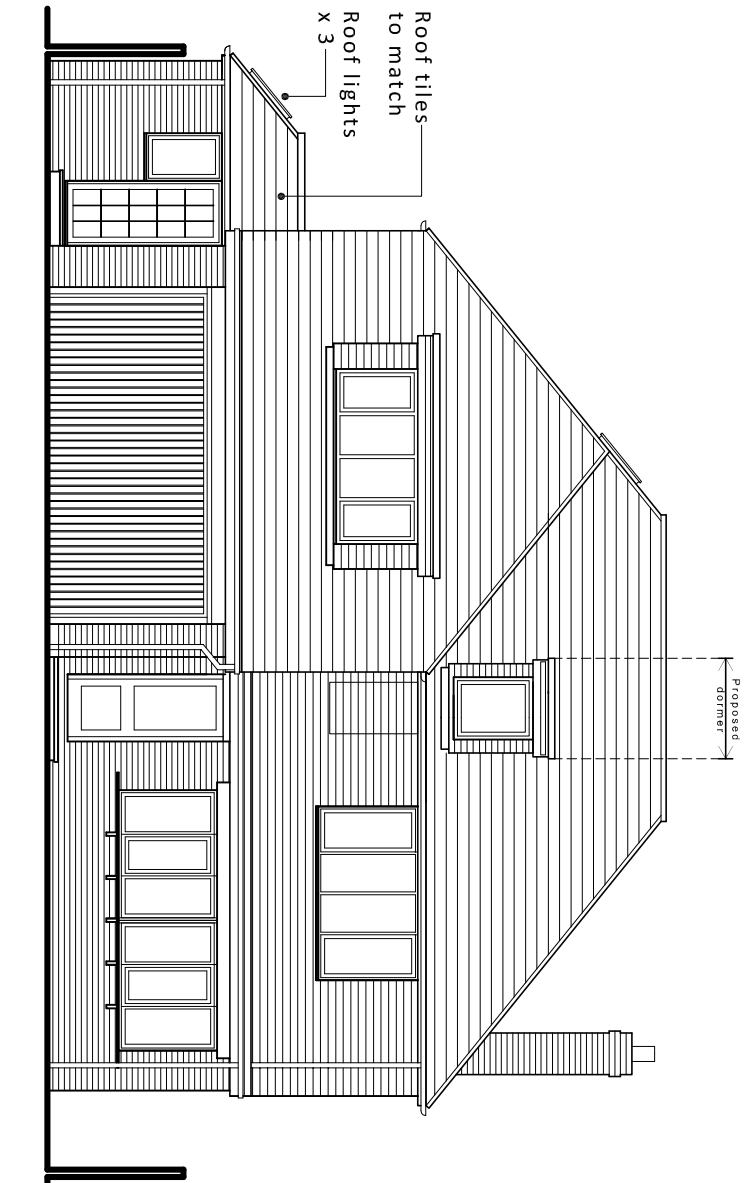

West (front) elevation

Proposed elevations scale 1:100

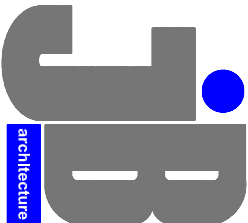

**JIMMY BESSANT ARCHITECTURE**  
TEL: 01243 373620 M: 07769904282  
E: jimmy@jb-architecture.co.uk  
Web: www.jb-architecture.co.uk

For  
MR & MRS WHITE

Project  
**PROPOSED EXTENSIONS & ALTERATIONS  
AT 4 SILVER TREES  
EMSWORTH,  
PO10 7ST**

Title  
**PROPOSED ELEVATIONS**

| Date       | Drawn          | Scale      | Checked |
|------------|----------------|------------|---------|
| OCT 2018   | JB             | 1:100 @ A3 | -       |
| Job Number | Drawing Number | Revision   |         |
| PL 228.18  | 44             | <b>A</b>   |         |