


Site Location

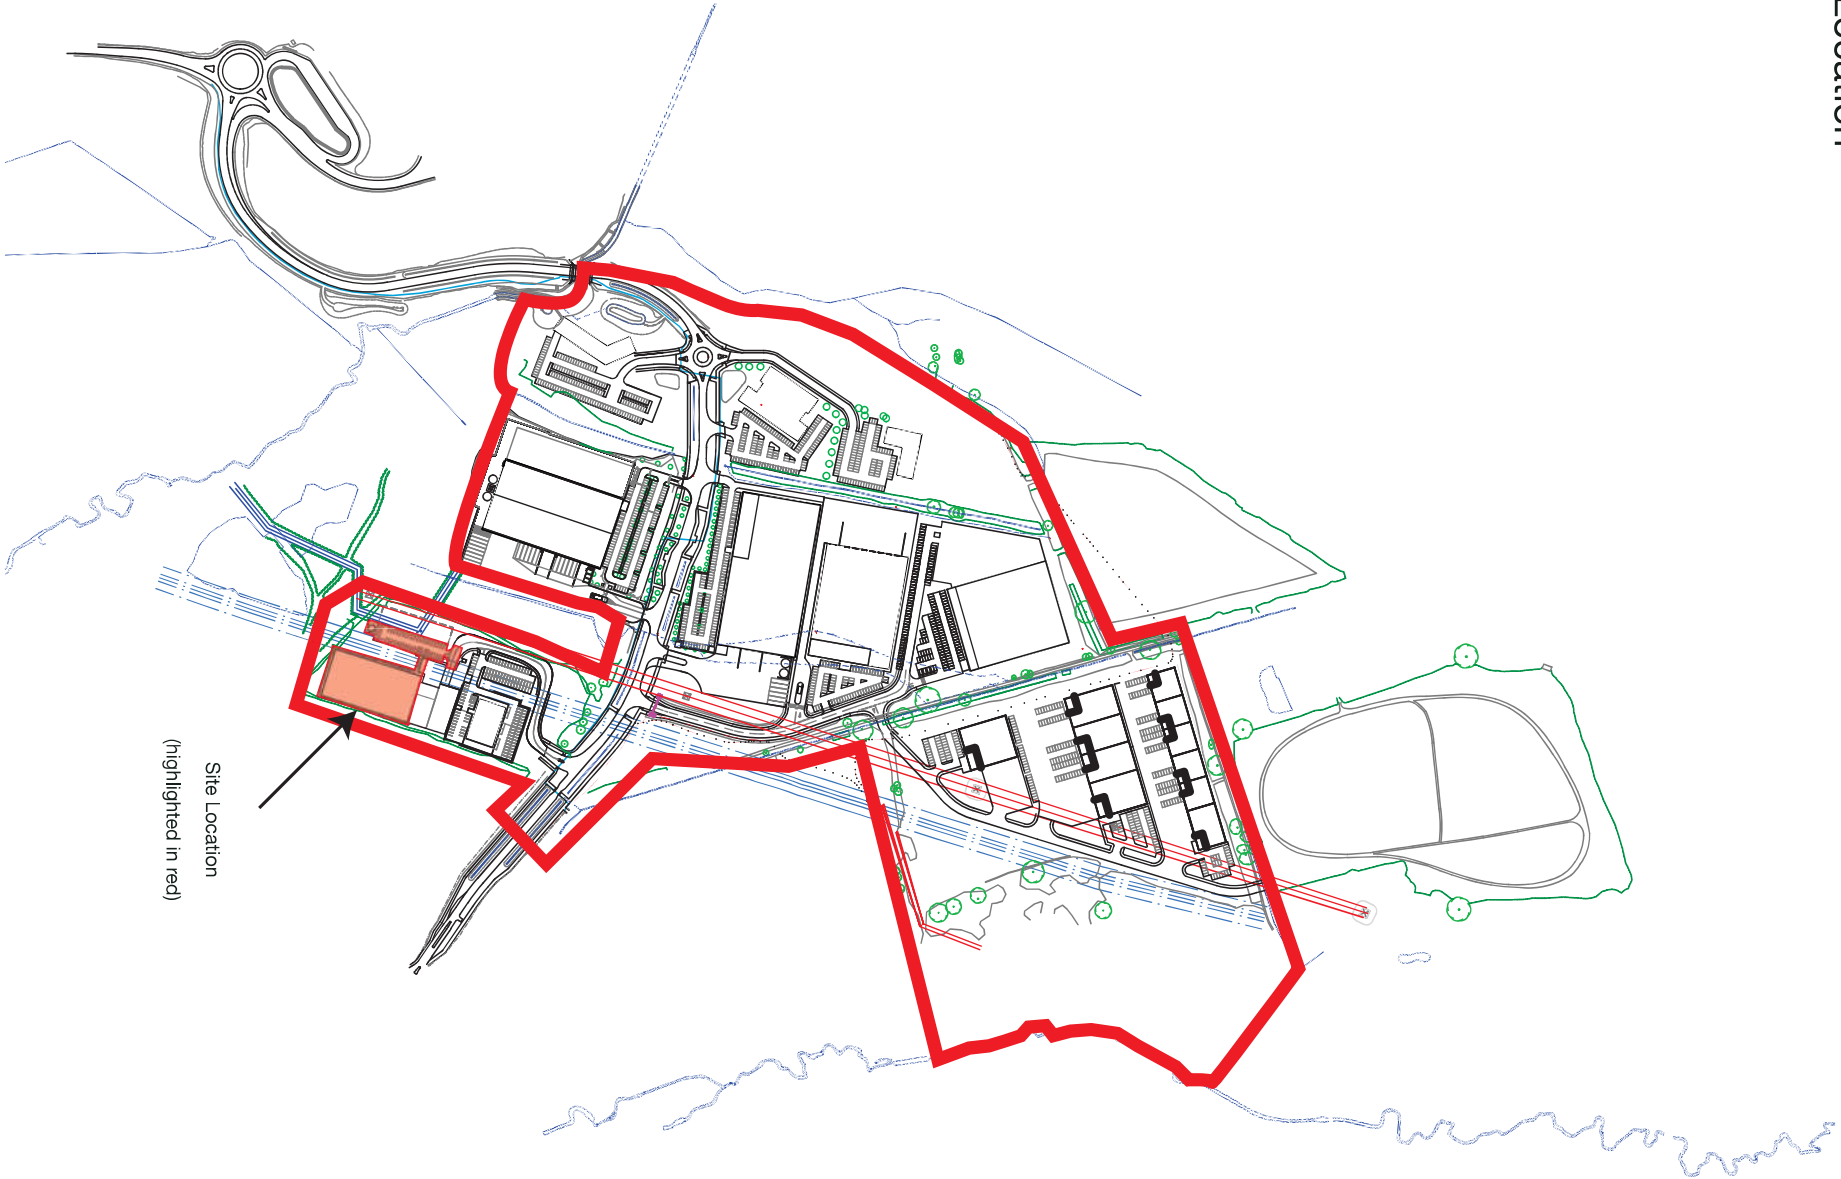

1:1250
@A3

This artwork and its content is copyright of Magna Signs - © Magna Signs 1991.

All rights reserved.
Any reproduction or reproduction of part or all of the contents in any form a prior time
other than the original
may be made by any person without the written permission of Magna Signs
who may from the content to individual and business for non-commercial use, but not for commercial use.
The material (pictorial, text, etc.) is not to be reproduced, distributed or commercially used
without the written permission of Magna Signs.
Any use of the material in or from it in any other website or other form of electronic or printed system.

Client: Geopost

Project: Portsmouth

Estimator: Ben Asindown

Artwork:

Signage Colours

Job No: 19470

Issue: 2

Date: 17/4/19

Designer: Sam Hillier

Page: 4 of 4



magna signs

Magna Signs 2 Eastboro Fields Hemdale Business Park Nuneaton CV11 6BL

Tel: 024 7632 0032 Fax: 024 7632 9950