



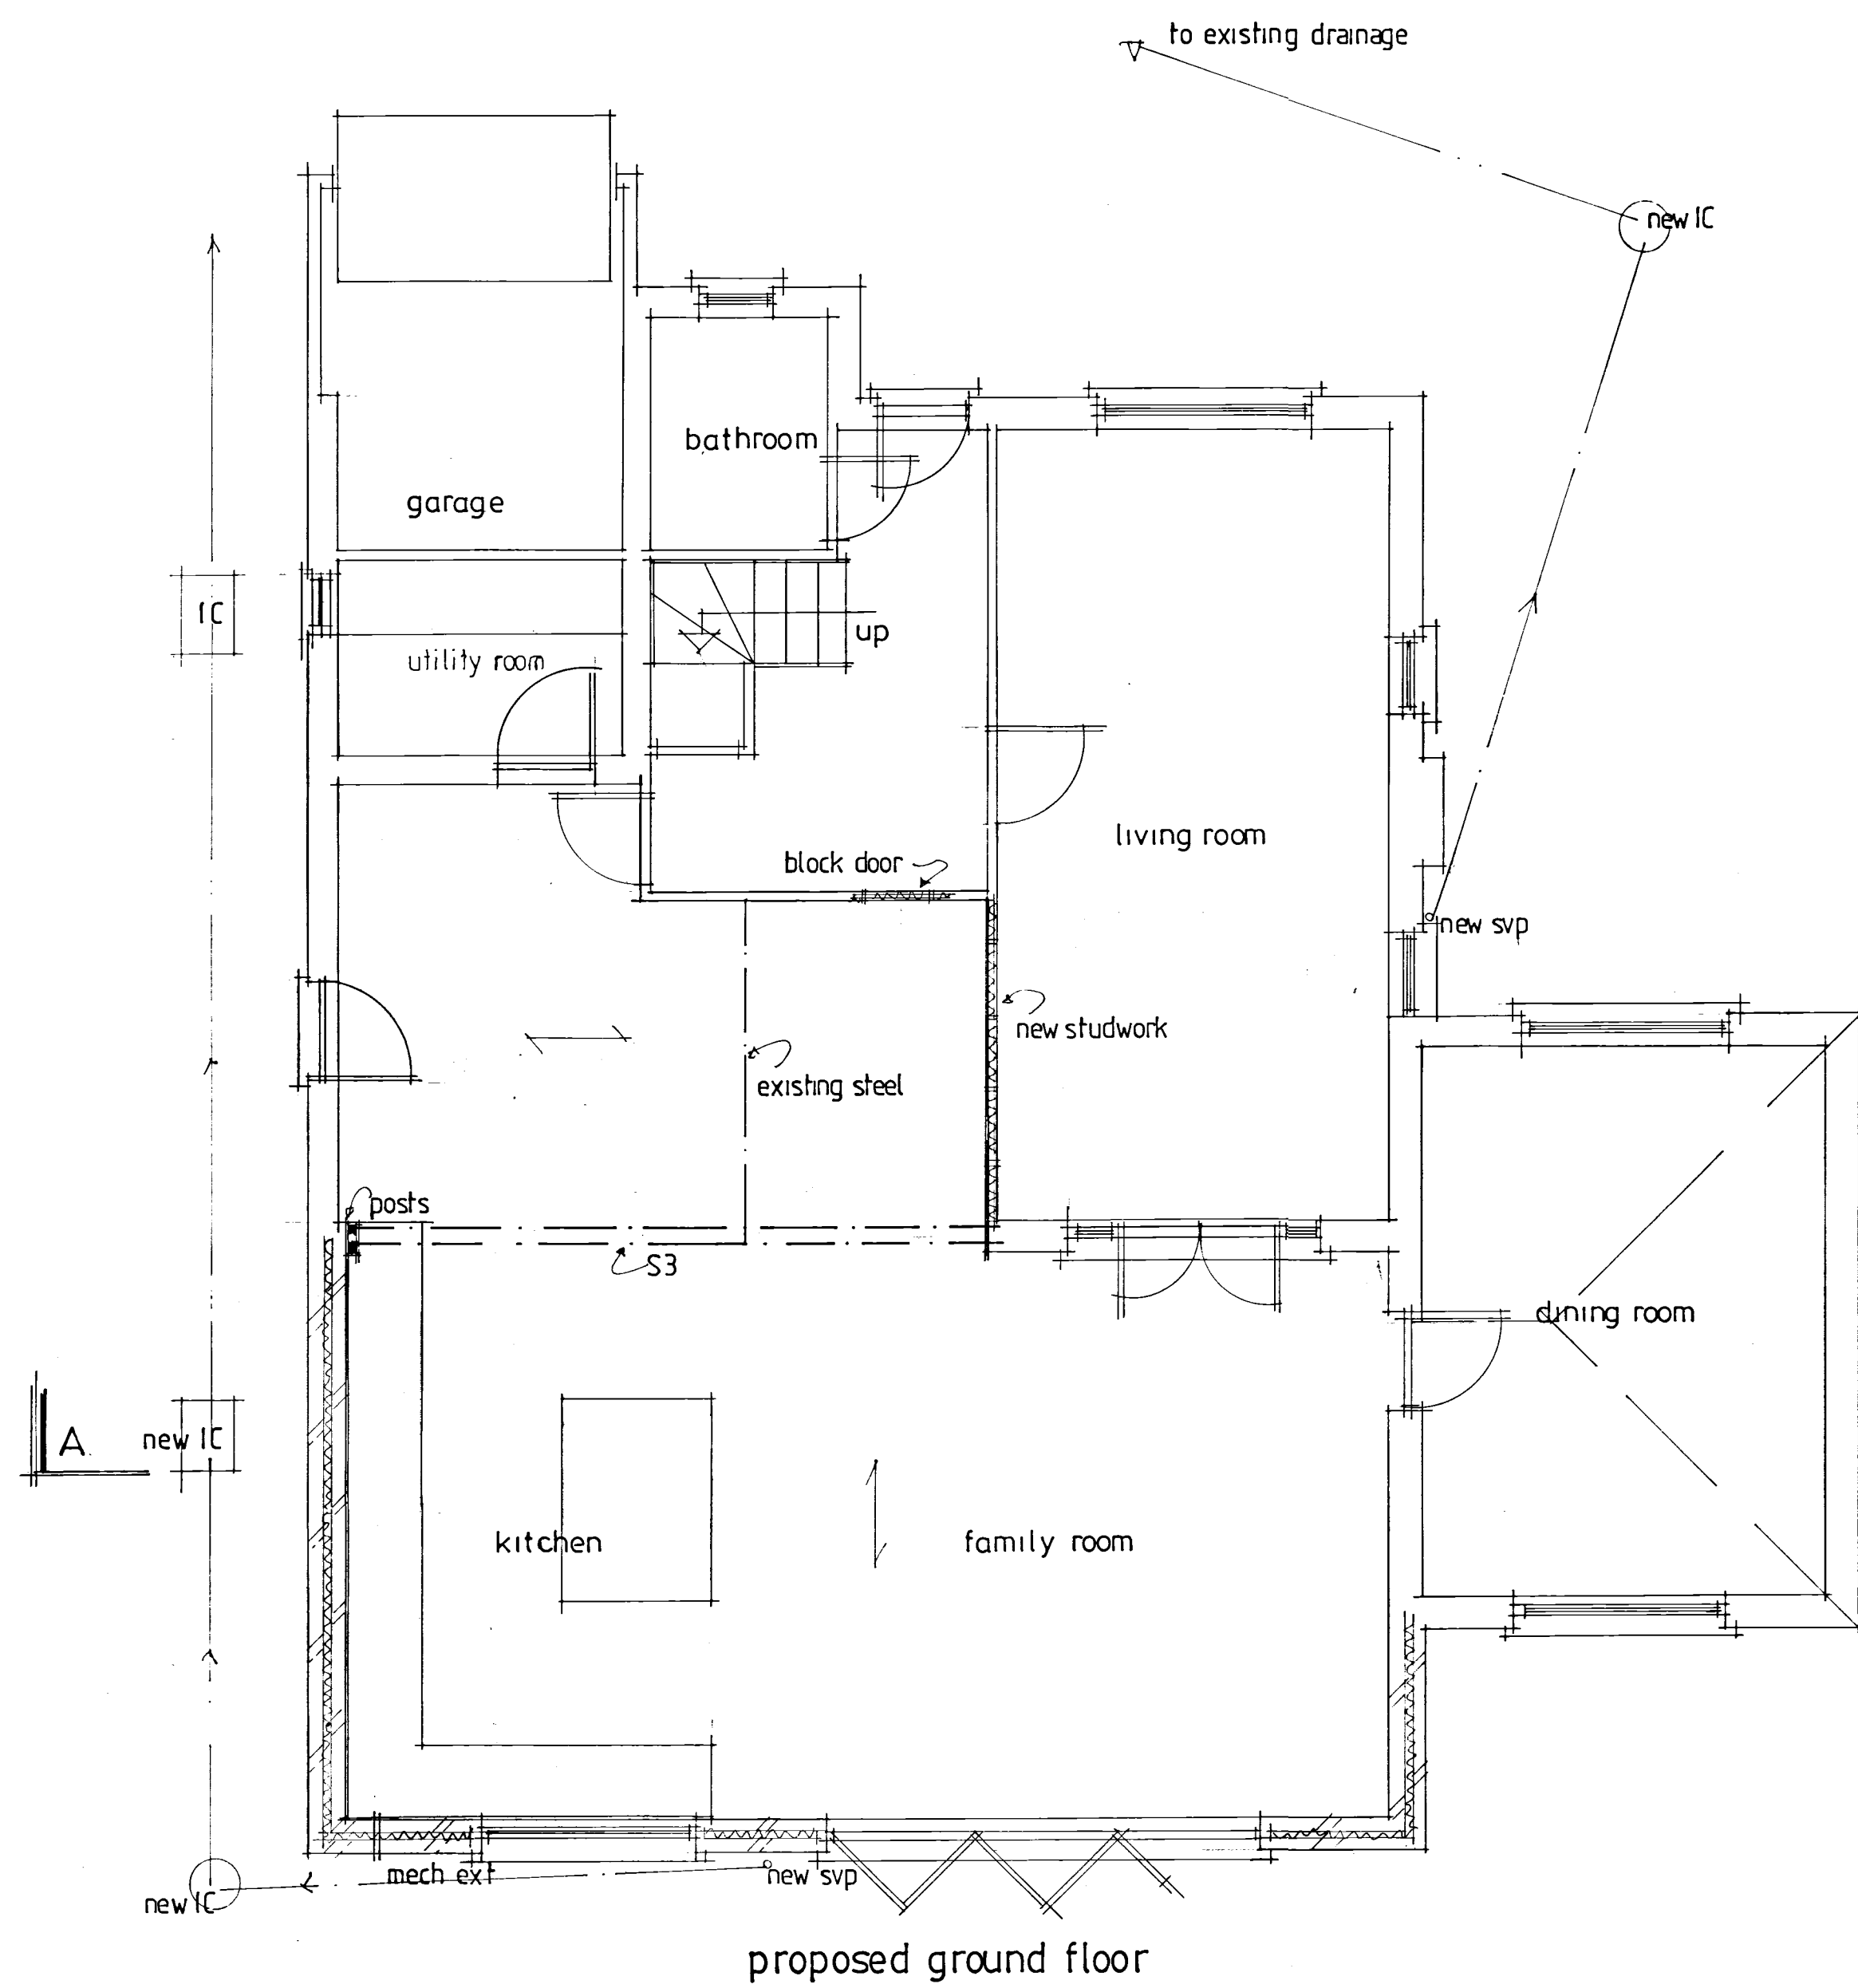


proposed ground floor

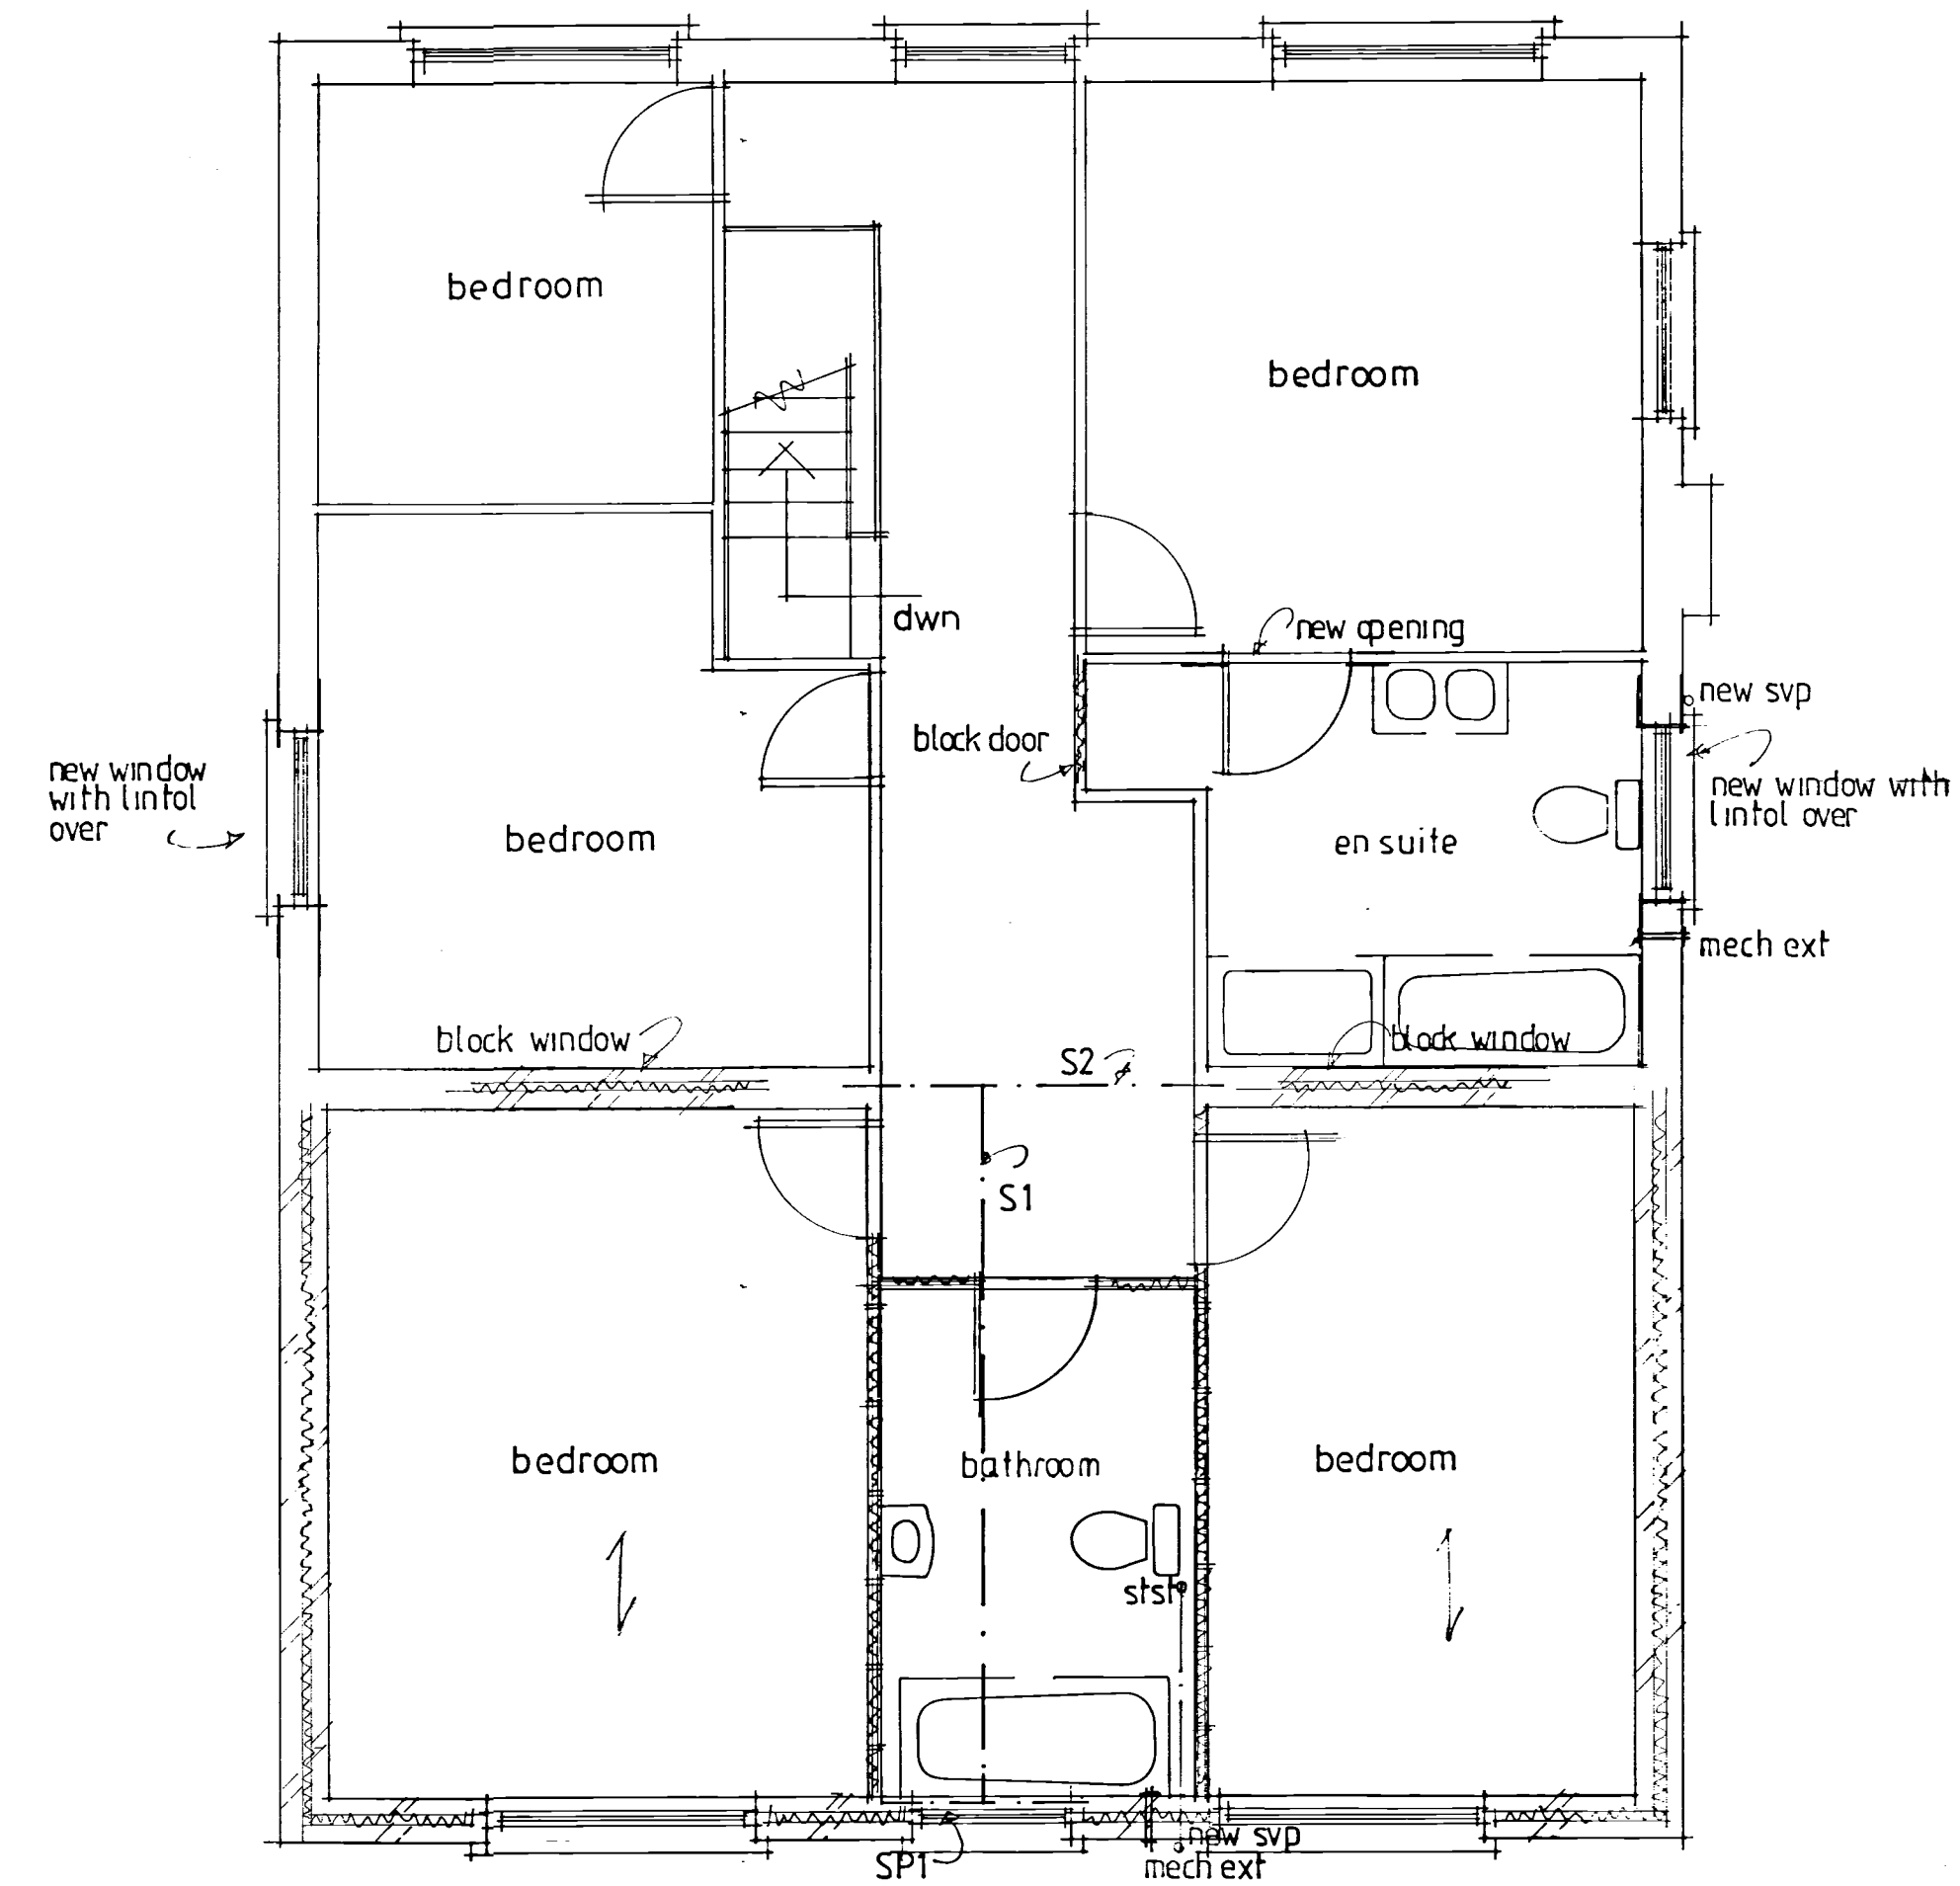


proposed first floor




rear

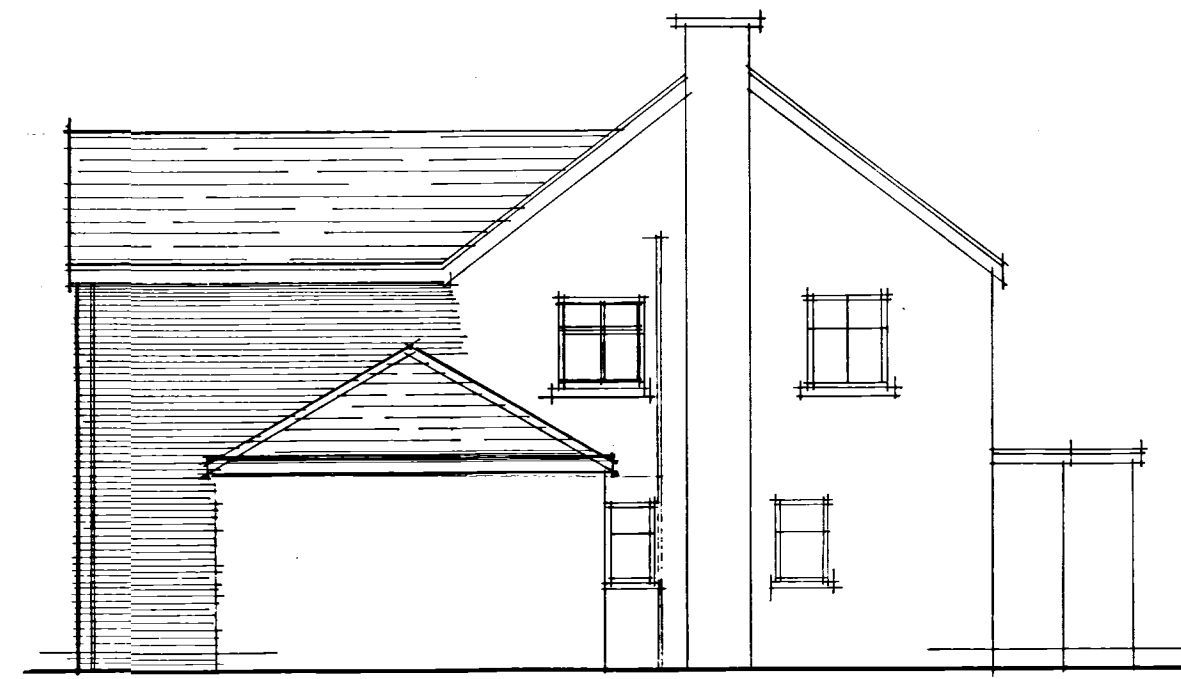

side

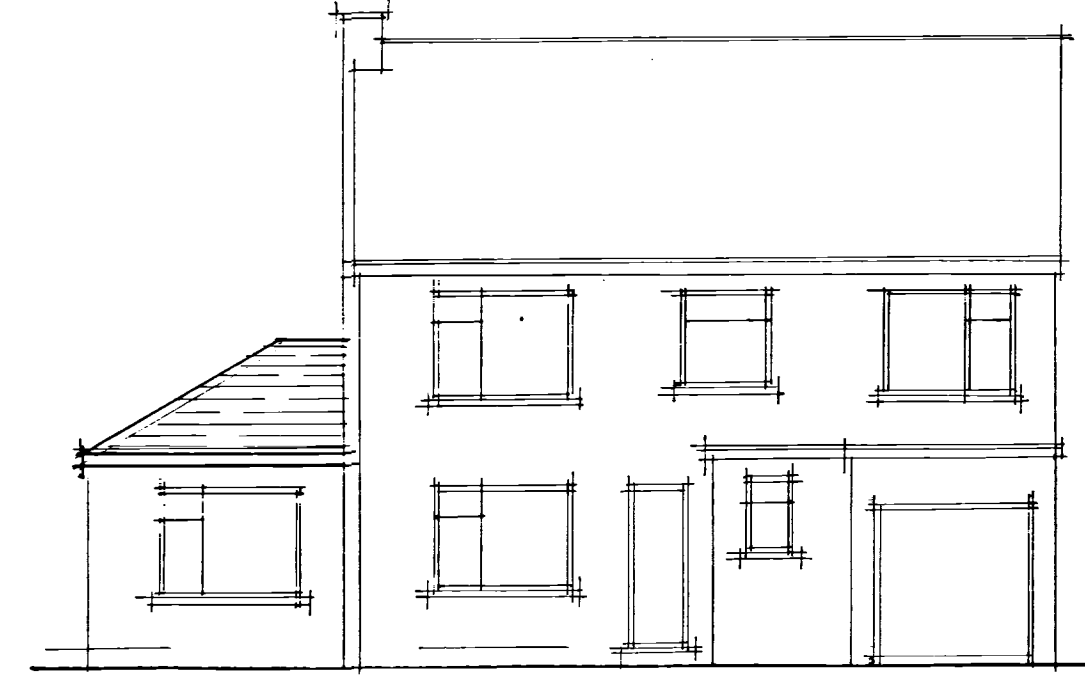

front

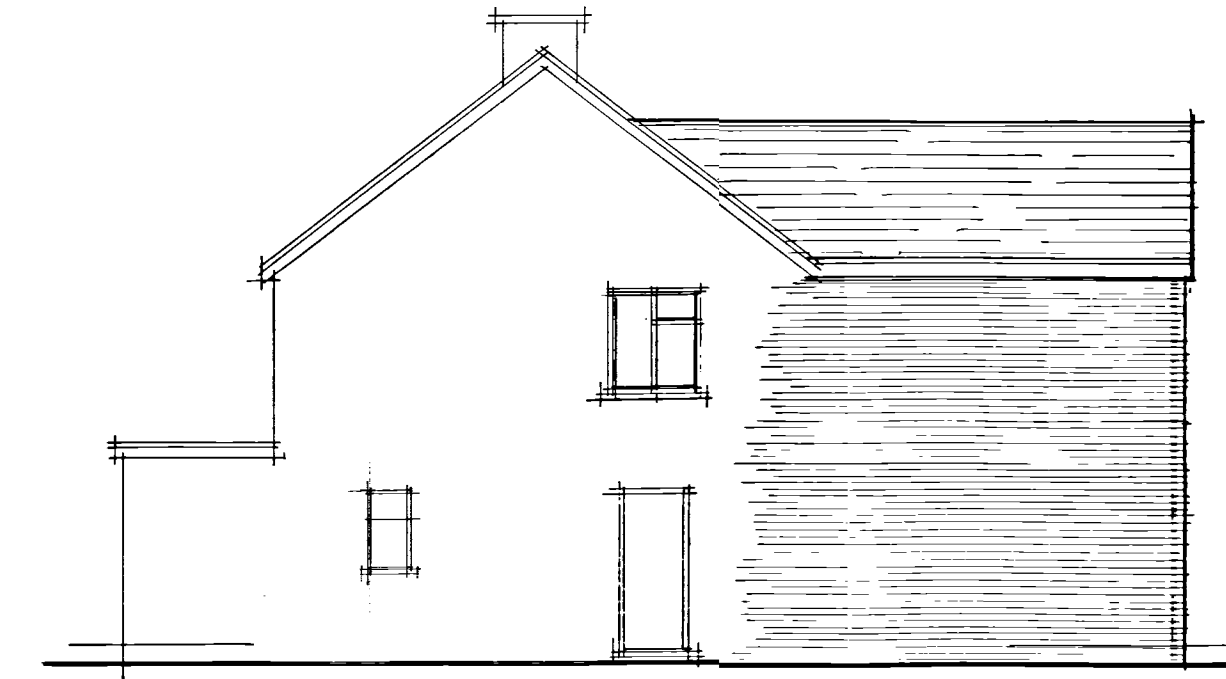

side

A	Rev	Date	Client	Revision
© copyright				
THORNS YOUNG				
ARCHITECTURAL				
THORNS-YOUNG LTD				
CHARTERED BUILDING CONSULTANTS				
Website: www.thornsyounyoung.co.uk				
Fareham		Portsmouth		
21 Middle Road		232 London Road		
Park Gate		North End		
SO31 7GH		PO2 9JQ		
Tel: (01329) 888 322		Tel: (02392) 672 883		
Client				
Ms C Freeman				
Job Title				
7 Highfield Avenue Waterlooville				
Drawing Title				
Proposed plans				
Scale 1:100 1:50 at A1				
Date DEC 2016		Drawn by RN		
Drg. No.		9262.16.2		Rev.