




PROPOSED ELEVATION 2

Scale 1:50 @ A1

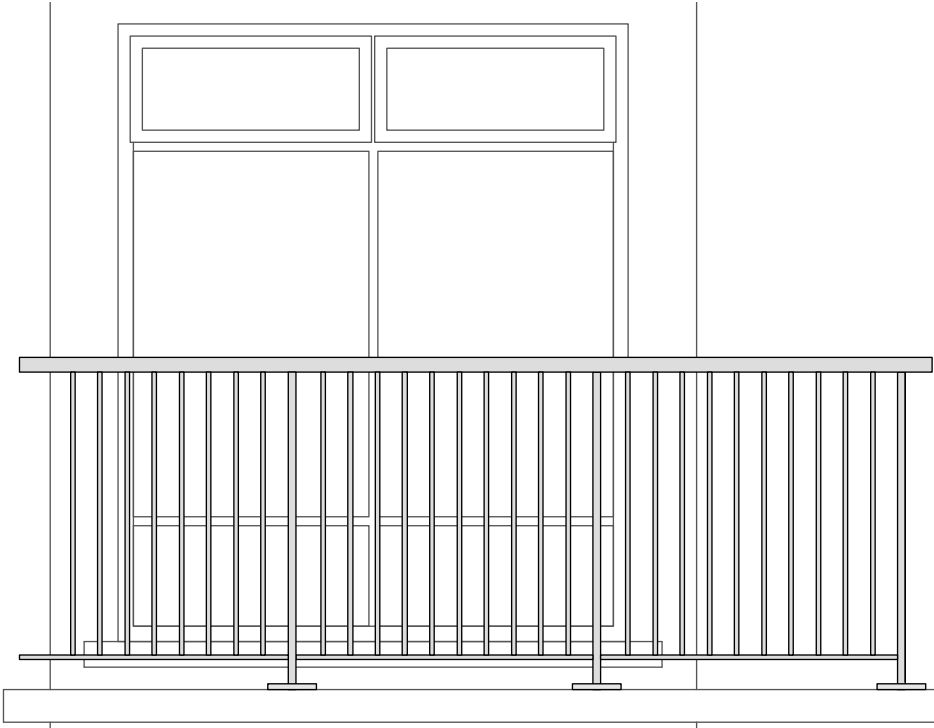

PROPOSED BALCONY RAILING FRONT VIEW TYPE 1

Scale 1:25 @ A1



PROPOSED BALCONY RAILING TYPE 2

Scale 1:25 @ A1



KEY PLAN
Scale 1:500 @ A1



Chartered Architects
Chartered Building Surveyors
Interior Designers
CDM Services

3 GP Centre, Yeoman Road,
Ringwood, Hampshire, BH24 3FF
+44 (0)1425 472 833
www.kendallkingscott.co.uk

Project
Balcony Replacement Works

Client
The Guinness Partnership

Scale
1:50
Paper Size
A1
Filename
180641.vwx

© Copyright Do not scale this drawing

Rev Date By Ap Note

Drawing Title
Proposed Elevations: Elevation 2
Padnell Avenue

Project Number
180641 1511 P01

Date
31/08/18
Drawn
EN
Checked
AL
Status
PLANNING

Check all dimensions and levels on site

Only to be used for the site for which designed. The electronic transmission of design information contained in this drawing is carried out without liability for any errors or inaccuracies which may occur. This production of amended or updated information from the said design information by the User is entirely the responsibility of the User and Kendall Kingscott Ltd. and shall not be responsible in respect thereof whatsoever.

PROPOSED ELEVATIONS: ELEVATION 2 PADNELL AVENUE

