




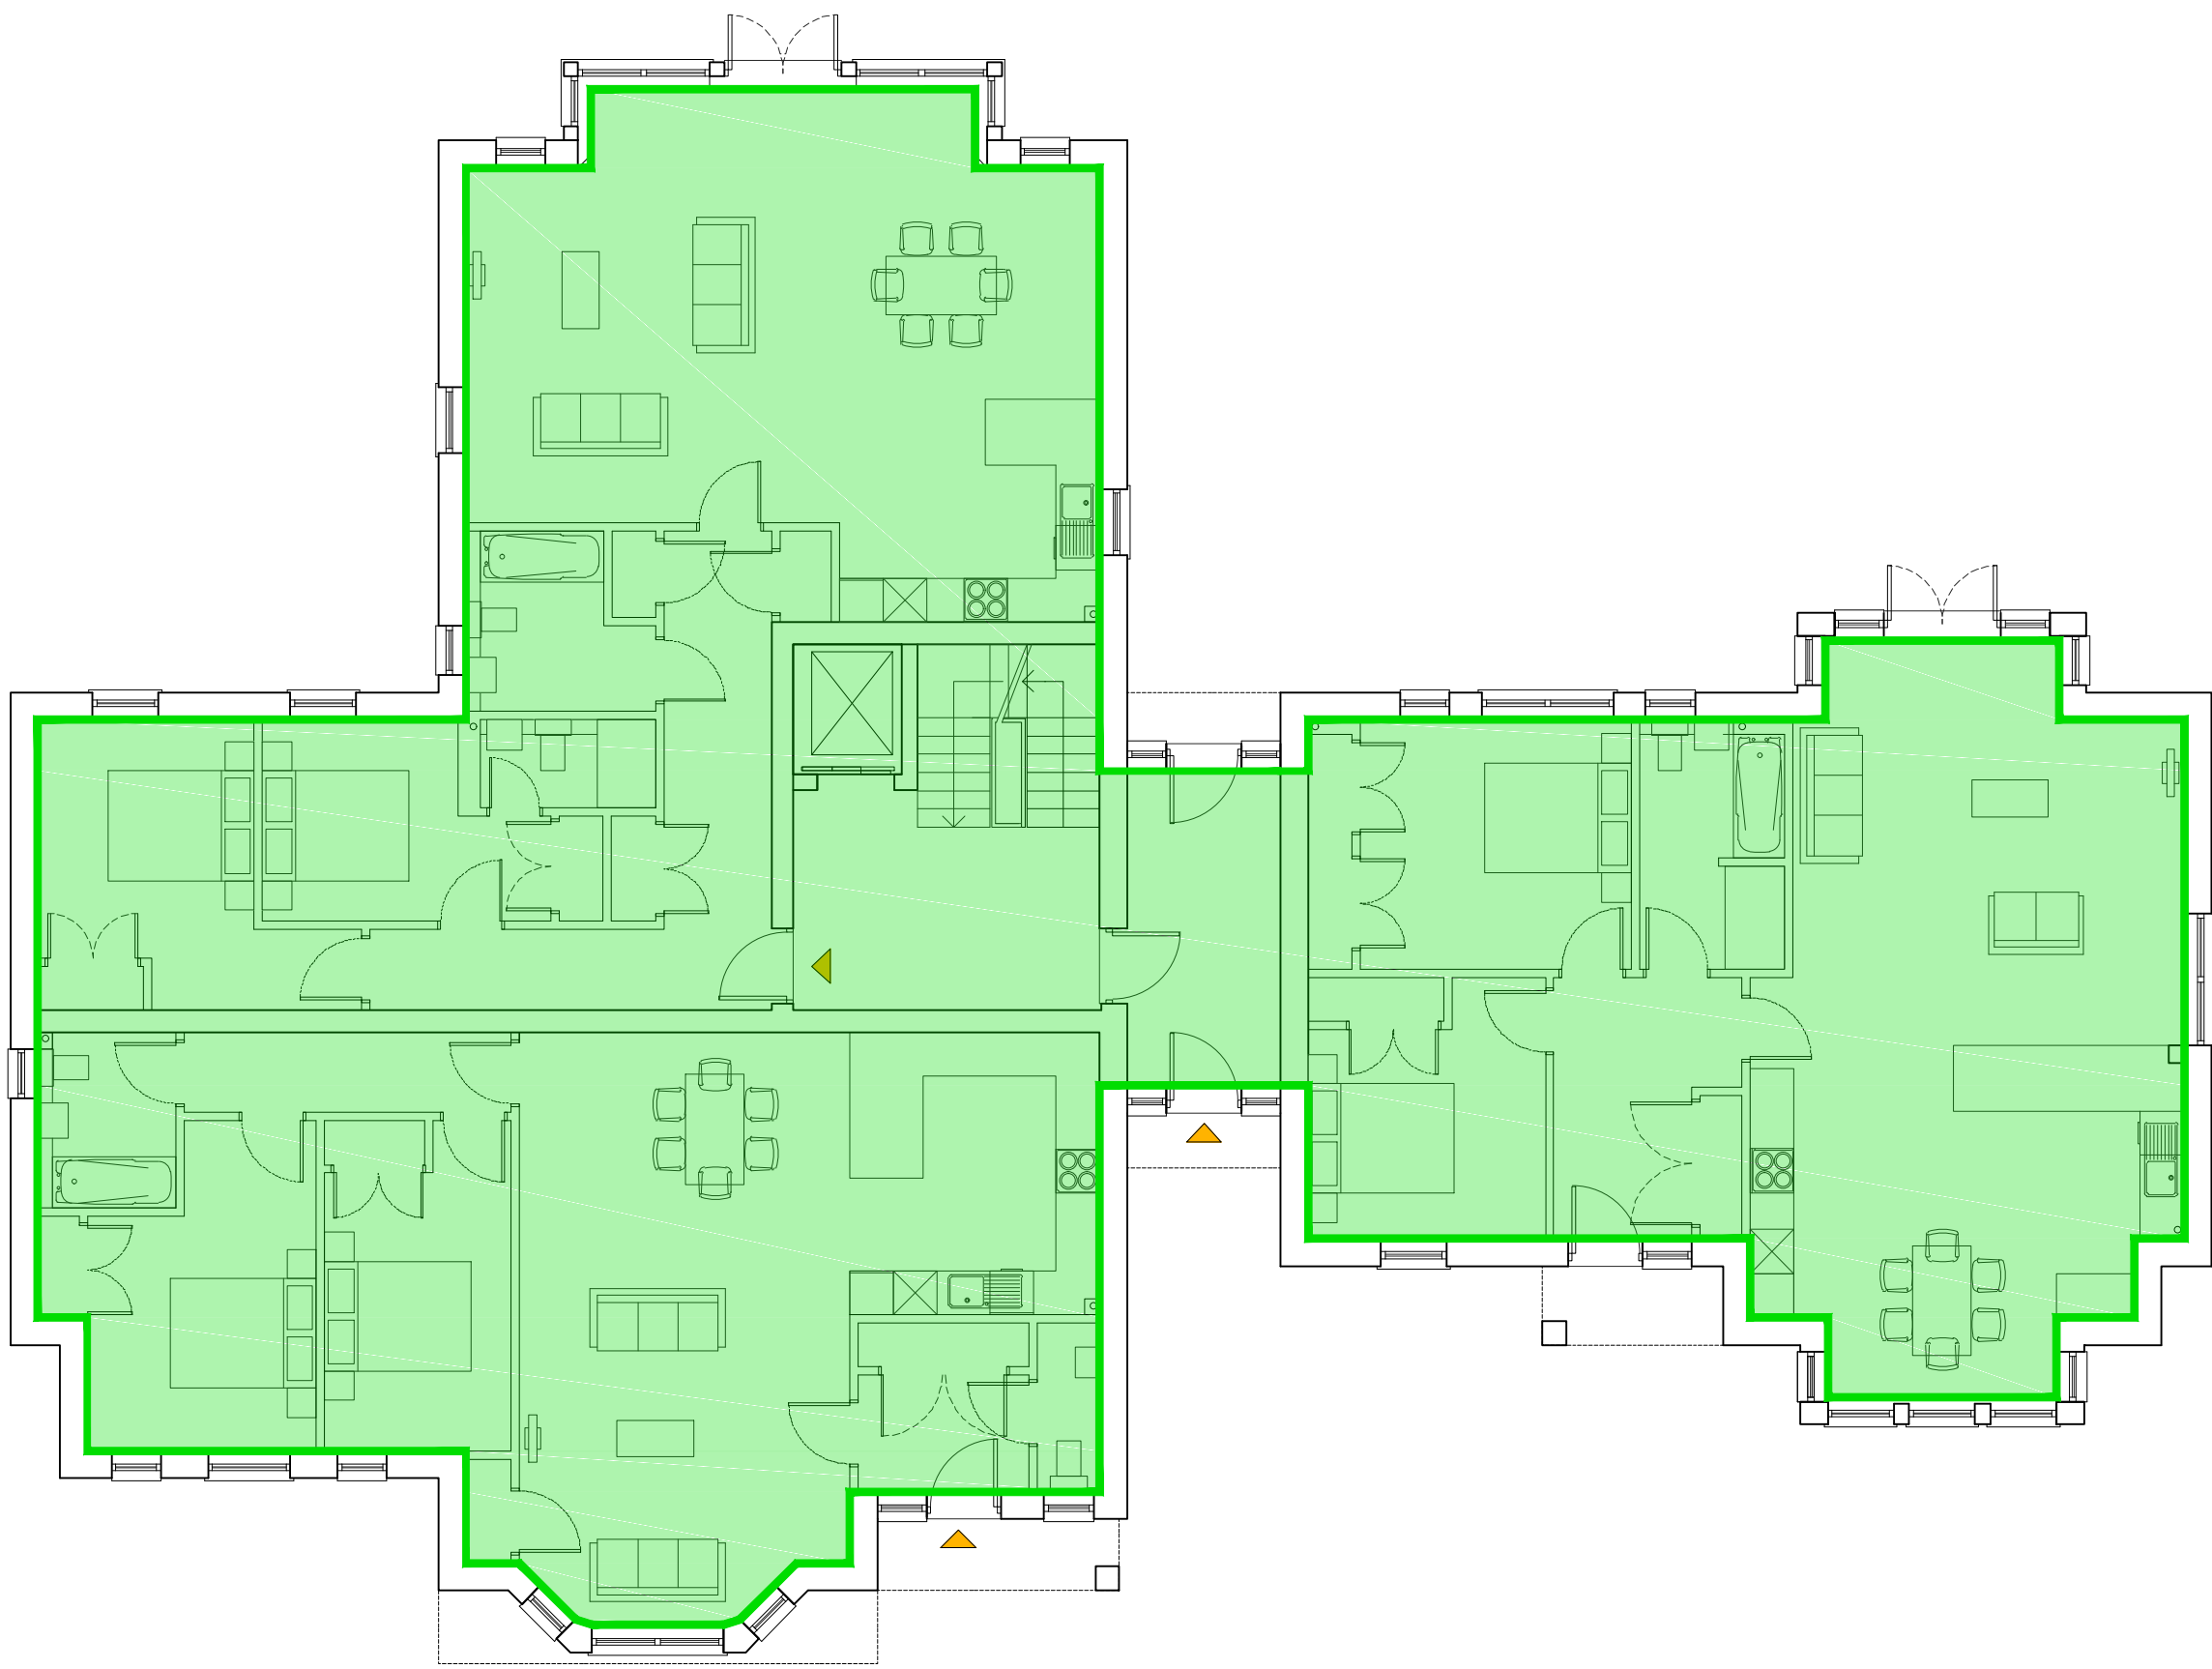


337.29sqm
GROUND
floor plan

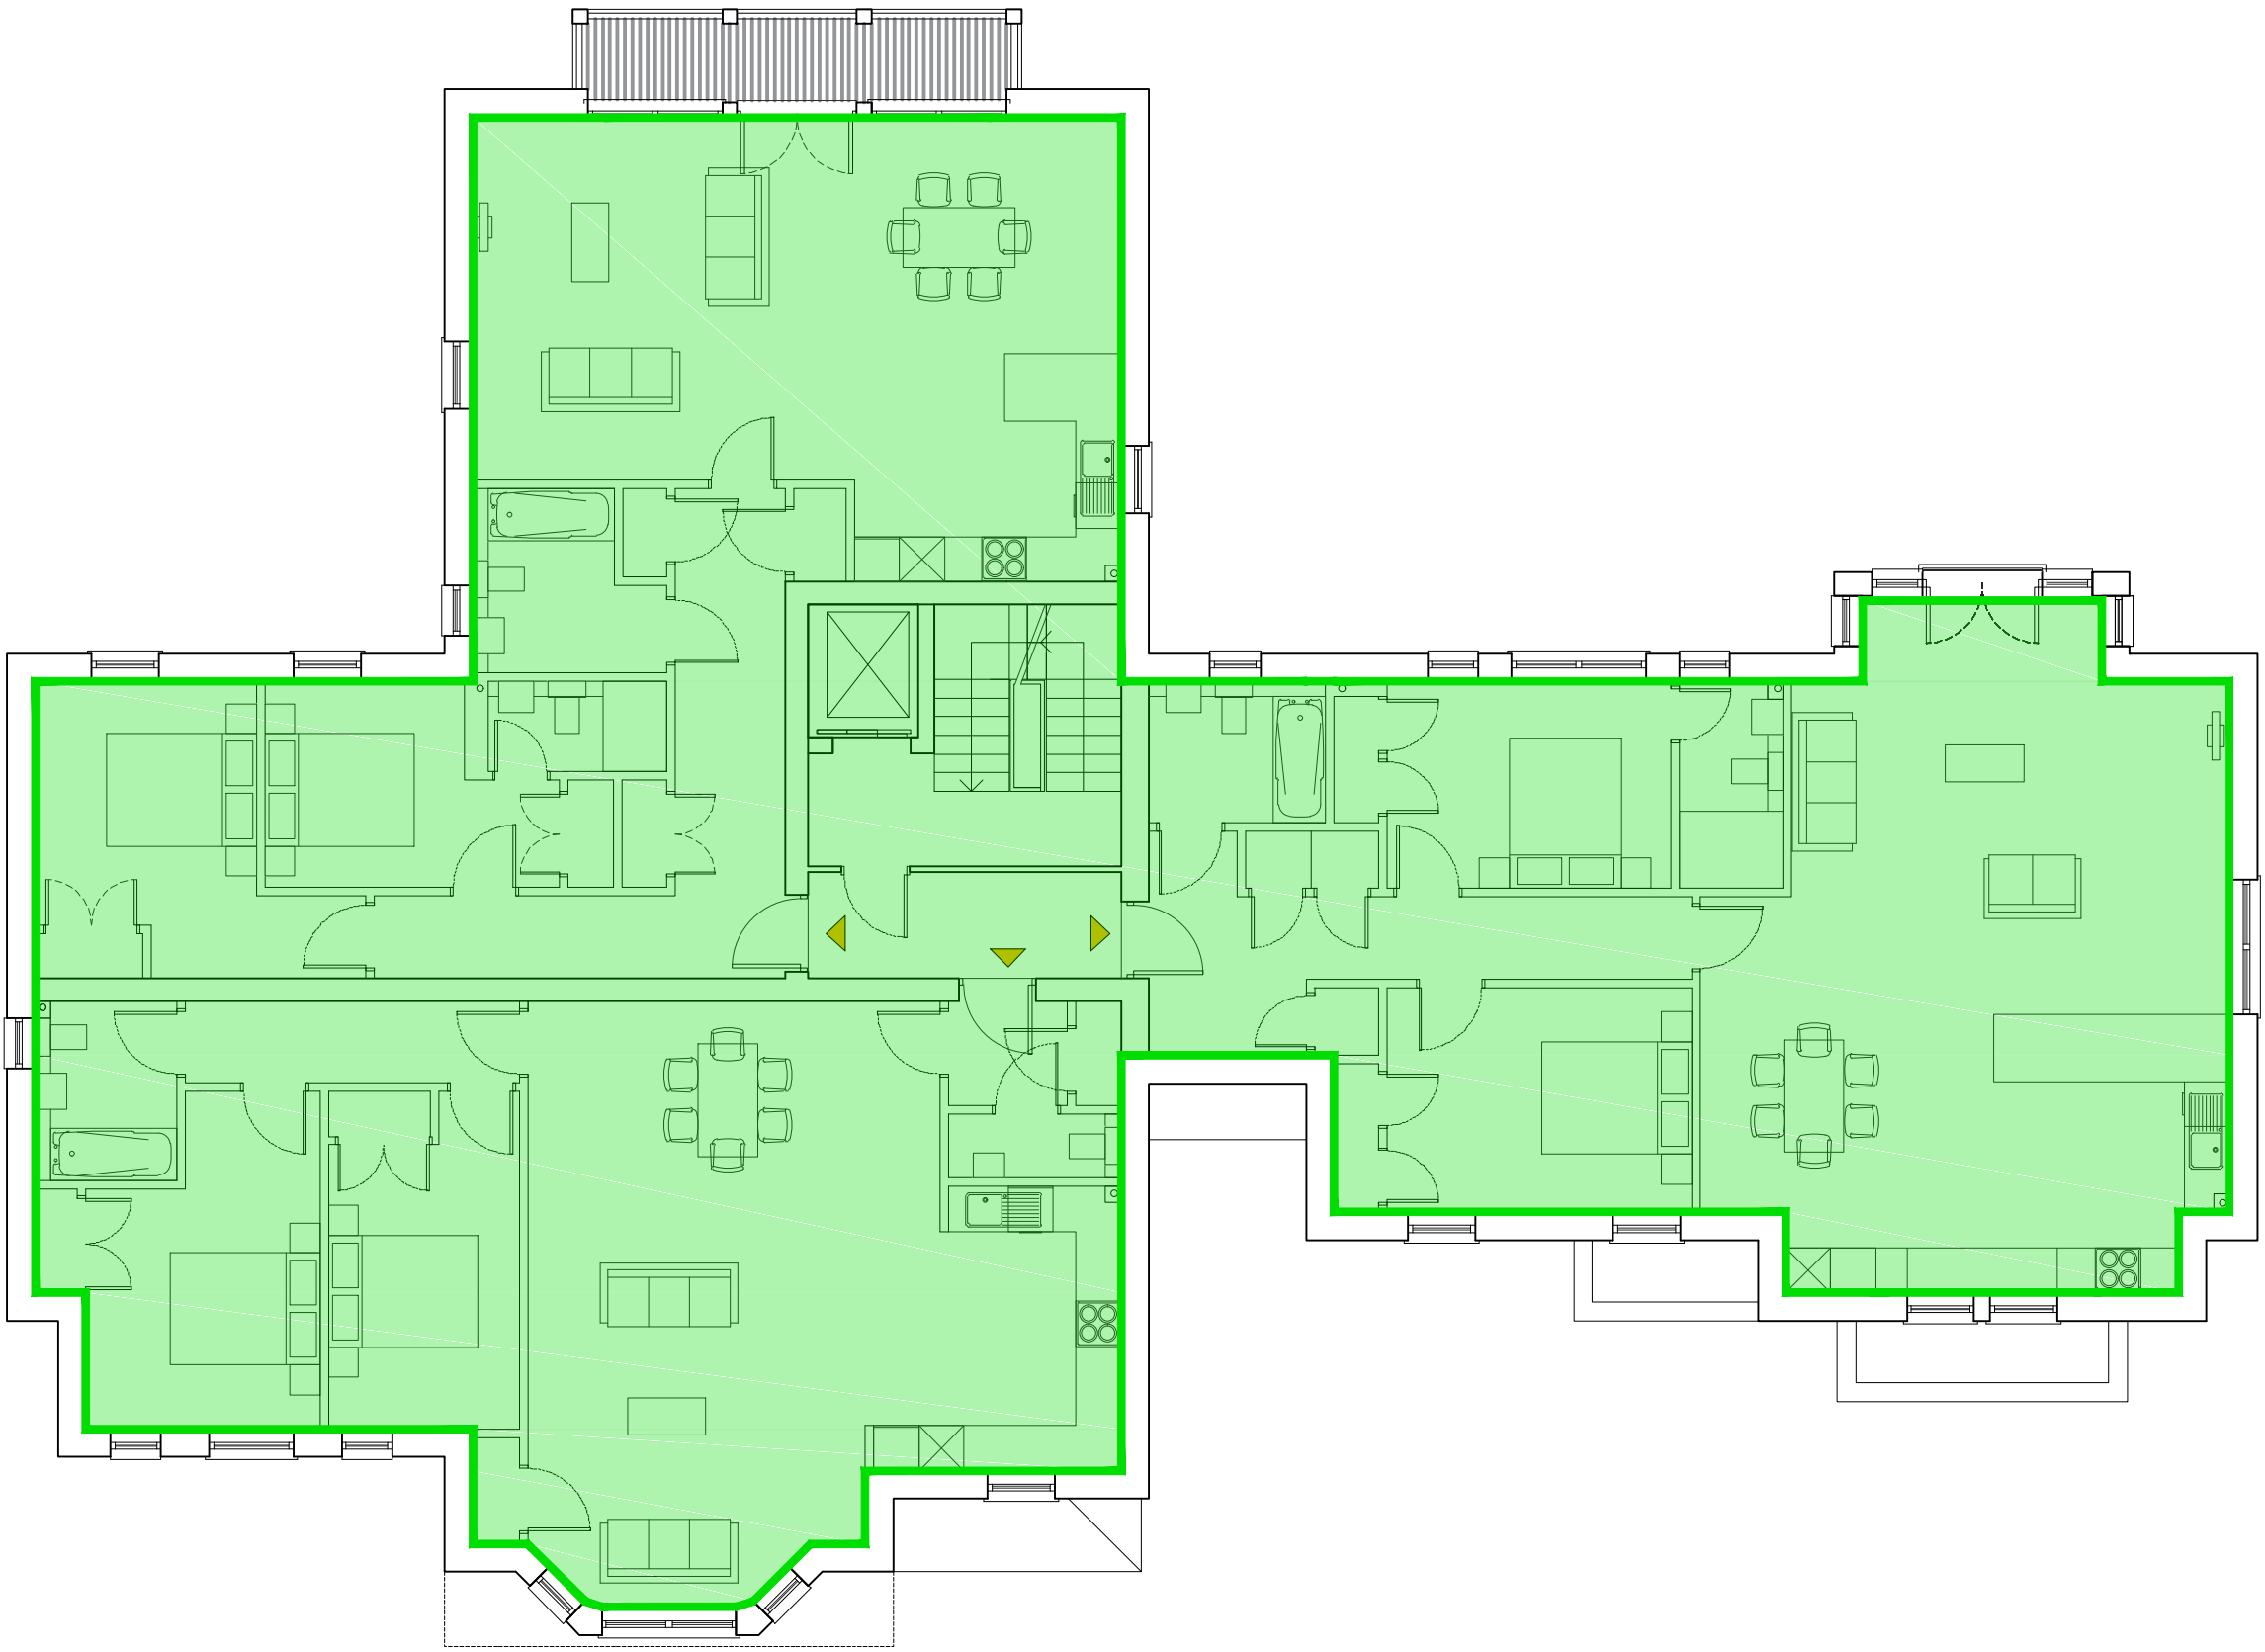

330.24sqm
FIRST
floor plan

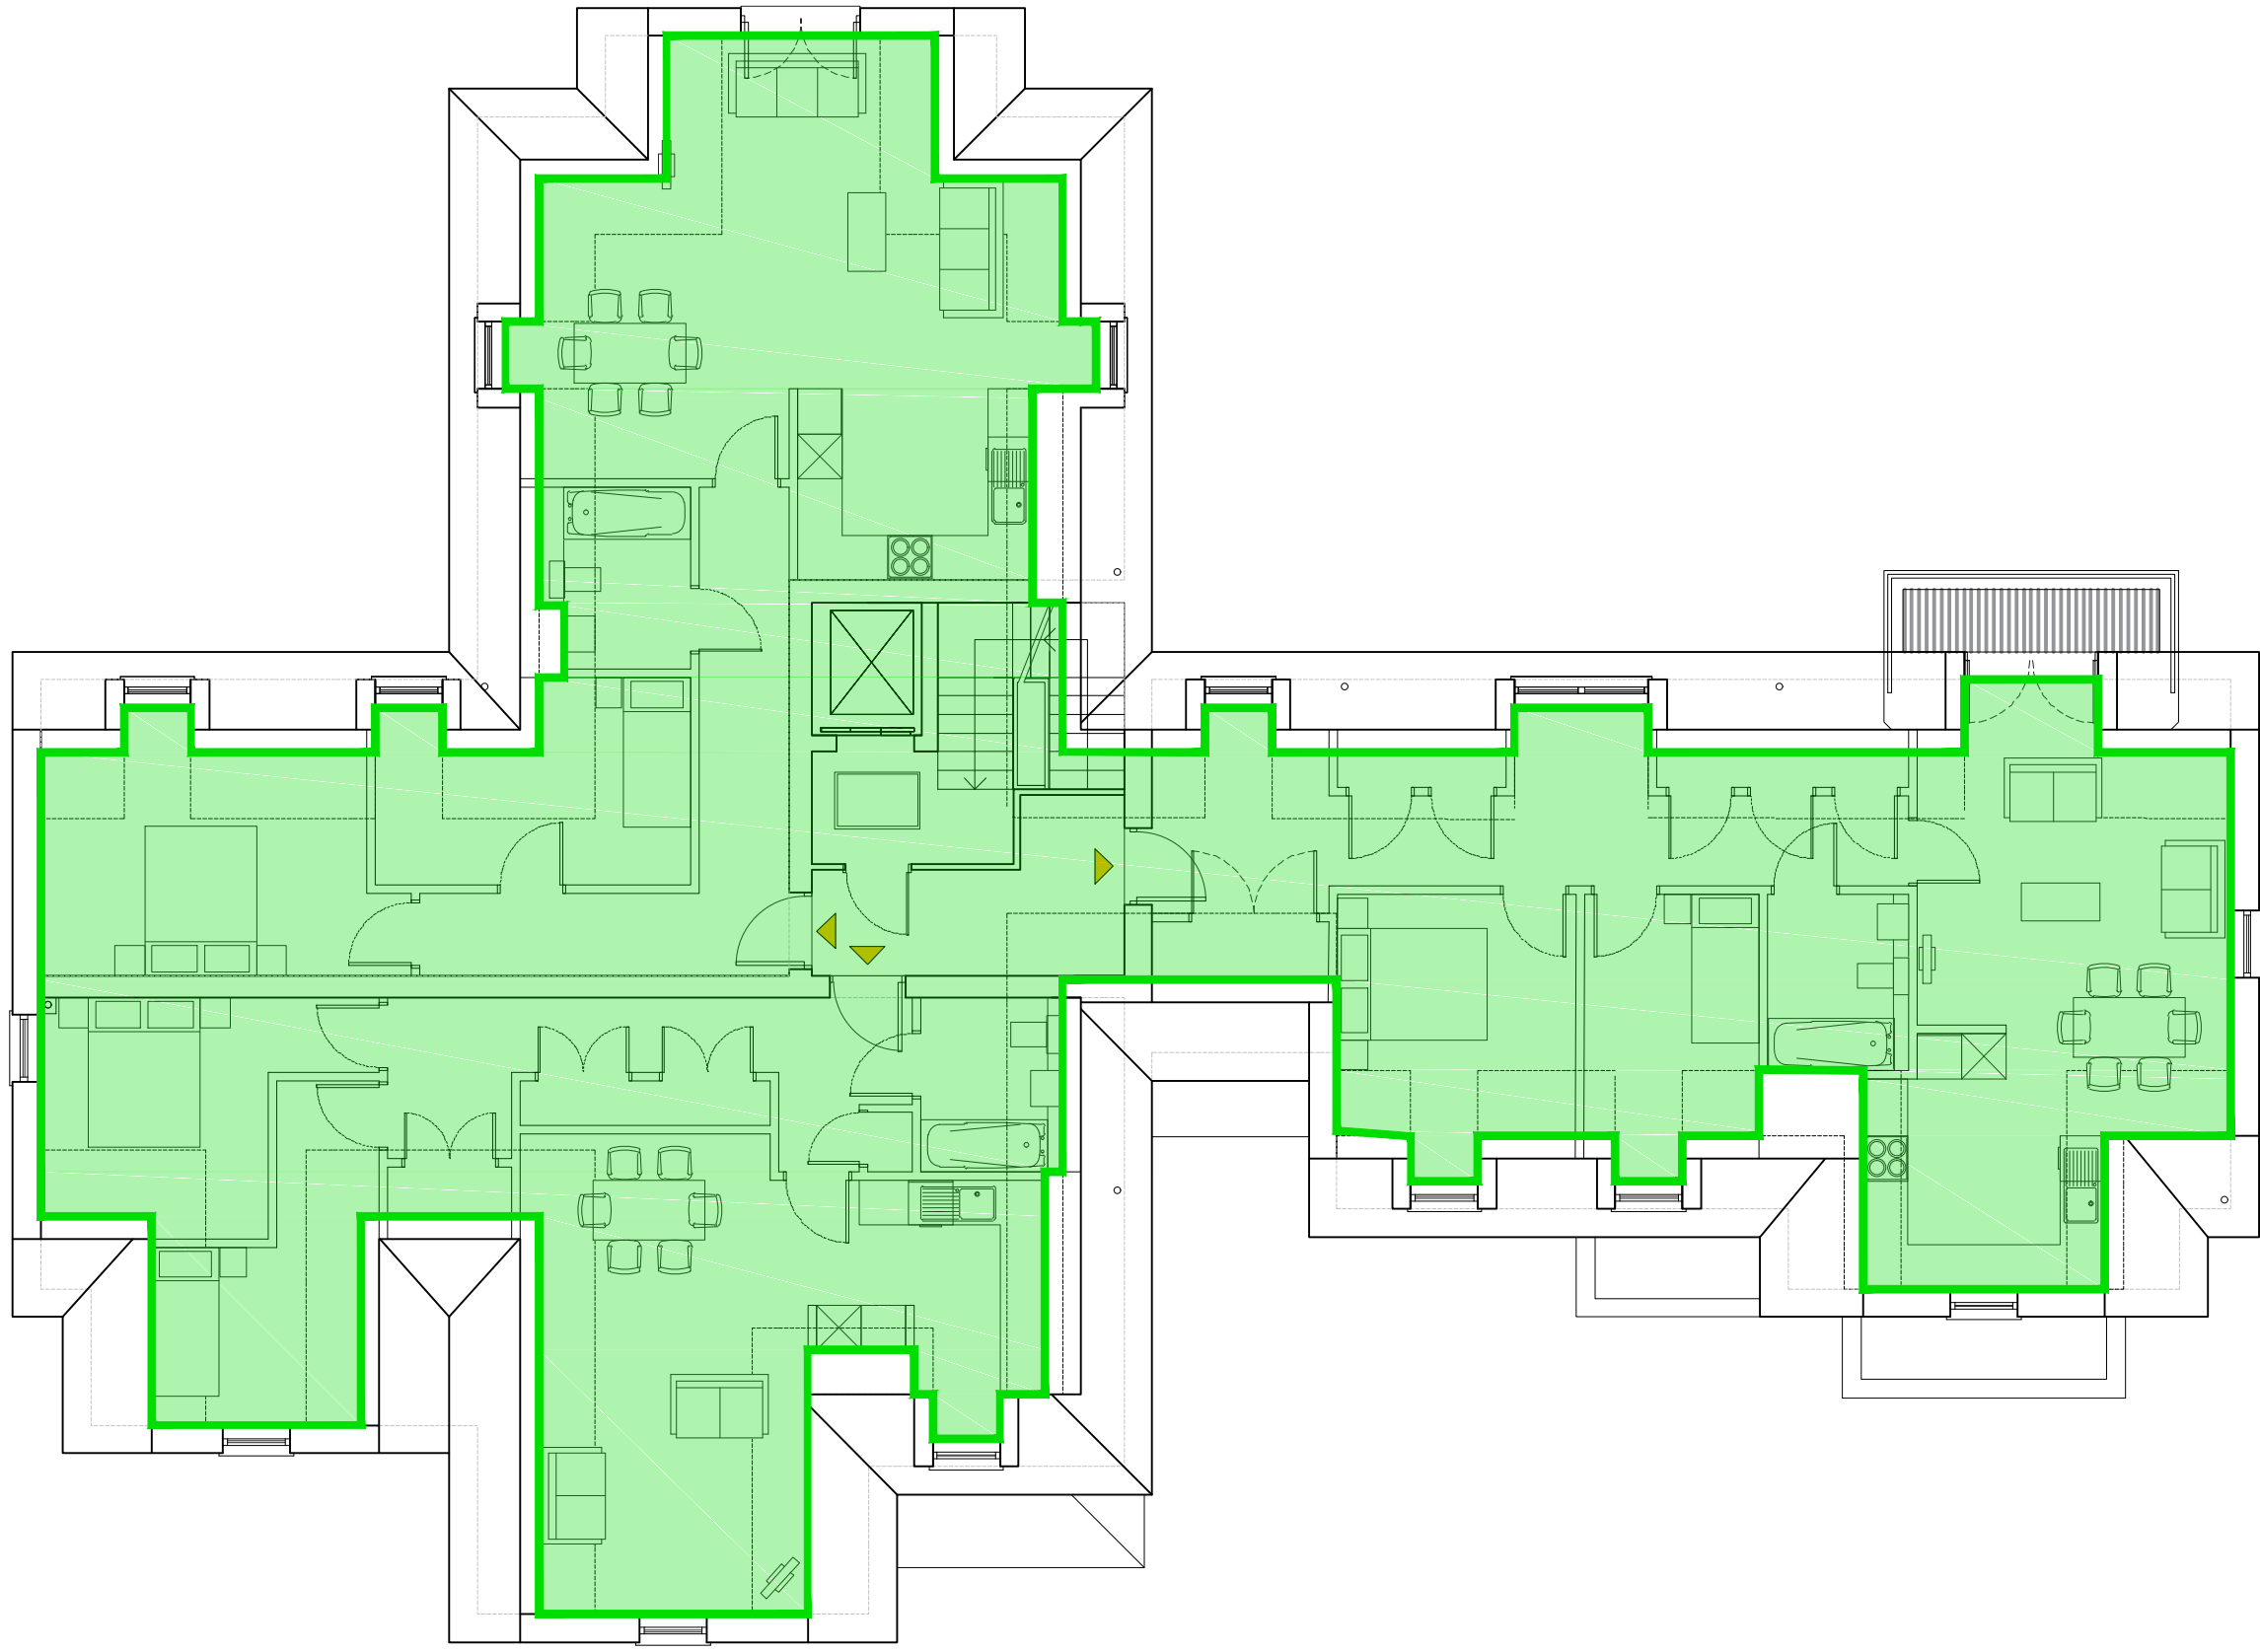

263.34sqm
SECOND
floor plan

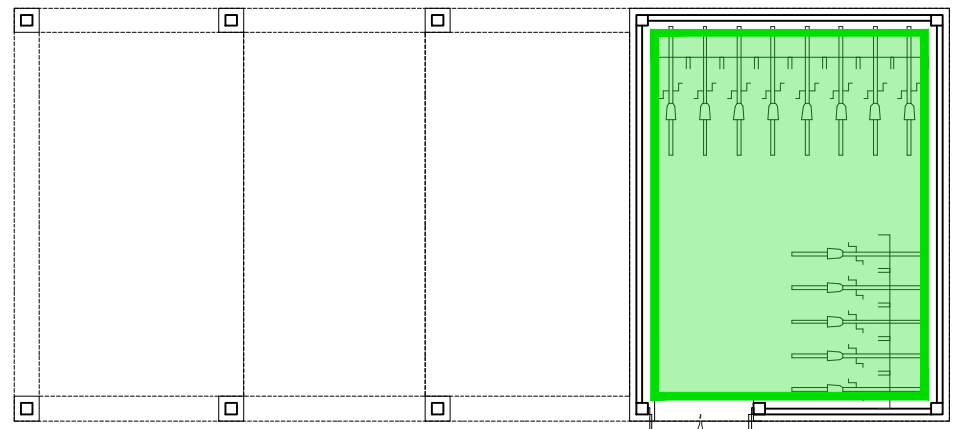

GROUND 17.14sqm

Notes

1. This drawing is the copyright of MH Architects Ltd

2. Do not scale this drawing except for Local Authority planning purposes

3. All dimensions must be checked on site by the contractor prior to commencement of the works.

Client Approval

X

A - Approved

X

B - Approved with comments

X

C - Do not use

Rev.	Revision Note/Purpose of Issue	Drw By	Date	Chk By	Date