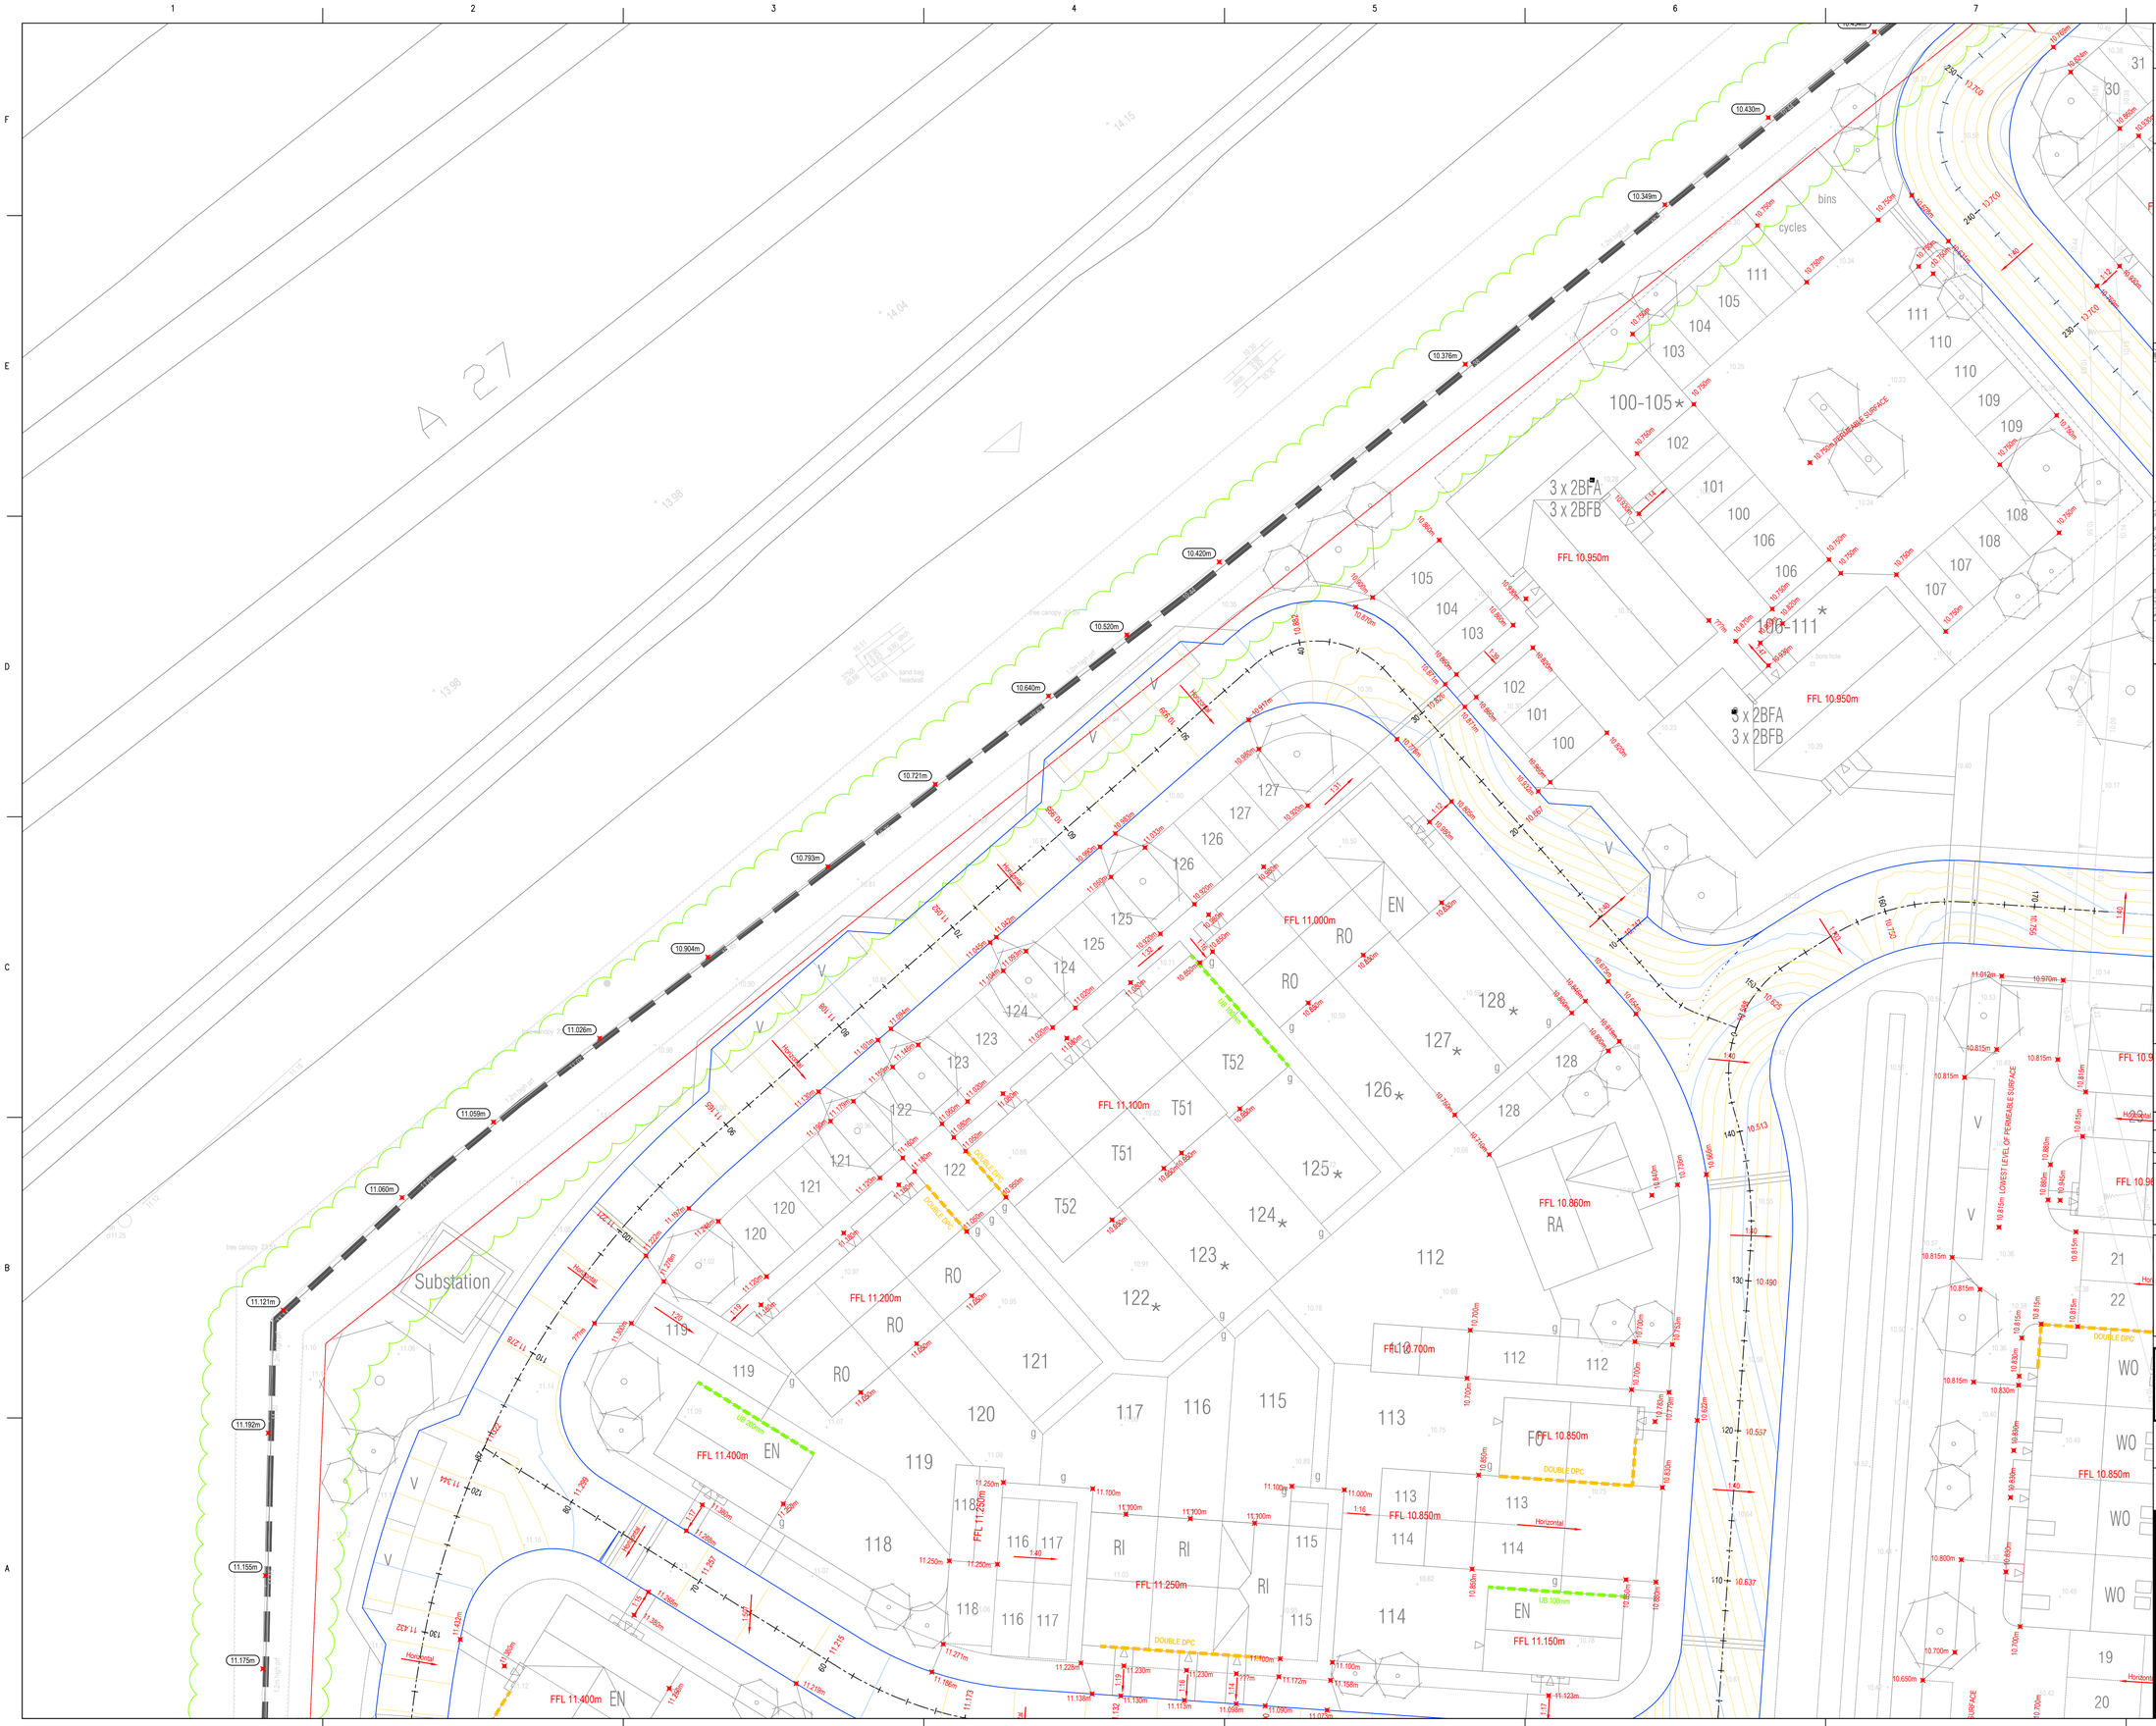

True scale at 1:1

1012052 A1

Based on.

Architects Drg No.	Rev
Structural Drg No.	Rev
Survey Drg No.	Rev
Other Drg No.	Rev
Other Drg No.	Rev

Notes

1. THIS DRAWING SHALL BE READ IN CONJUNCTION WITH ALL RELEVANT ARCHITECTURAL, STRUCTURAL AND ENGINEERING SERVICES DRAWINGS, SPECIFICATIONS, SCHEDULES AND PROJECT SPECIFIC DOCUMENTS.
2. ALL DIMENSIONS IN mm UNLESS OTHERWISE STATED.
3. DO NOT SCALE FROM THIS DRAWING.

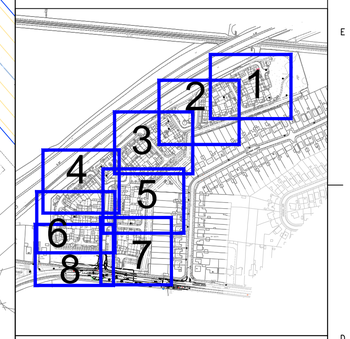

LEGEND

- SITE BOUNDARY
- 10.15 EXISTING LEVELS
- 10.520m EXISTING LEVELS (TIE IN)
- FFL 10.860m PROPOSED FFL
- 10.815m PROPOSED LEVELS
- 1:40 PROPOSED GRADIENT
- PROPOSED MAJOR CONTOUR (0.1m INTERVAL)
- PROPOSED MINOR CONTOUR (0.02m INTERVAL)
- UNDERBUILD
- DOUBLE DPC
- ROOT PROTECTION ZONE
- CONSTRUCTION IN ROOT PROTECTION ZONE SUBJECT TO PLANNING APPROVAL - NO DIG CONSTRUCTION MAY BE REQUIRED

Issue	Date	Description	By	Chkd	Verfd
-	03/04/18	ISSUED FOR TENDER	SJ	SP	SP

Project
SAXON FIELDS
HAVANT ROAD, EMSWORTH

Client
BARRATT HOMES

Architect
COOPER BAILLIE

Title
PLOT LEVELS
SHEET 4 OF 8

Drawing No.	Drawing Status
CLXX(11)1104	D2 - ISSUED FOR TENDER
Job No.	Scale
1012052	1:200 @ A1

CUNDALL

One Carter Lane
London, EC4V 5ER
Telephone: +44 (0)20 7438 1600

Website: www.cundall.com