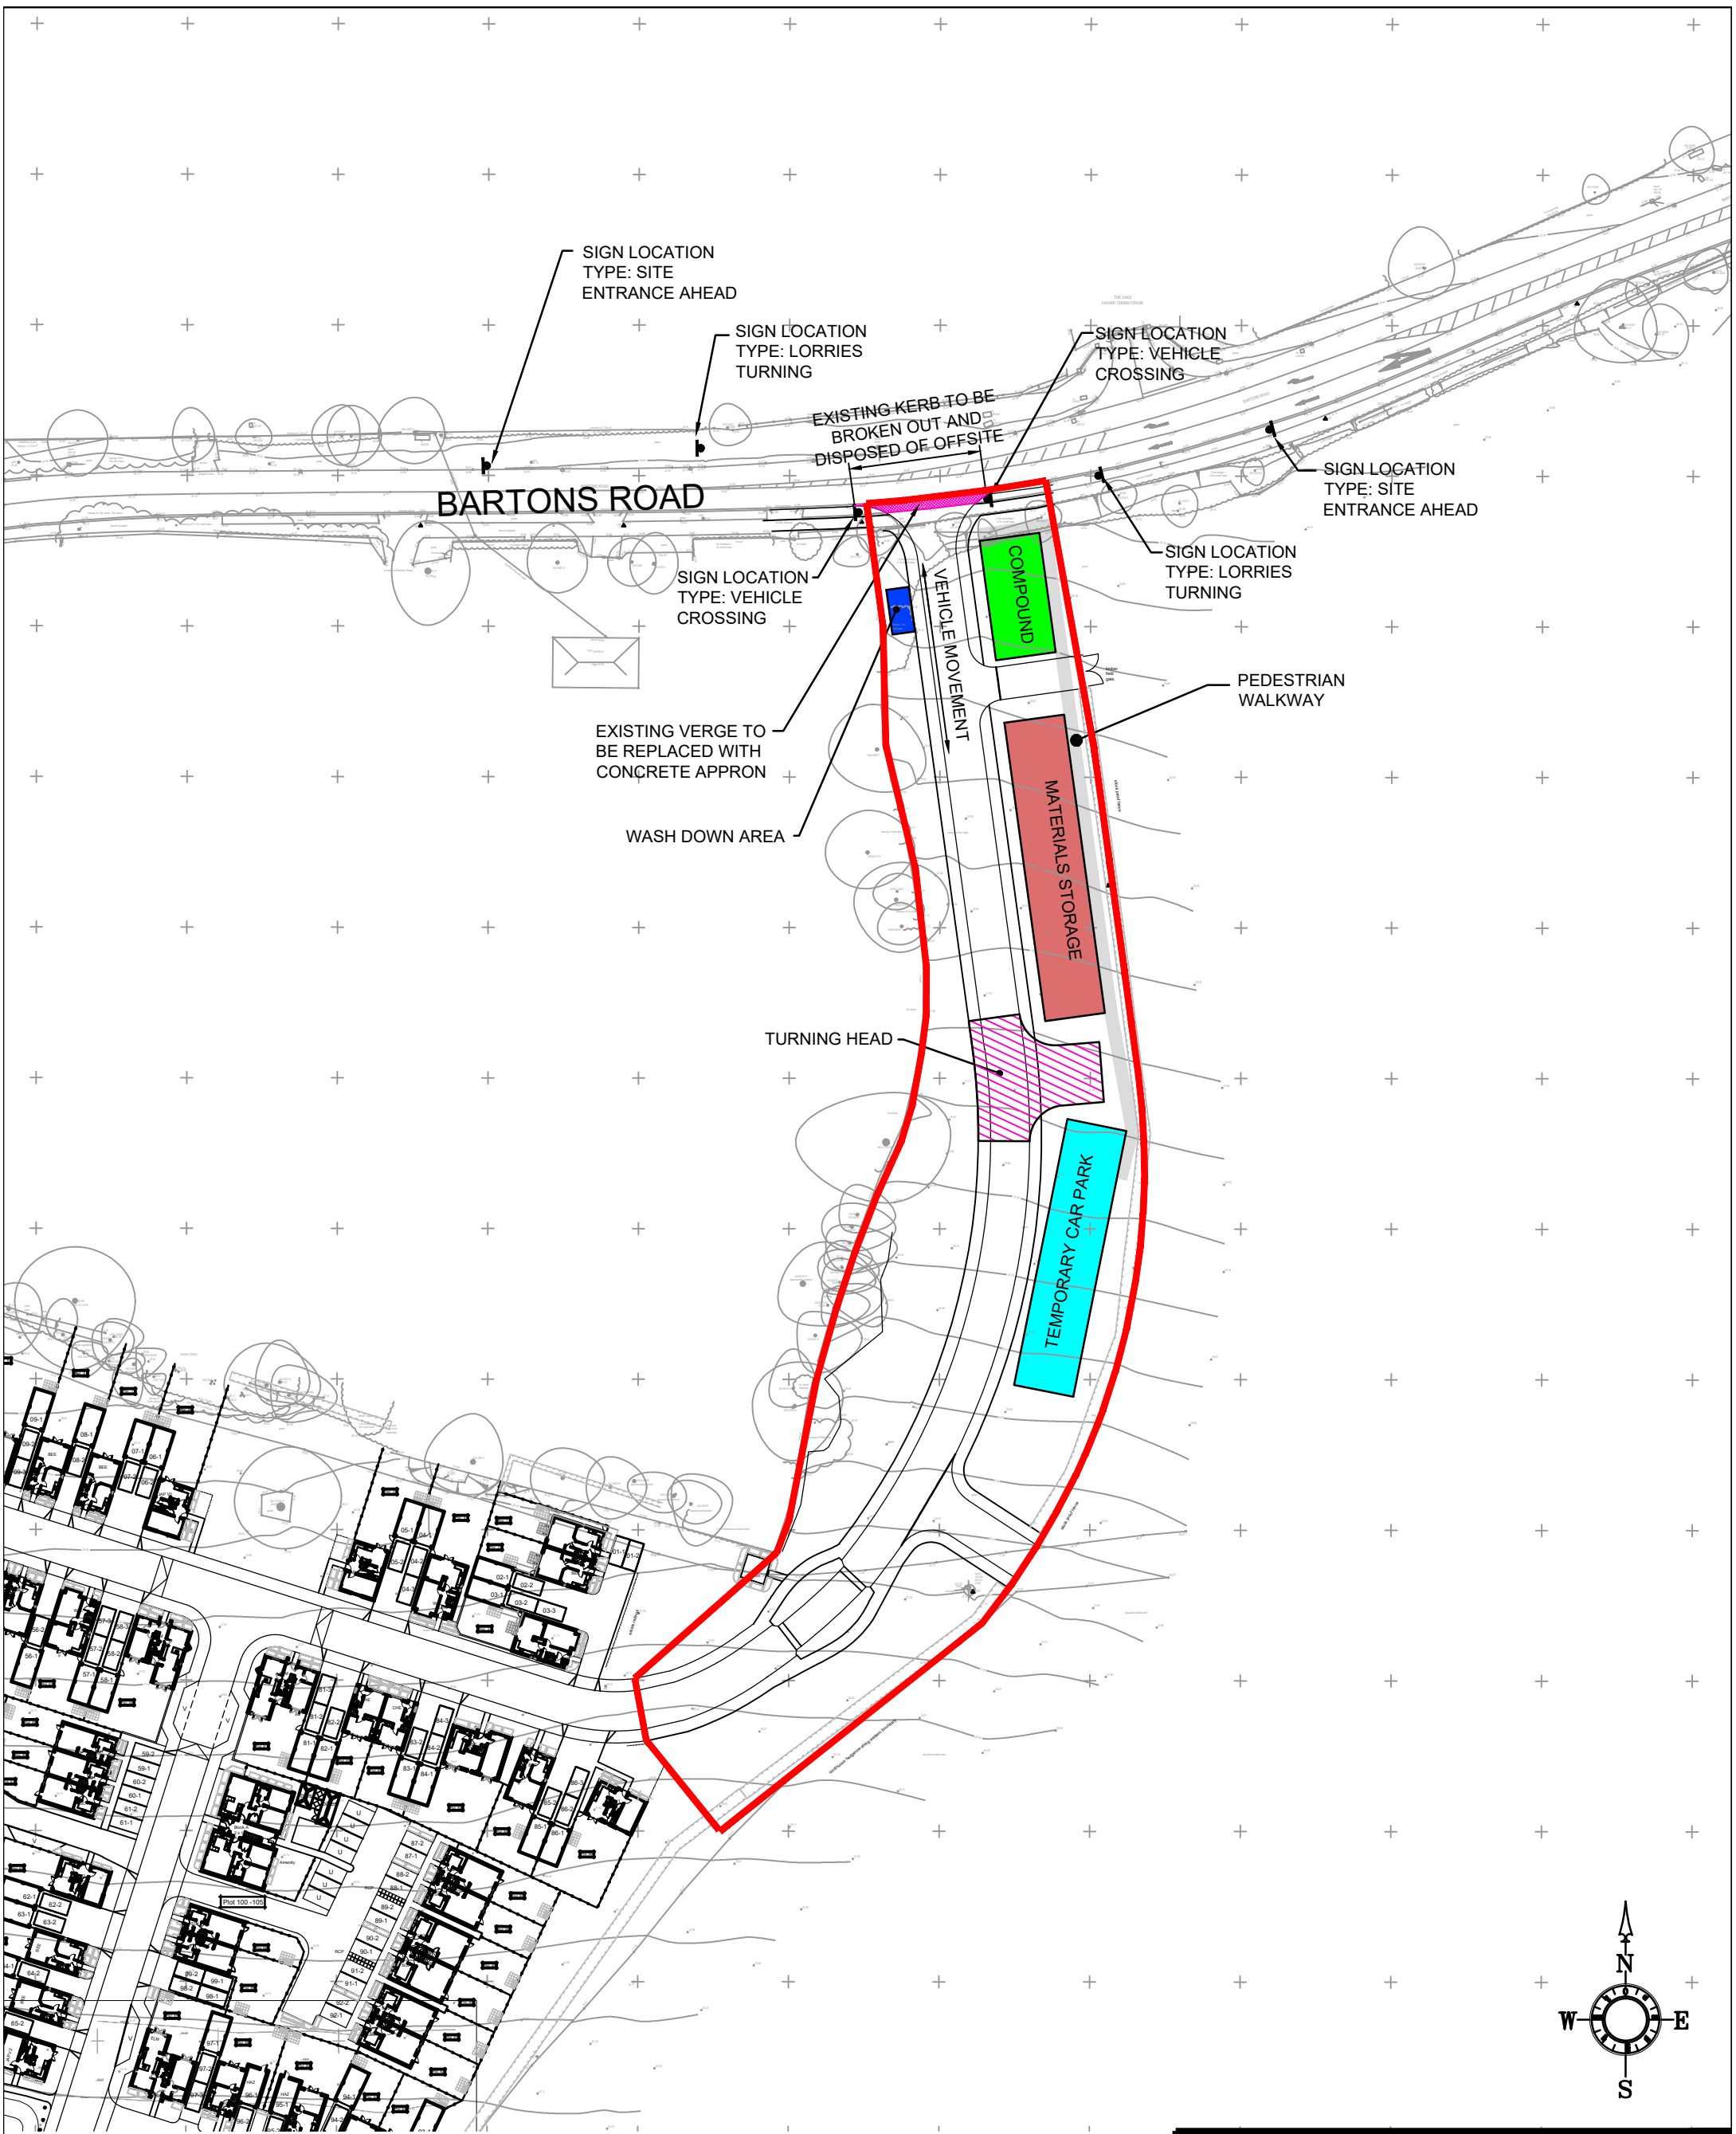


Gracelands Ltd
CIVIL ENGINEERING AND GROUNDWORKS

Drawing Title
BARTONS ROAD, HAVANT
CONSTRUCTION TRAFFIC MANAGEMENT PLAN

Date
22/01/19 SCALE 1:1000 AT A3

Drawing Number
CTMP - 001

Rev
A