© Crown Copyright Ordnance Survey. Serial No: 2429

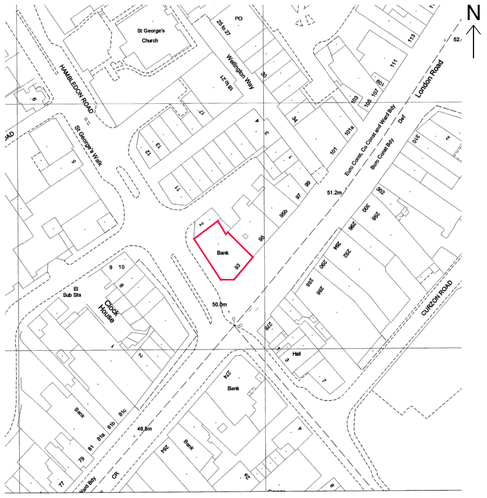

01 LOCATION PLAN
scale 1:1250

© Crown Copyright Ordnance Survey. Serial No: 2429

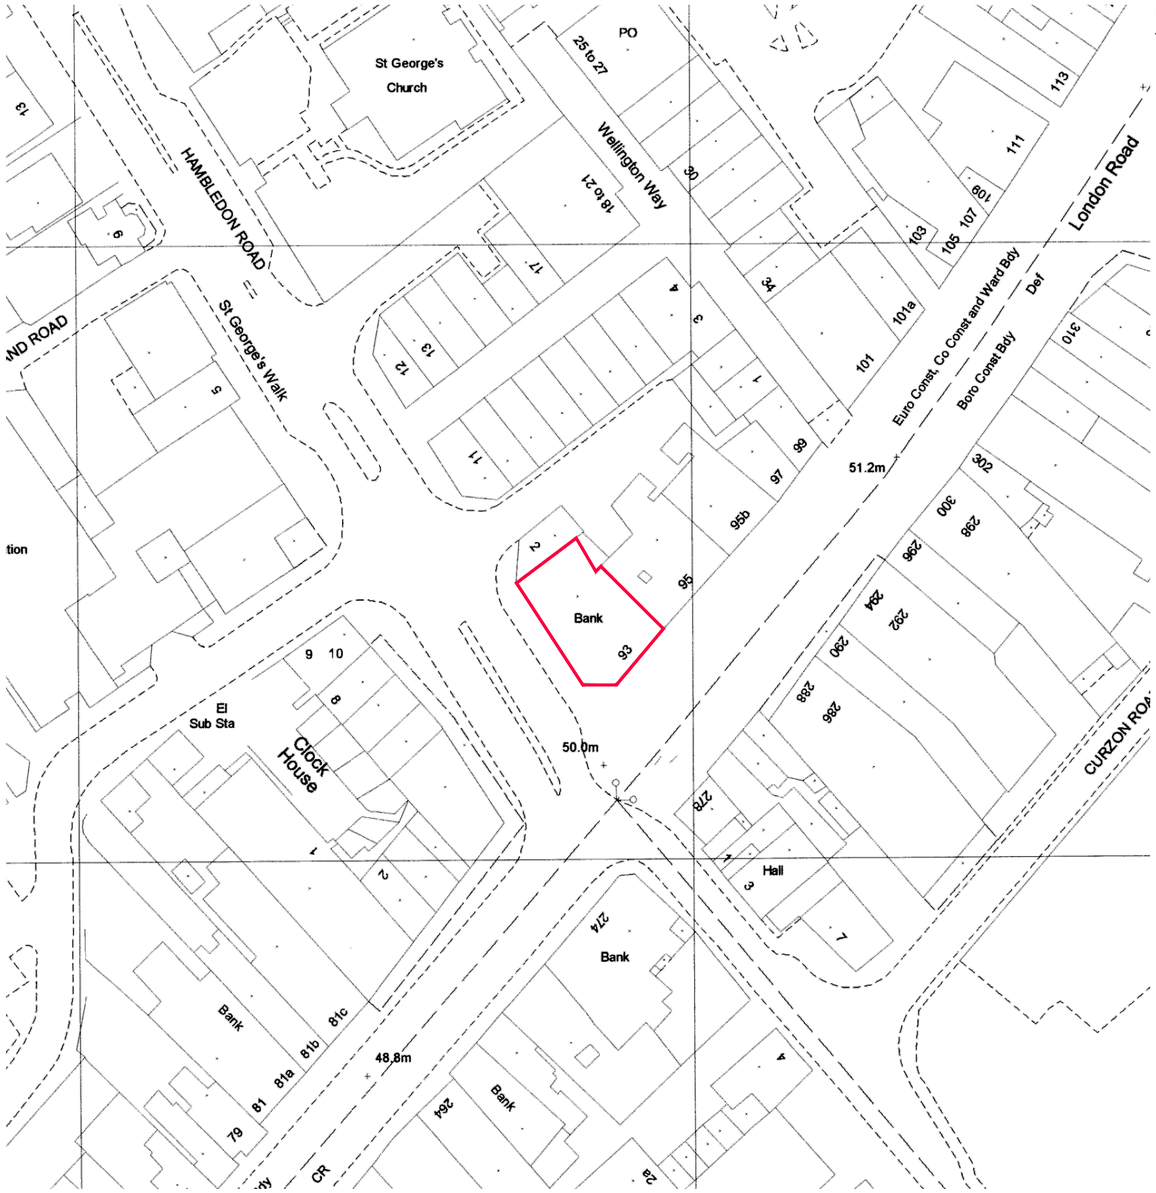

02 SITE PLAN
scale 1:500

Group Property

Notes:

This drawing is the copyright and property of The Royal Bank of Scotland plc.
It must not be copied or published without written consent.

Do not scale from this drawing.

SPACE—INVADER
Address: Cavendish House, Cross Street, Sale, M33 7BU
Tel: +44(0)161 926 6000
Web: www.spaceinvaderdesign.co.uk

NOTE: Drawing to be read in conjunction with up to date Pearce Signs construction drawings.
All dimensions TBC on site.

PLANNING

STYLES&WOOD
INTEGRATED PROPERTY SERVICES

rev	description	date

RBS
The Royal Bank of Scotland Group

project: WATERLOOVILLE
93 LONDON RD, WATERLOOVILLE
PO7 7EG

title: PROJECT OPTIMISATION
SITE LOCATION PLAN
-

scale: 1:1250 & 1:500 @ A1

drn	chk	app
LW	NJL	
date	date	date
03.04.19	03.04.19	

consultants' drawing number: SID00498 -SP

brand

rbs drawing number

rev. /