



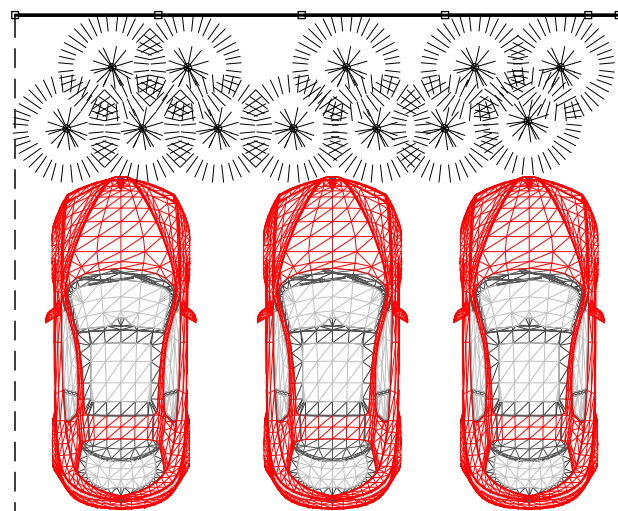


Permeable Asphalt Drive and Parking Area with Soakaway in Parking 5m from Building and 2.5m from boundary

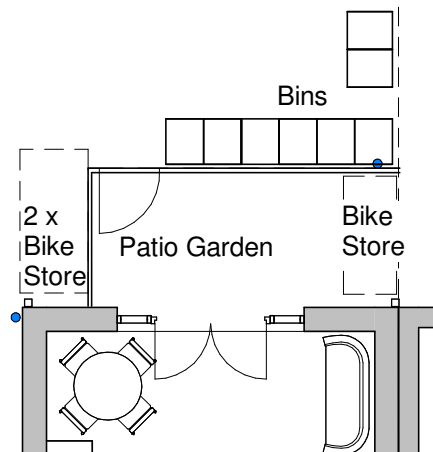


Landscape Plan

1 : 100

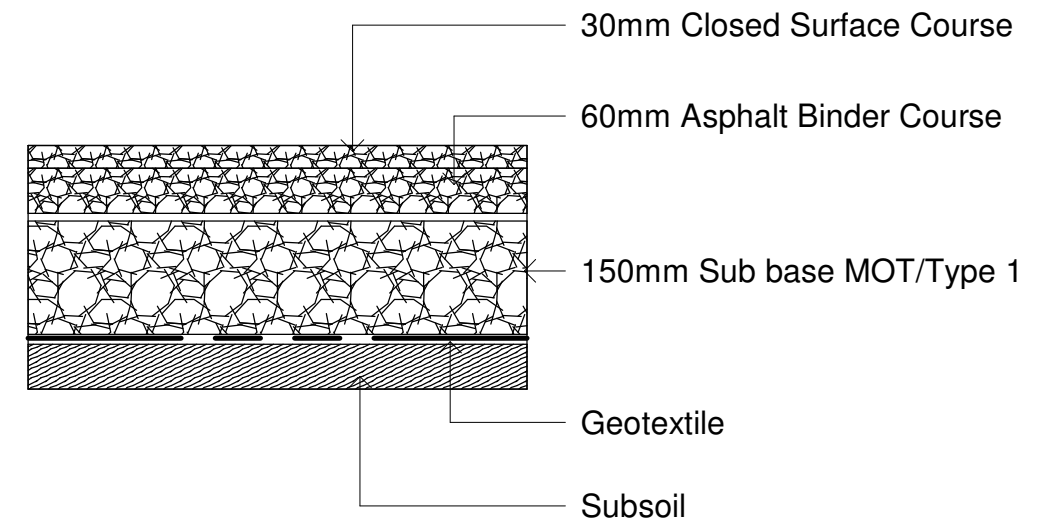



Permeable Asphalt

1 : 10

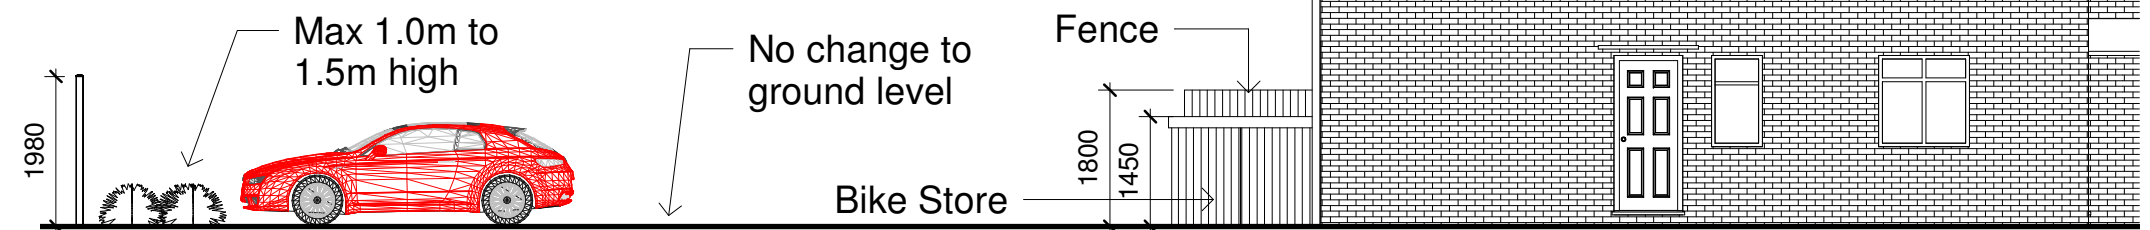

Landscape Elevation

1 : 100

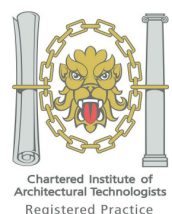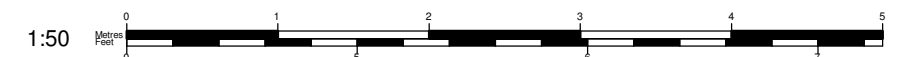

Tel: 0800 6127 664
www.yourhomeplans.co.uk

Your Home Plans



These drawings are for approval purposes. Materials and products should not be ordered based on scaling from drawings as errors may occur along existing building lines. All measurements and supporting elements are to be checked on site. Refer to Your Home Plans if any discrepancies are found.

Mr Passingham
85 & 85A London Road
Cowplain
Waterlooville
Hampshire
PO8 8XB

Landscape

Project number	85LON-18 REVE
Date	2nd April 2019
Drawn by	JG
Checked by	Checker

A109 REVA

Scale As indicated