

Crown Copyright. All rights reserved. License no. 100045736

PROJECT


*Proposed Development on Land to Side of
15 Elm Park Road, Havant*

CLIENT

A Carter

DRG TITLE

Location Plan

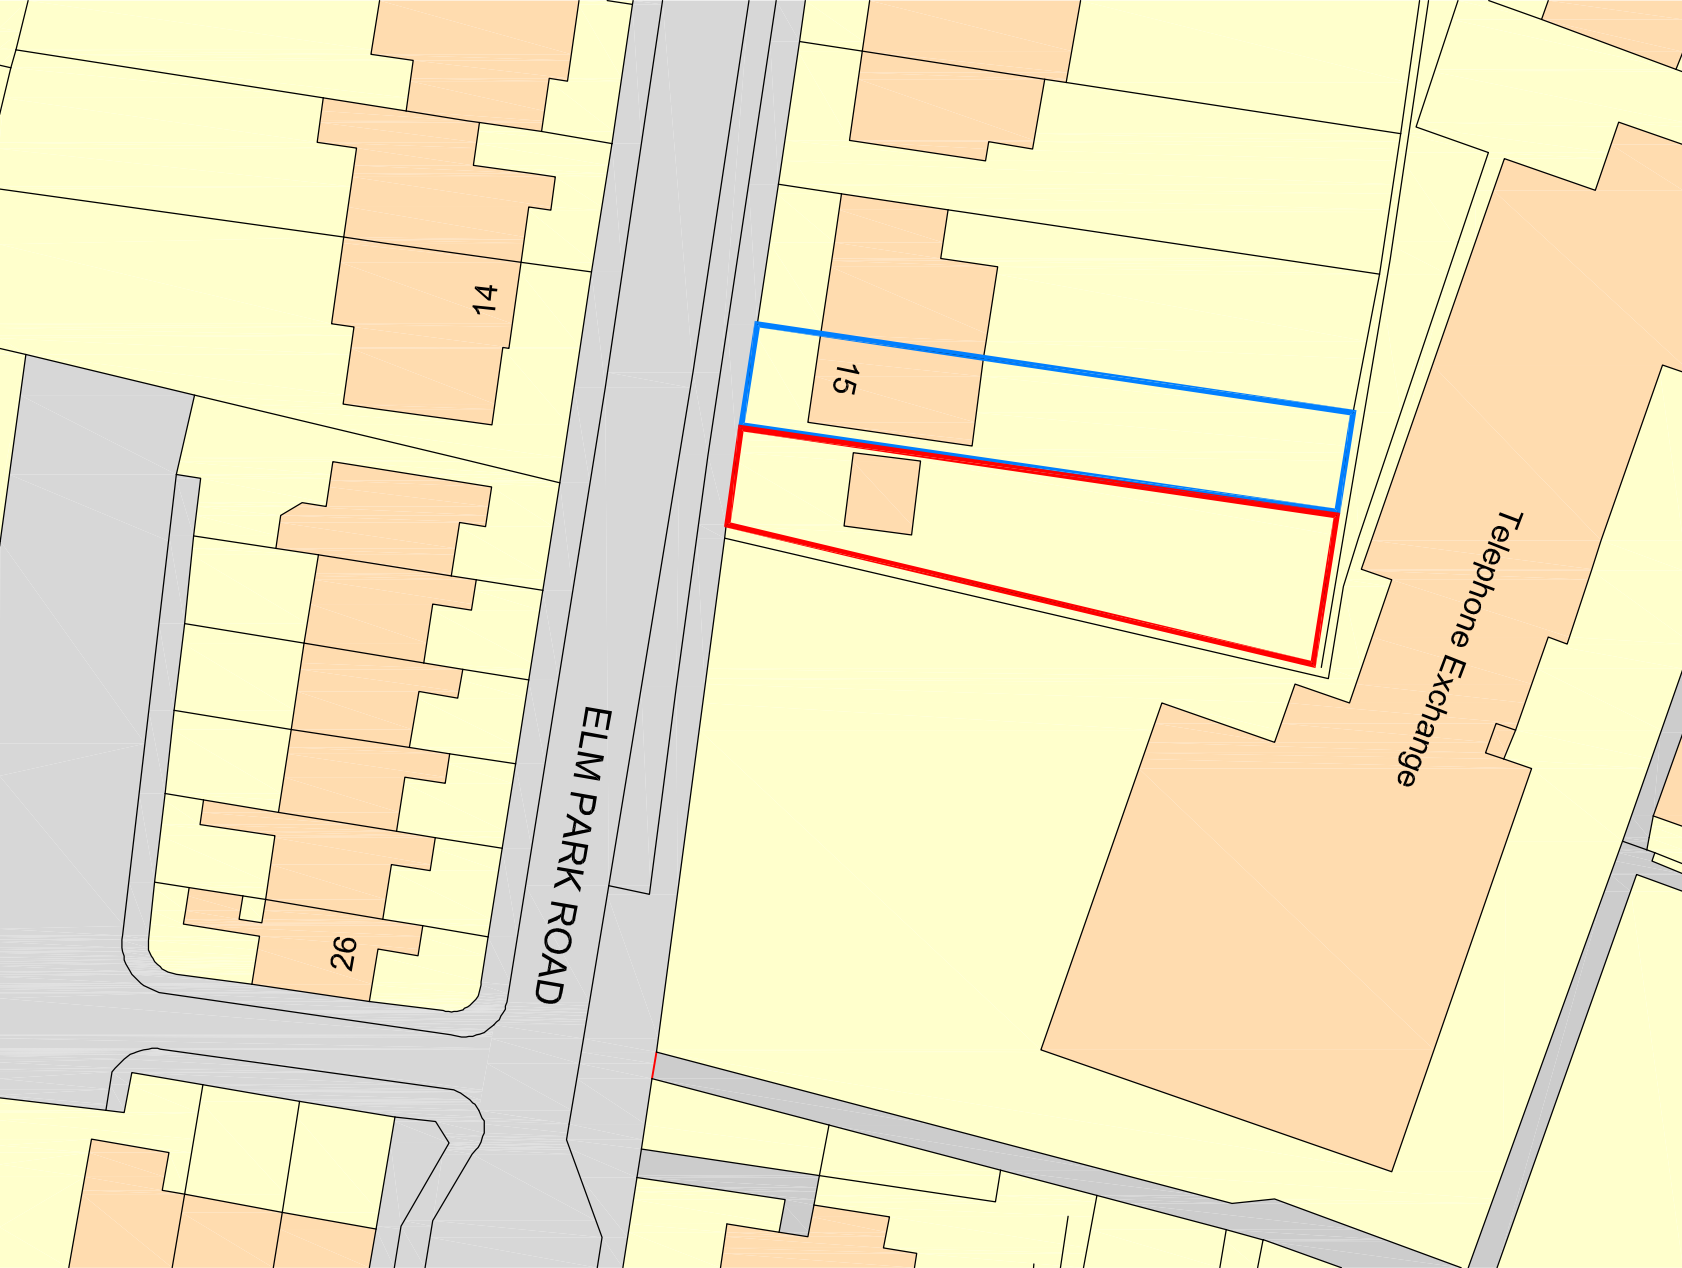

PROJECT NO.

18016

DRAWING NO.

201

SCALE

1:500

REV

Rev	DESCRIPTION	Dwn / Date	Chk / Date
-	-	-	-

*This drawing is copyright and must not be disclosed to third parties without permission
Scaled dimensions are not to be used for construction*

**4 Queensgate
Queens Road
Fareham
Hampshire
PO16 0NW**

**Tel: 01329 288911
Fax: 01329 221913
E-mail: admin@m2architecture.com**