

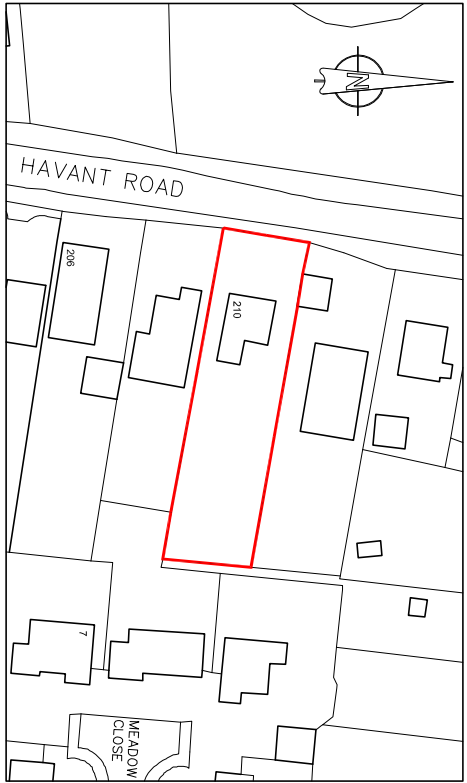
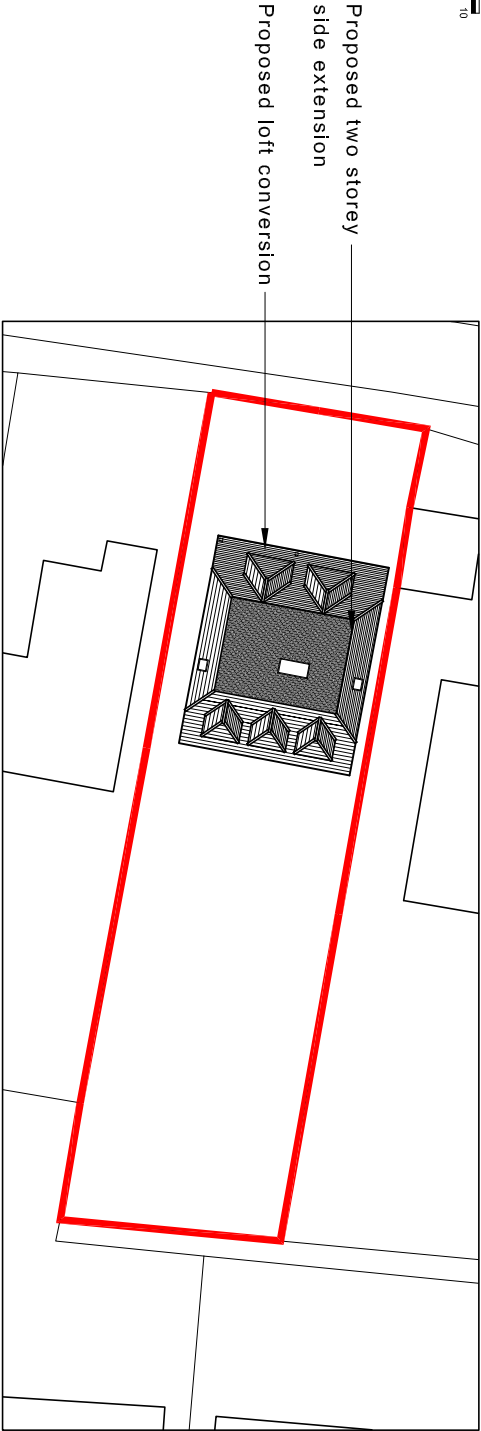
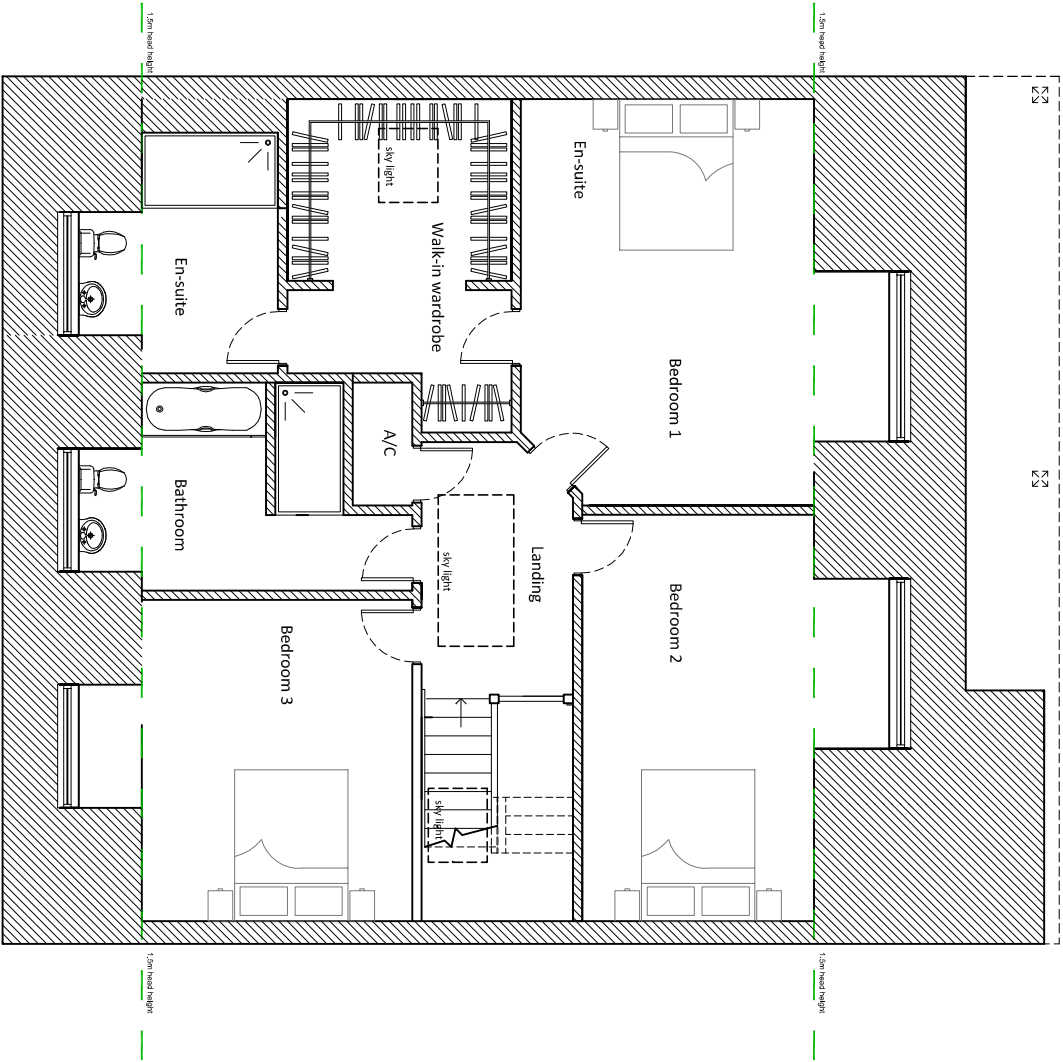


Key:

Existing walls Proposed walls

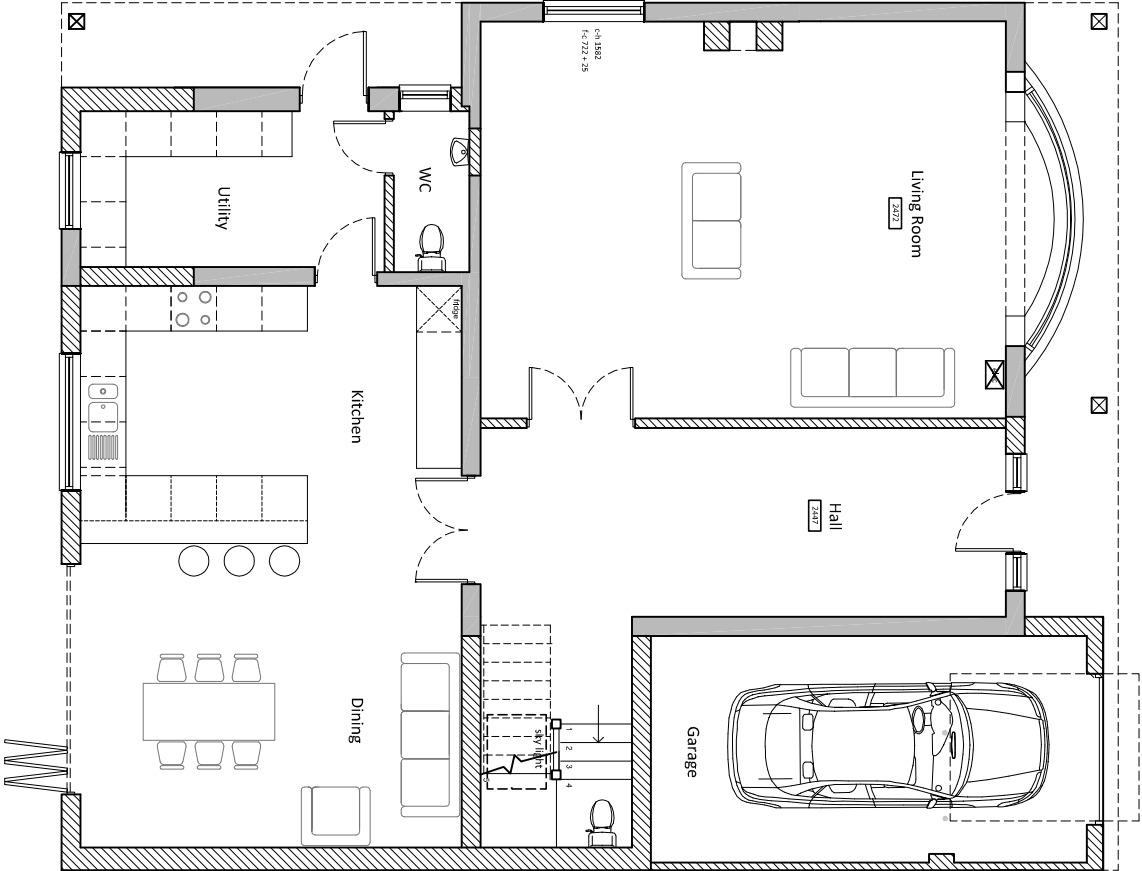

Ordnance Survey, (c) Crown Copyright 2018.
All rights reserved. Licence number 100022432

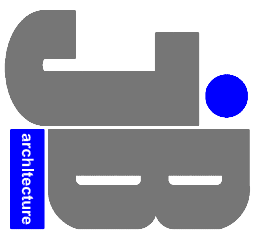

JIMMY BESSANT ARCHITECTURE
E: admin@jb-architecturedesign.com
W: www.jb-architecturedesign.com
T: 01243 933732

For
MR & MRS HELLYER
Project
**PROPOSED EXTENSIONS
& ALTERATIONS AT
210 HAVANT ROAD, HAYLING
HAMPSHIRE, PO11 0LN**
Title
**PROPOSED PLANS
SITE & LOCATION PLAN**

Date	Drawn	Scale	Checked
NOV 2018	JB	As shown @ A3	-
Job Number	Drawing Number	Revision	
PL 225.18	402		