


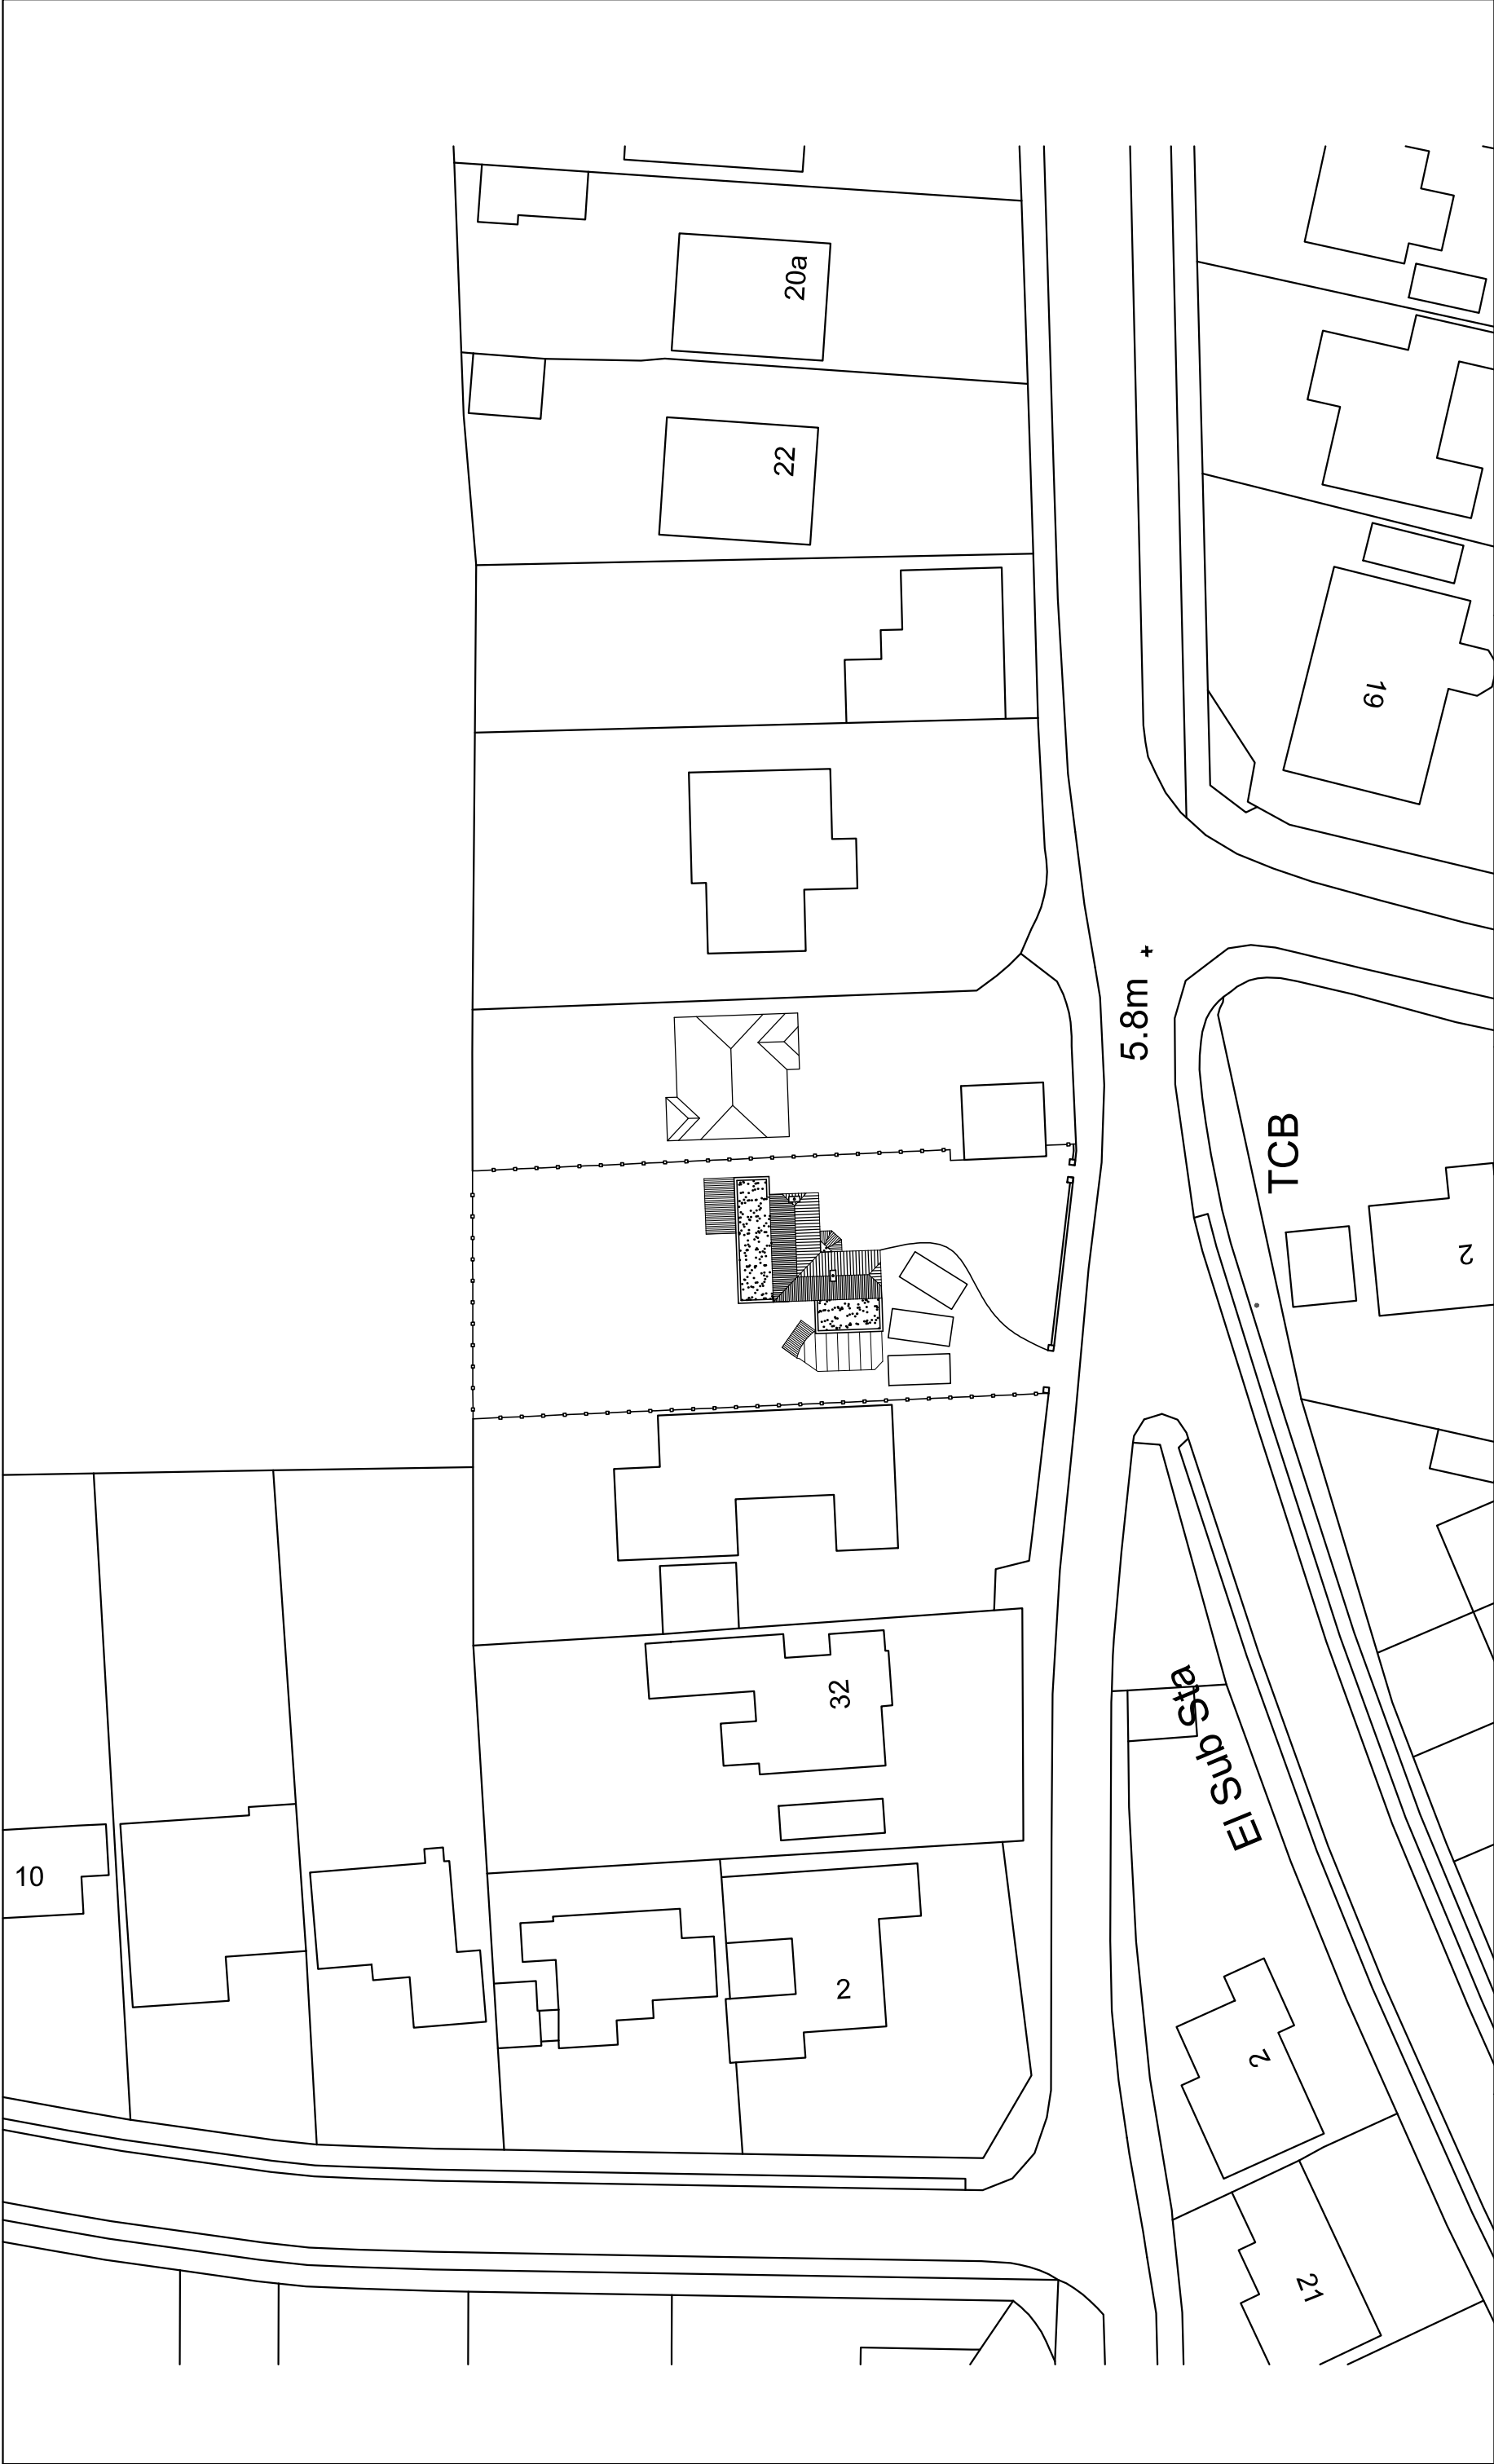

28 Sinah Lane, Haying Island, Hampshire, PO11 0HH	Existing Site Plan		 Critchley Architecture And Design Ltd. Contact: 02392 474 919 info@caad.online The Old Brewery, 15E South Street, Havant, PO9 1BU		Scale A3 = 1:500 Drawn SAR Date 15/10/18	18100-1020
	Revisions	a) Note/Date/Initial b) c) d)				

150m

100m

150m

200m