




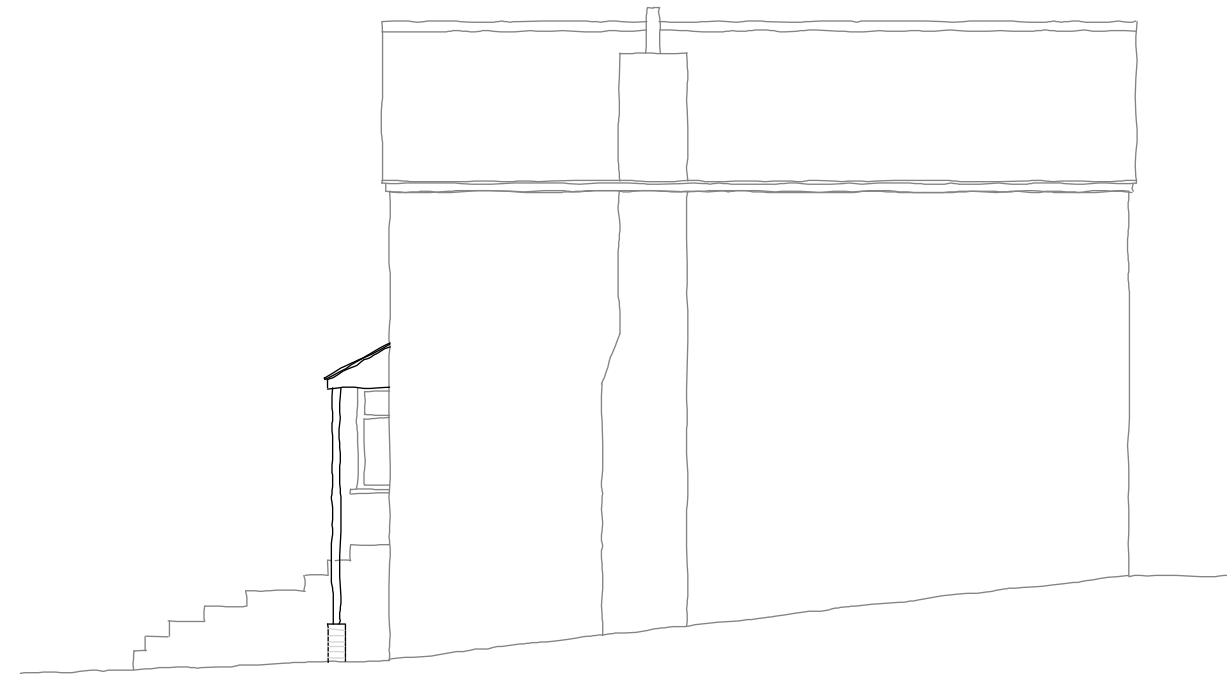

Side Elevation

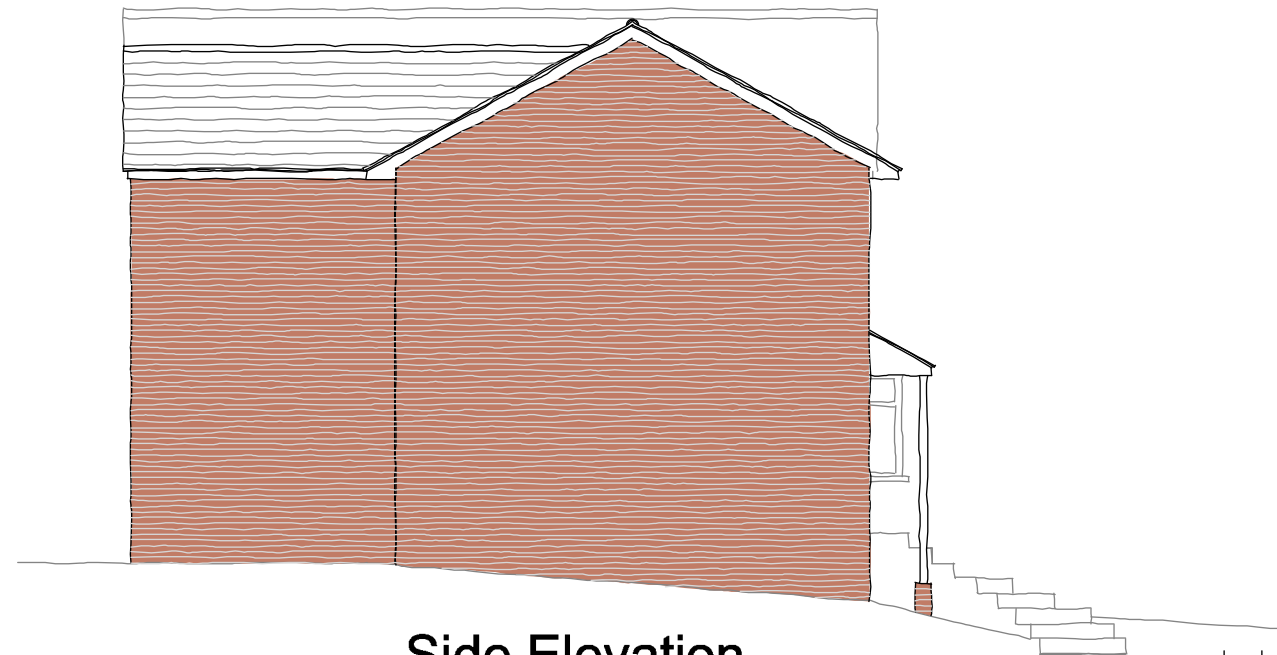

Side Elevation

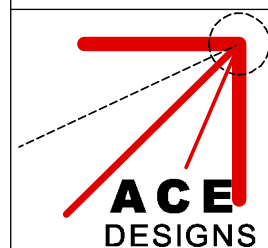

Architectural & Civil Engineering Design
143 Station Road, Liss, Hants. GU33 7AJ
Tel 01730 894988
e-mail:enquiries@acedesigns-ltd.co.uk
www.ace-designs.co.uk

Job Title
**Proposed Extension and Alterations at
1 Copse Close, Widley**

Drawing Title
**Illustrative Elevations
Sheet 2 of 2**

Client
Mr & Mrs Tingley

Rev	Amendments	Date		
	Scale 1:100 @ A3	Date May19	Designed GG	
	Drawn EV	Checked GG	Approved	
	Job No 190302	Drawing No 190302/I2		Rev