



44 Castlemans Lane - Location Plan

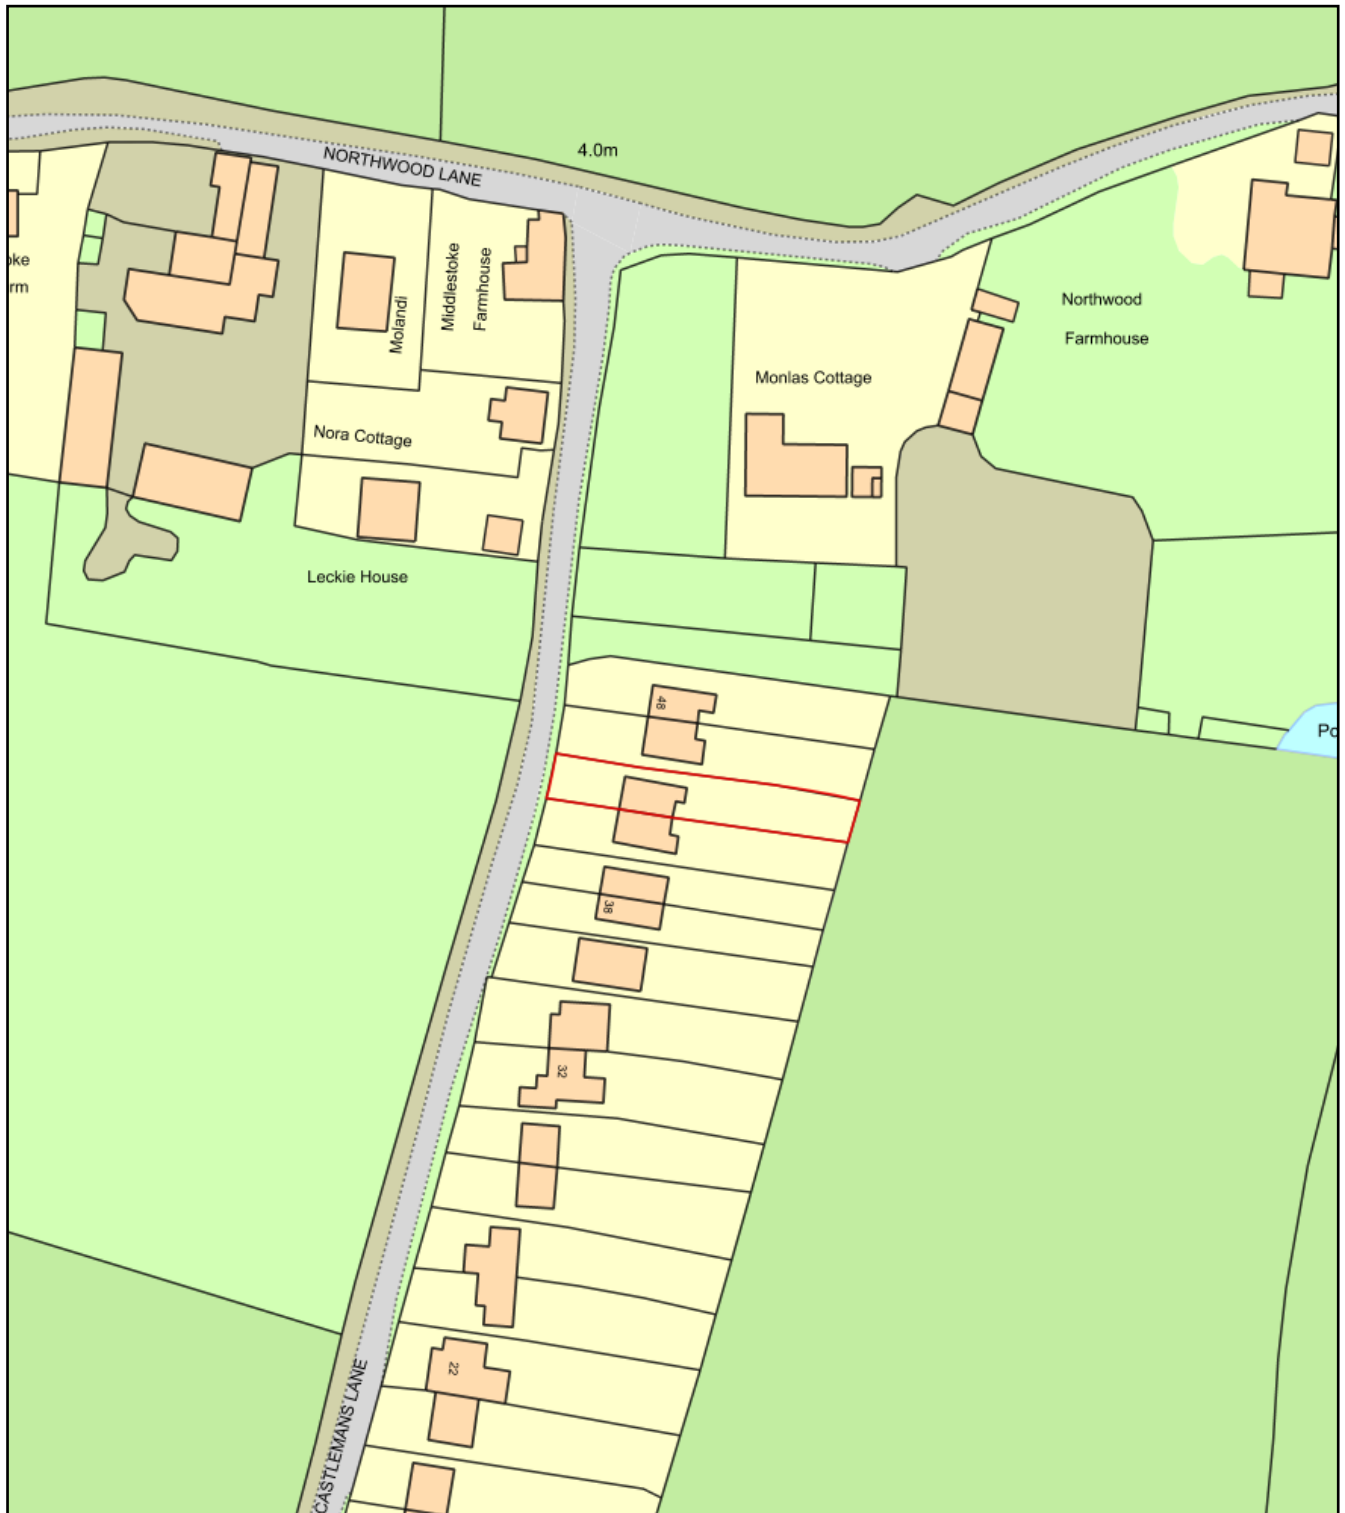

0 50
Metres

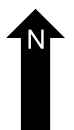

Plan Produced for: Thorns Young LTD.

Date Produced: 14 Nov 2018

Plan Number/Project ID: TQRQM18318160922366

Scale: 1:1250 @ A4