
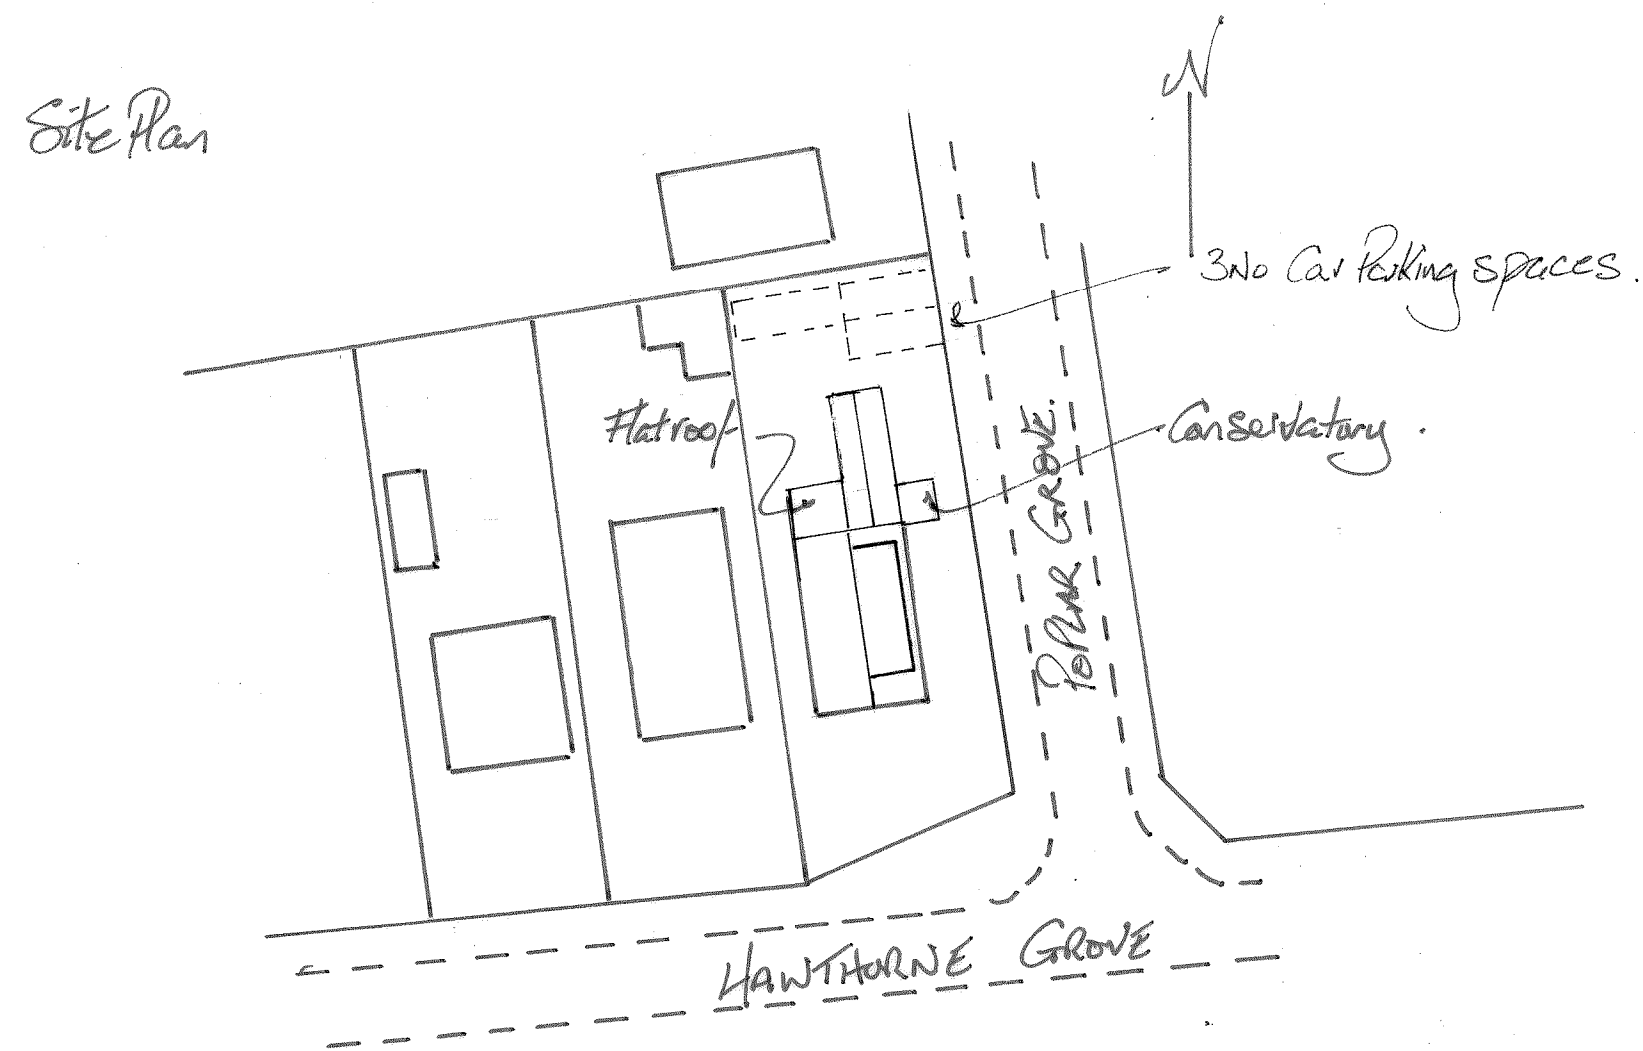
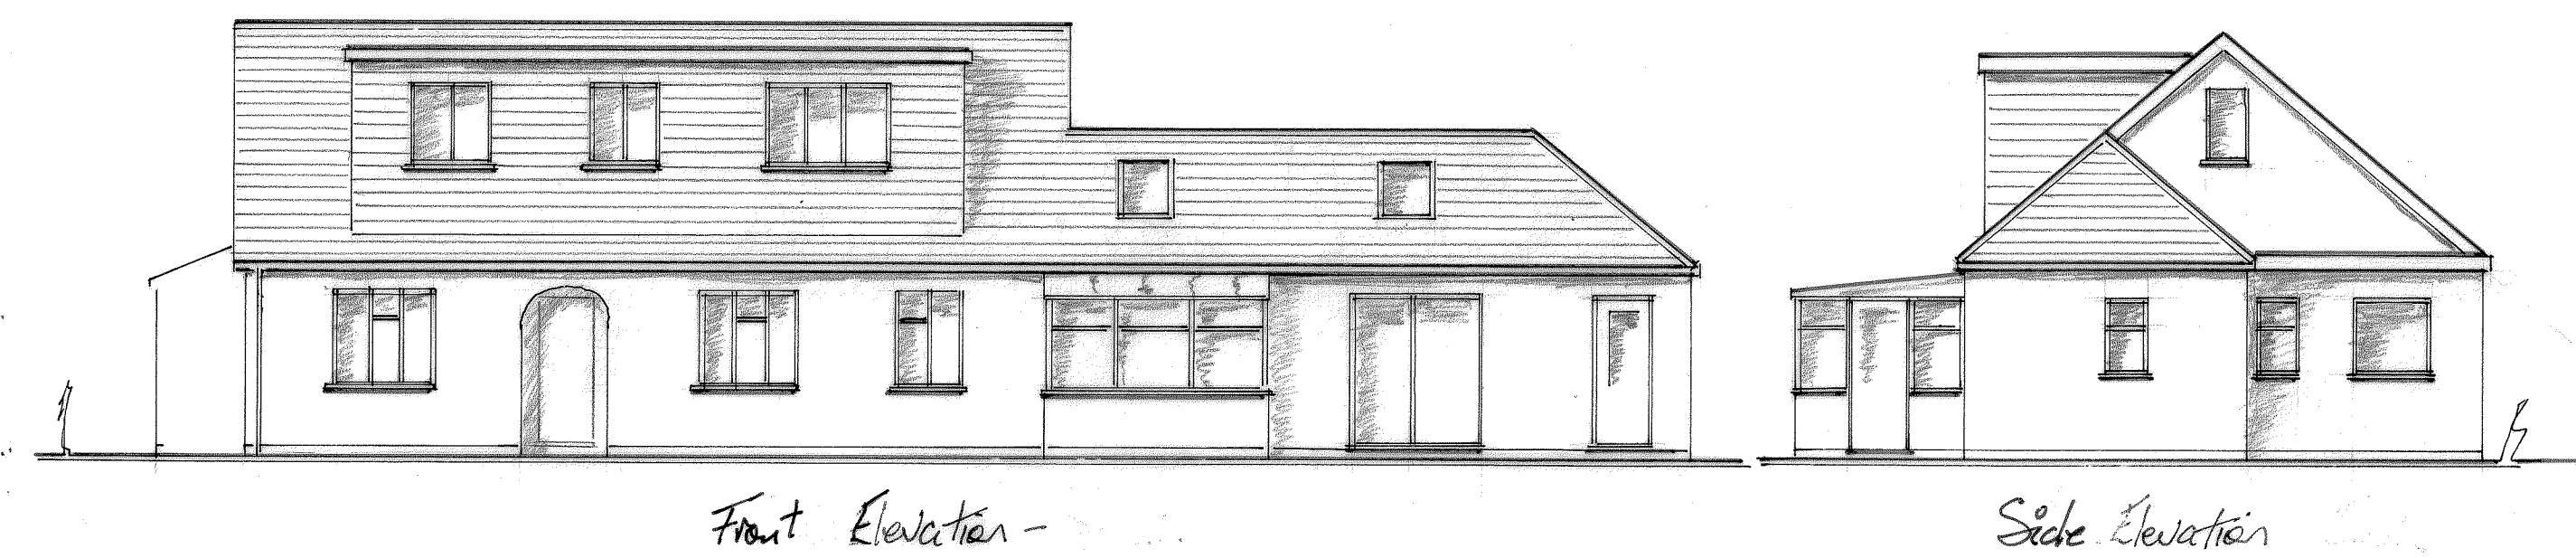
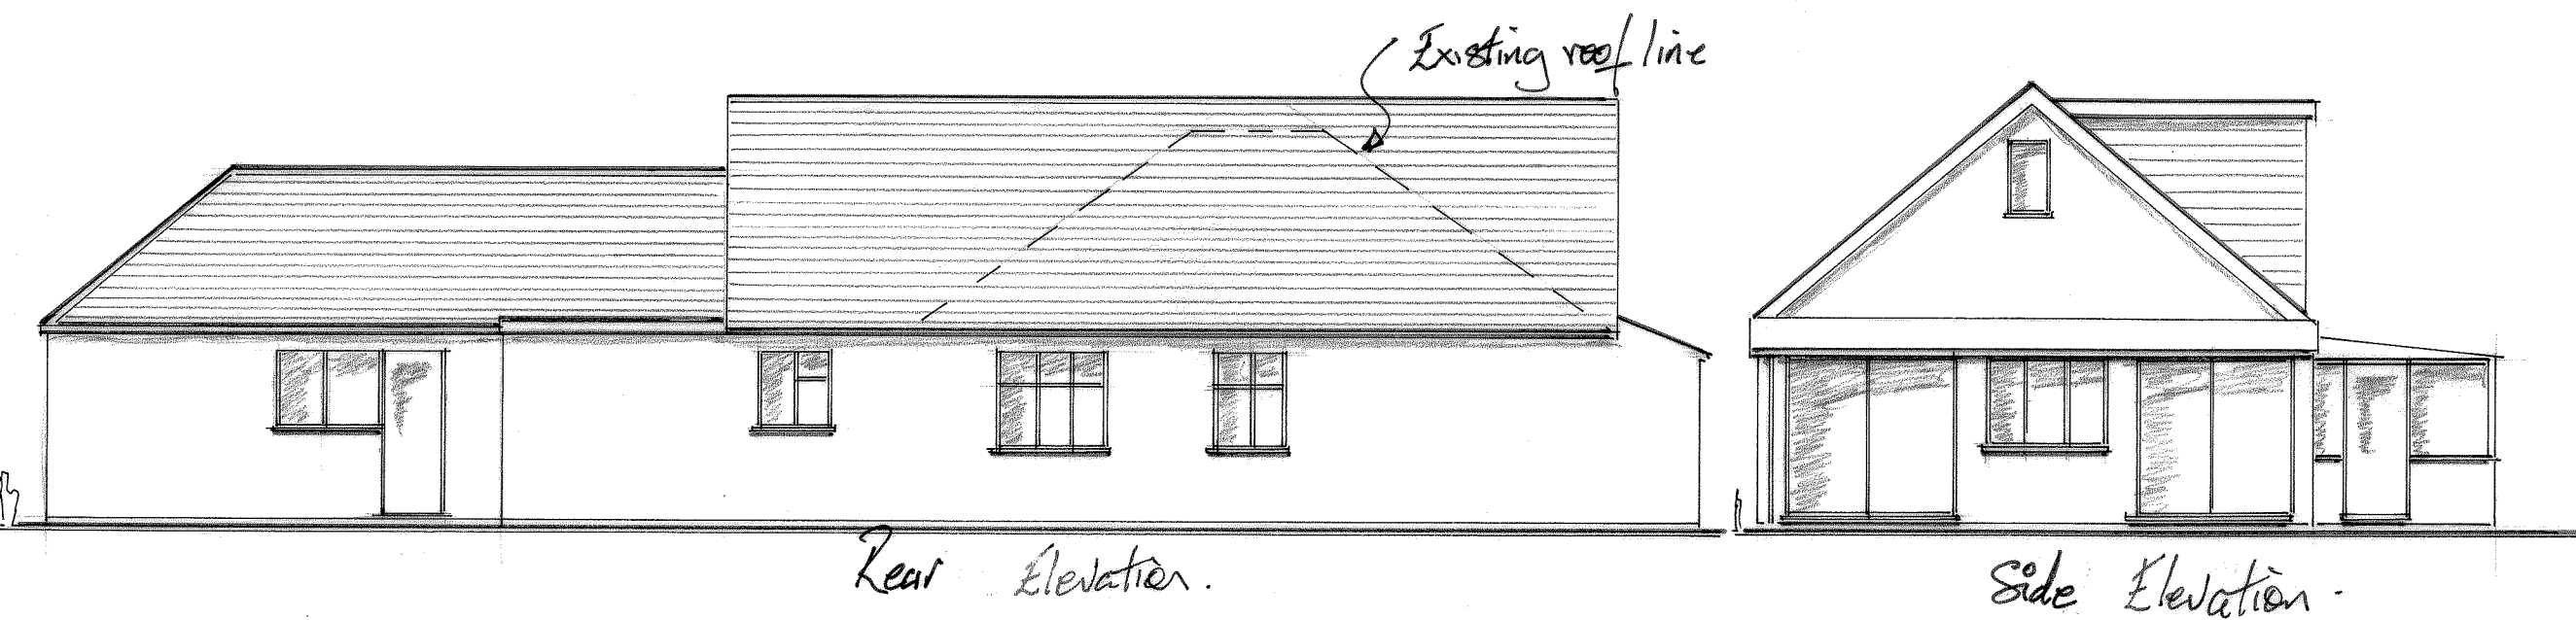


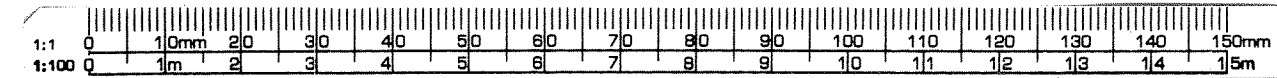

Client MR & MRS. T. WOOD.	
Job Title Proposed New roof with Dormer & single storey. Rear Extension 18 POLLAR GROVE, Hayling Is.	
Drawing Title	
Scale 1:100 & 1:500.	
Date FEB 19.	Drawn by
Drg. No.	Rev.