






SOUTH ELEVATION

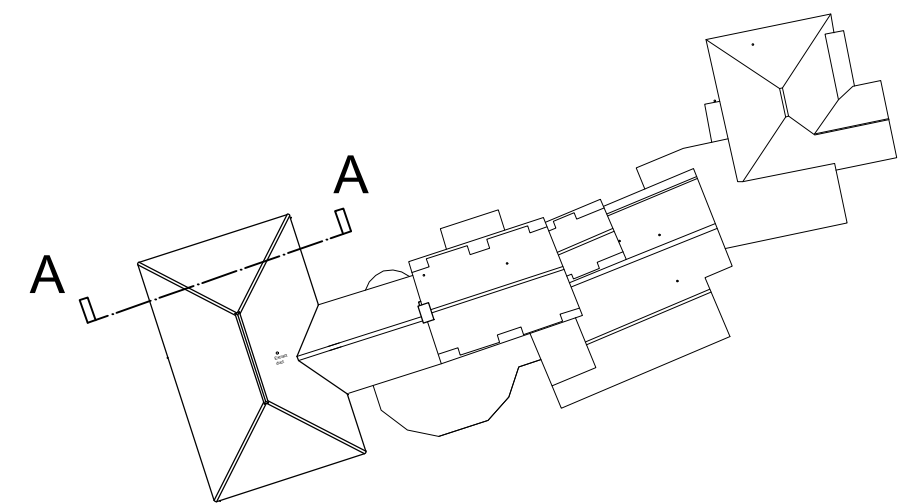

KEY

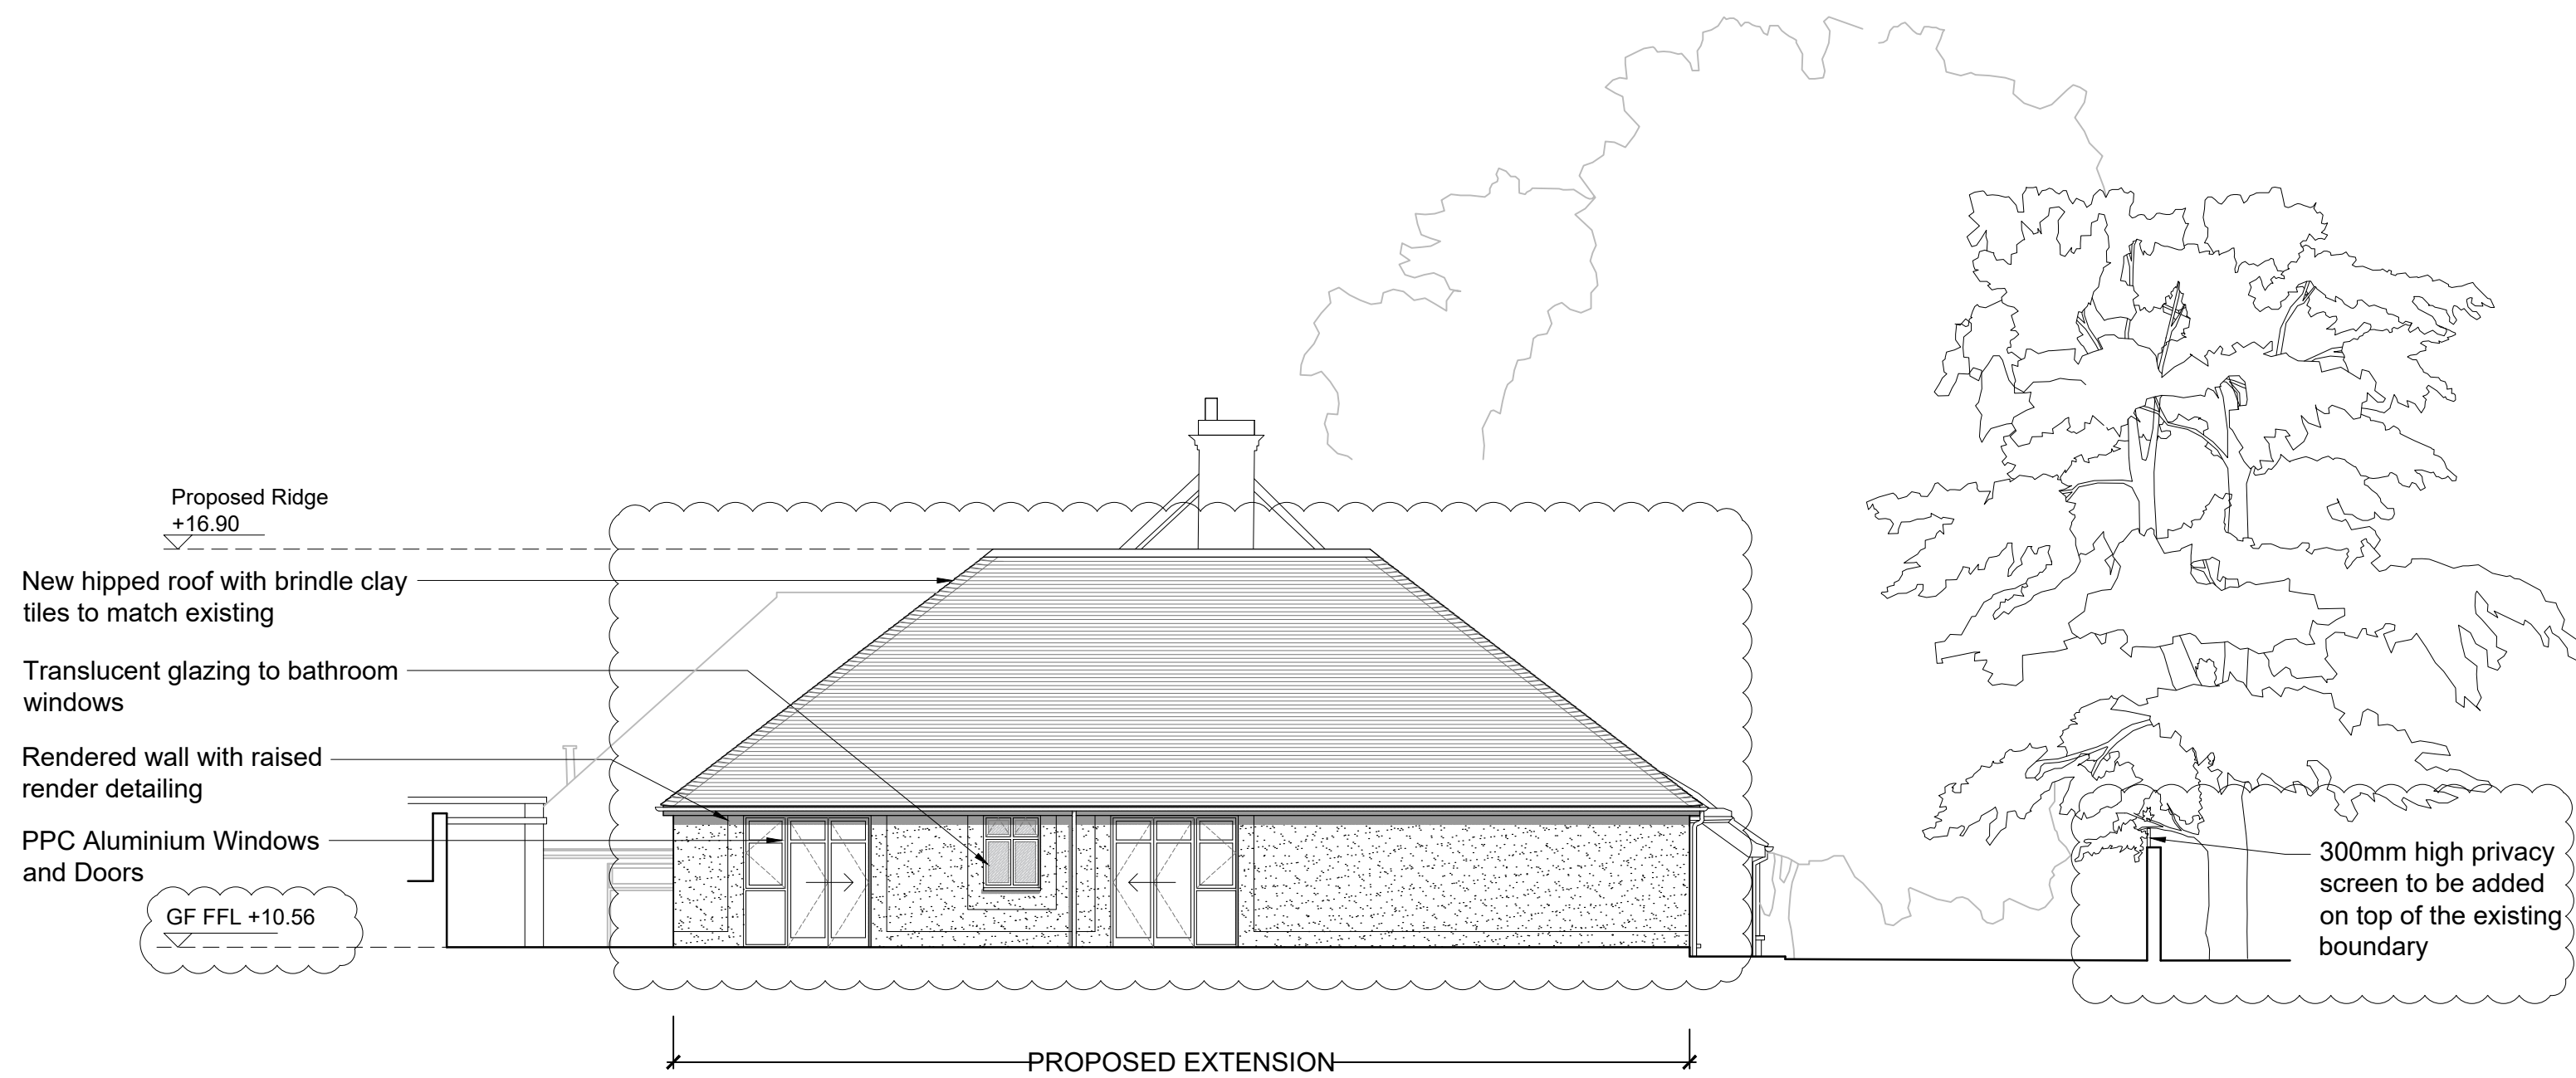

WEST ELEVATION

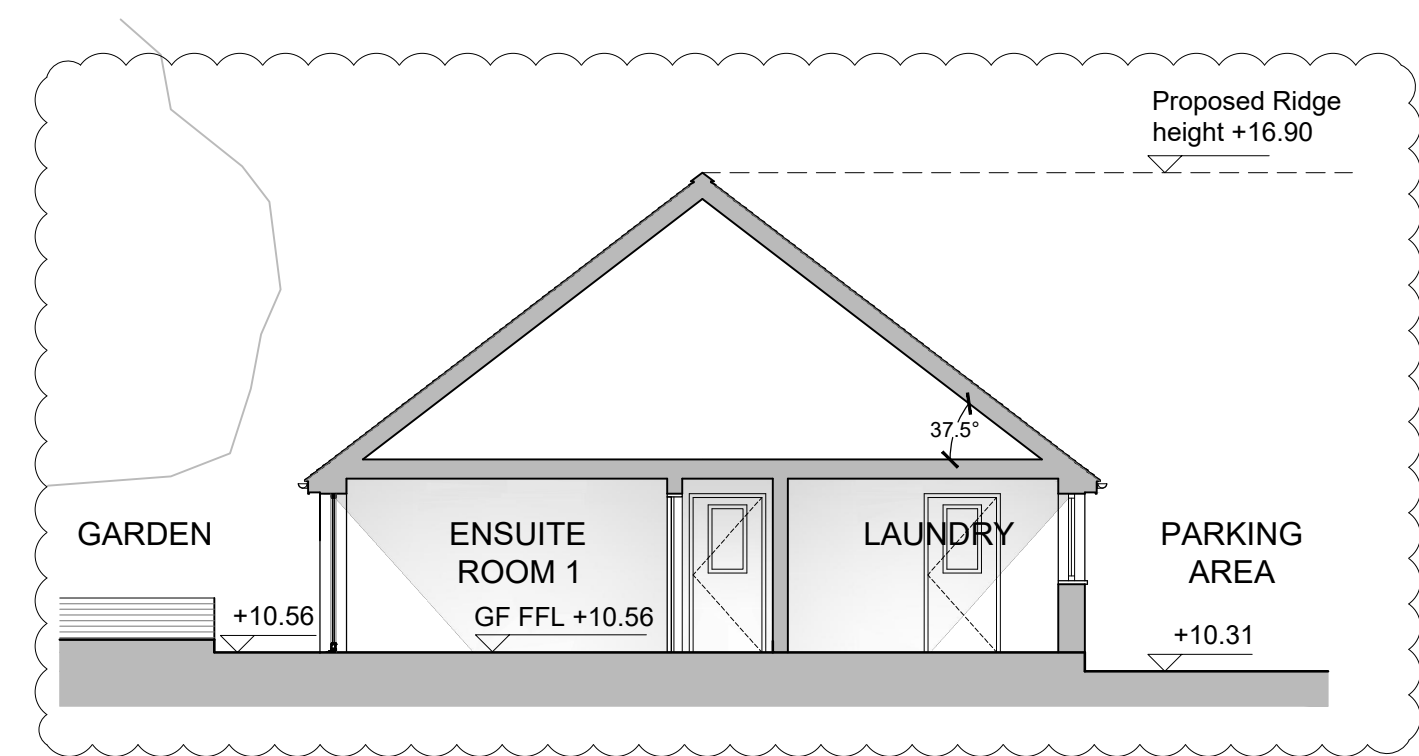

SECTION A

notes:

revisions:	A	25.06.2018 AT	Windows material amended to be PPC Aluminium
	B	23.08.2018 AT	Dimensions added
	C	11.10.2018 AT	Bedroom block extension re-designed. Dining and main lounge extensions omitted.
	D	26.10.2018 AT	Layout amended in line with client comments. Proposed levels amended.
	E	01.11.2018 AT	Planning issue
	F	13.12.2018 AT	Floor levels amended roof height was decreased; notes amended.

revisions:

The Manor Trust
The Lodge Extension
Lower Road, Bedhampton



PWP Architects Ltd 61 South Street, Havant, Hampshire PO9 1BZ
t: 02392 482494 f: 02392 481152
e: design@pwp-architects.com
w: www.pwp-architects.com

status	:	Planning
date	:	May 18
scale	:	1:100 @ A1 / 1:200 @ A3
drawn	:	AT
checked	:	JS

Job: 5525 dwg: 1302 rev: F

NOTE: The contractor is responsible for checking all site dimensions and levels. These should be checked prior to the ordering of any components and before the commencement of the works. All discrepancies should be brought to the attention of the Contract Administrator.