




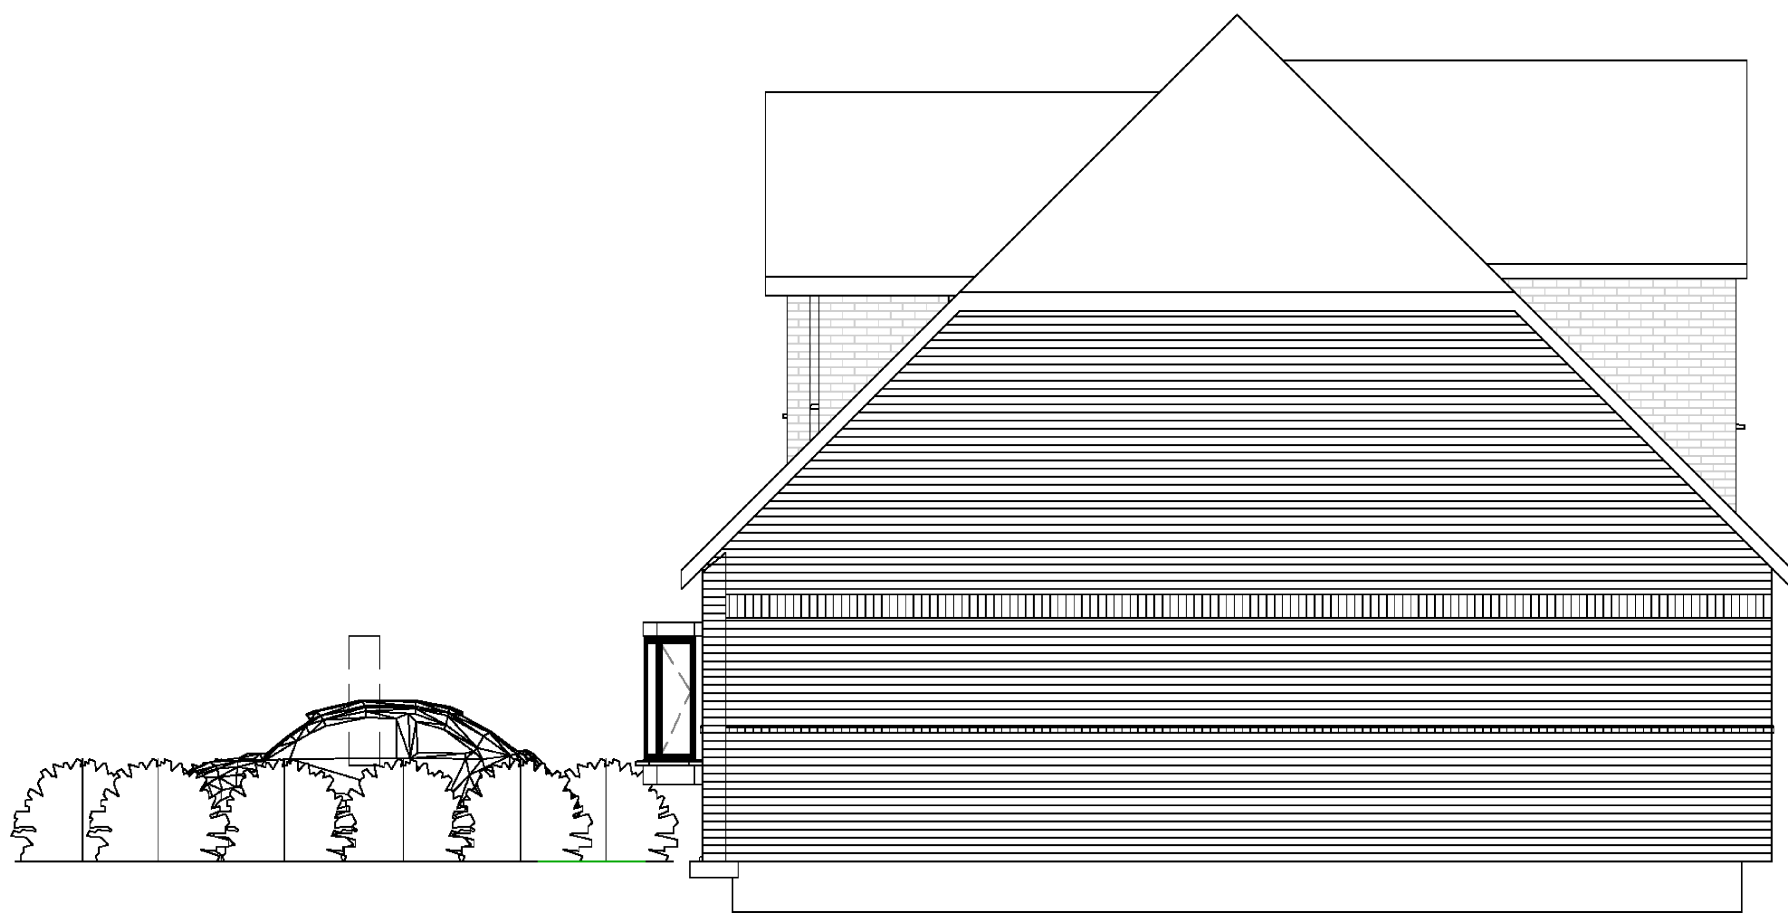

1 East
1 : 100

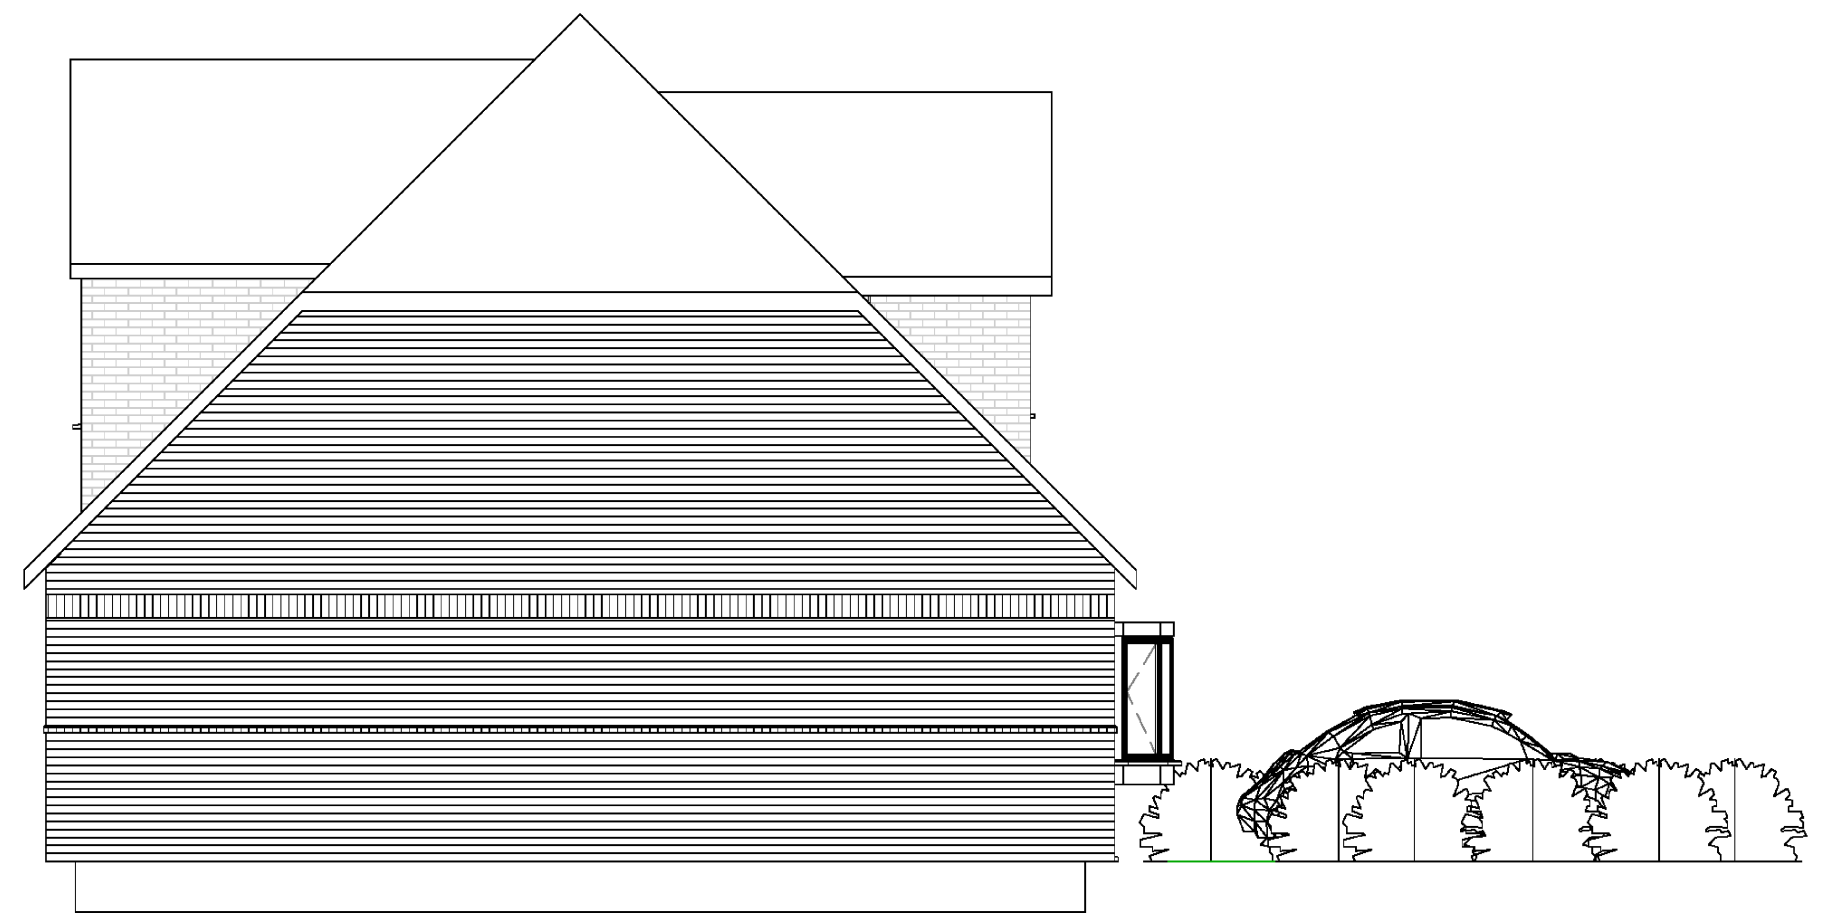

2 West
1 : 100

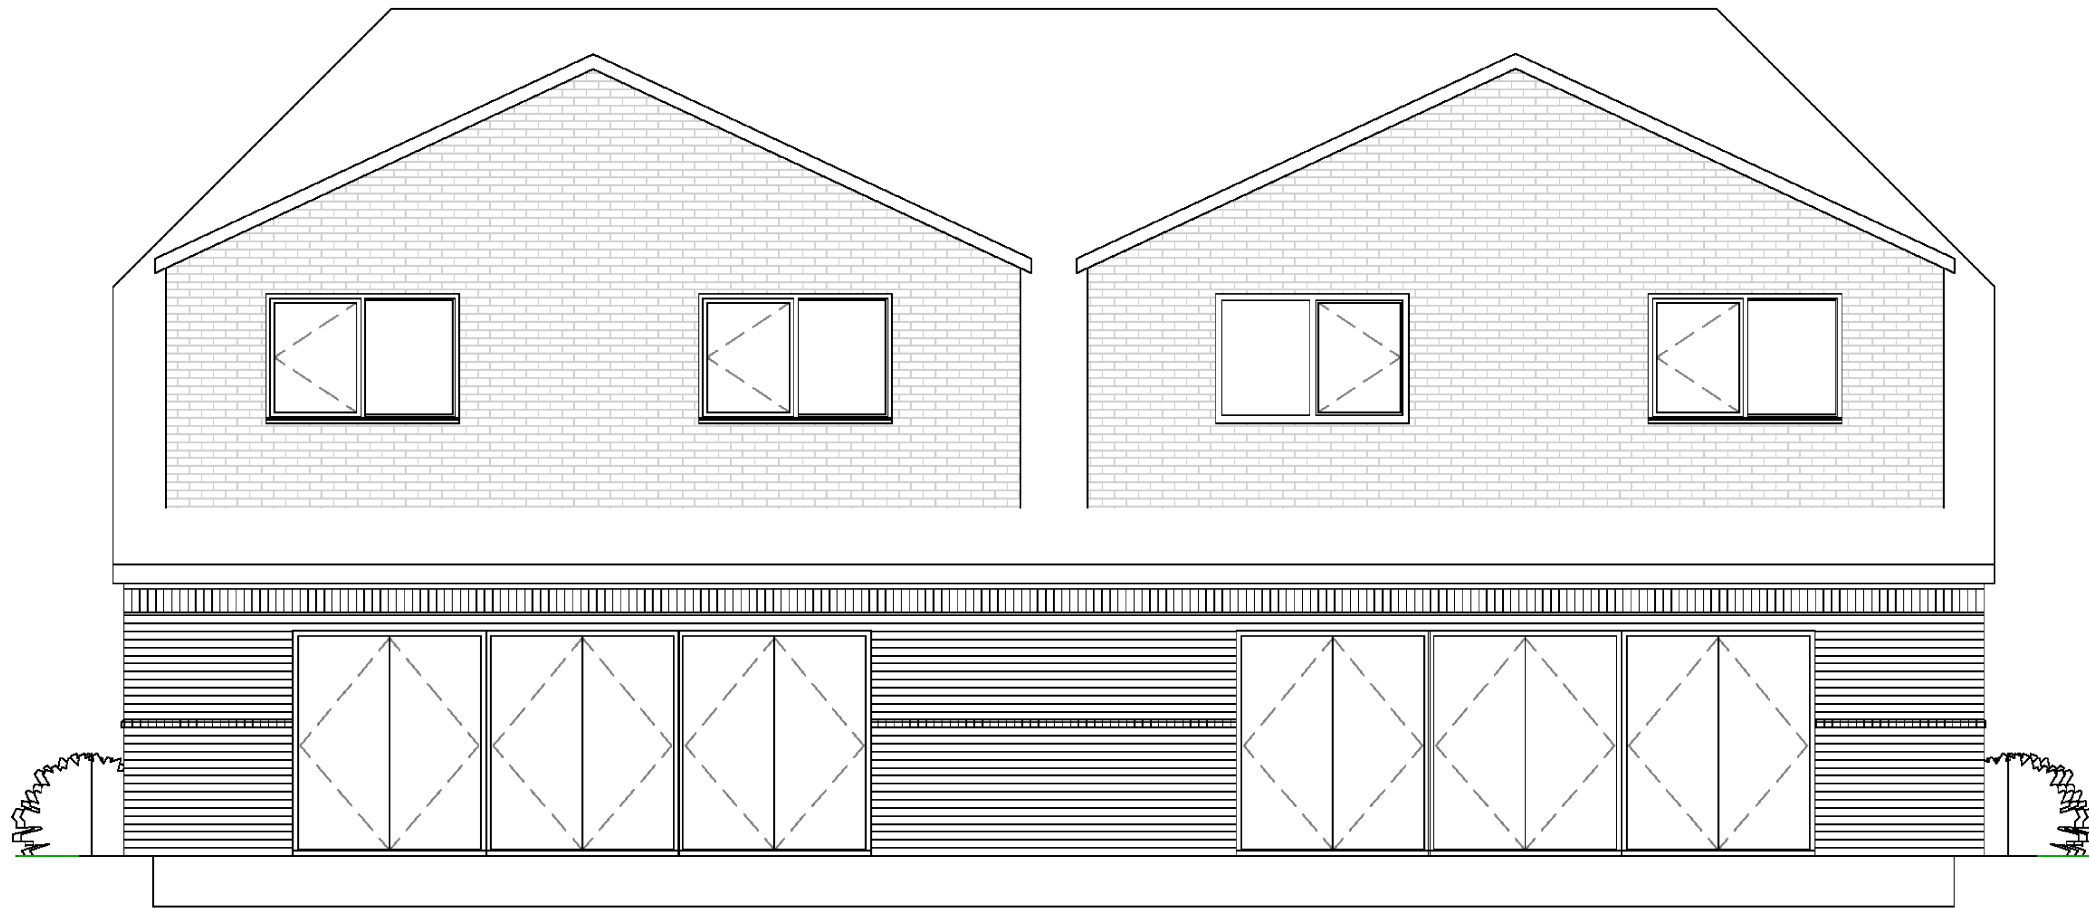

3 North
1 : 100



4 South
1 : 100

	No.	Description	Date					PROJECT 18 Manor Way PO11 9JH		CLIENT Super Excel Investments		
								SHEET Elevations	Date Issue Date	Project number Project Number	Scale (@ A3) 1 : 100	
									Drawn by Author	DRAWING NUMBER A102		REV
									Checked by Checker			