


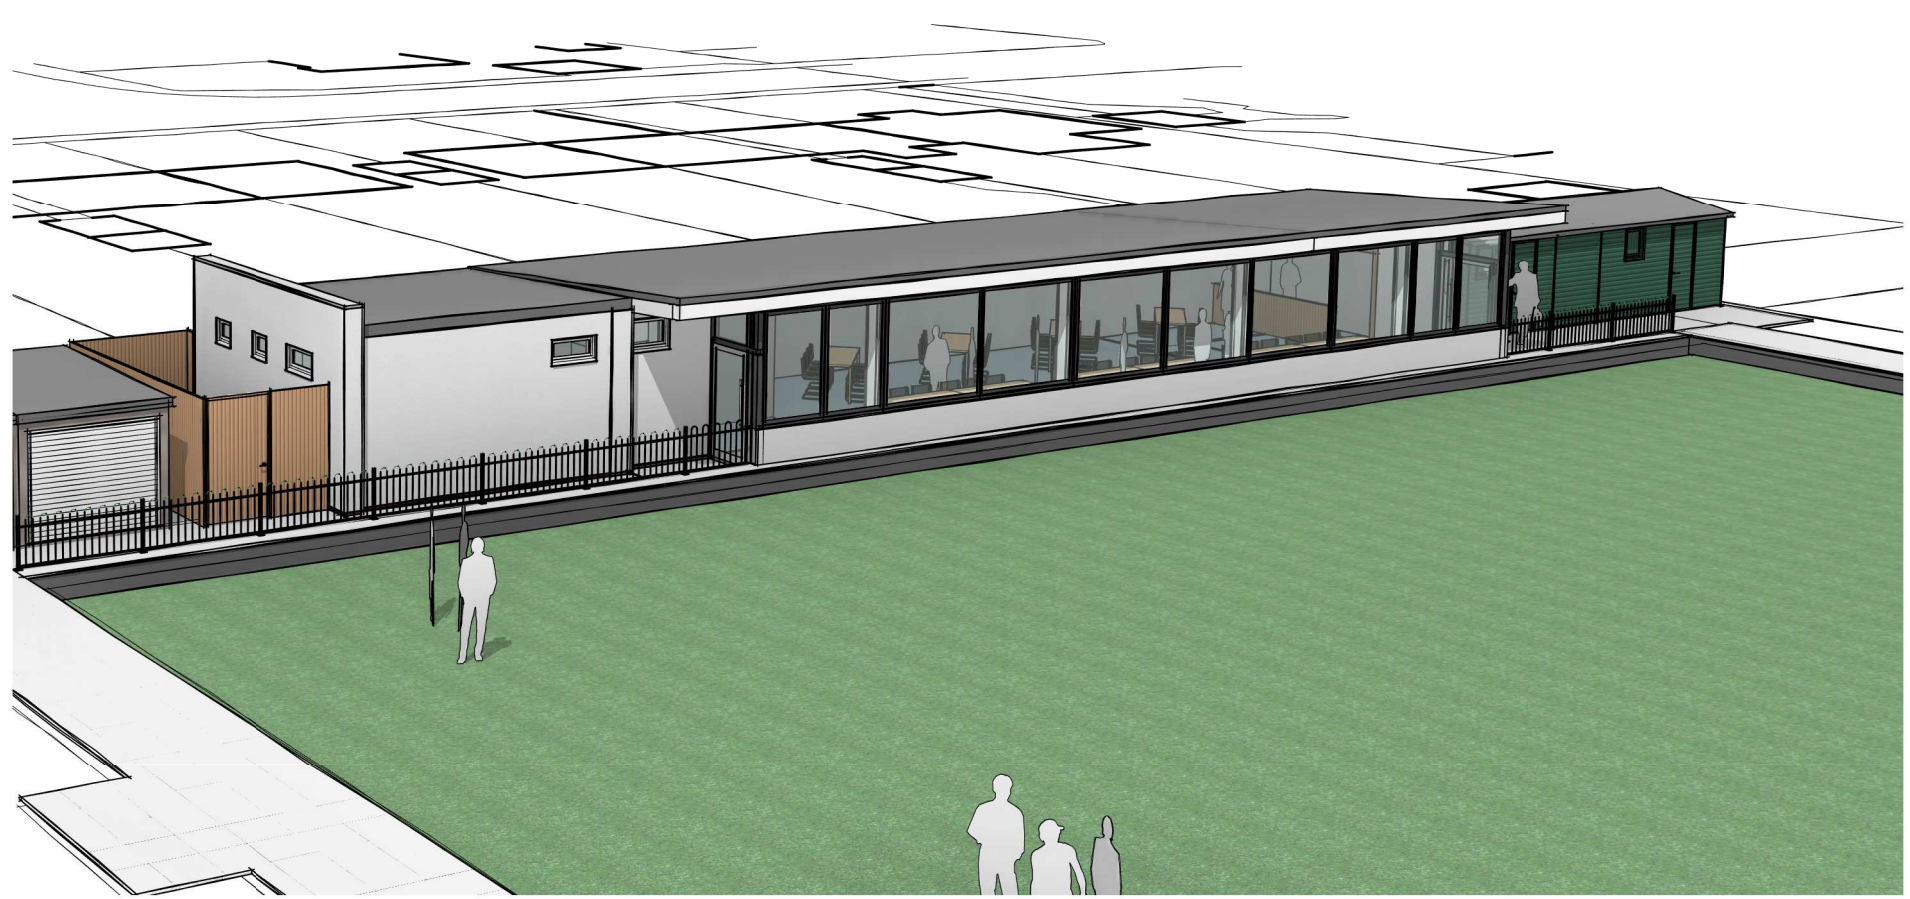
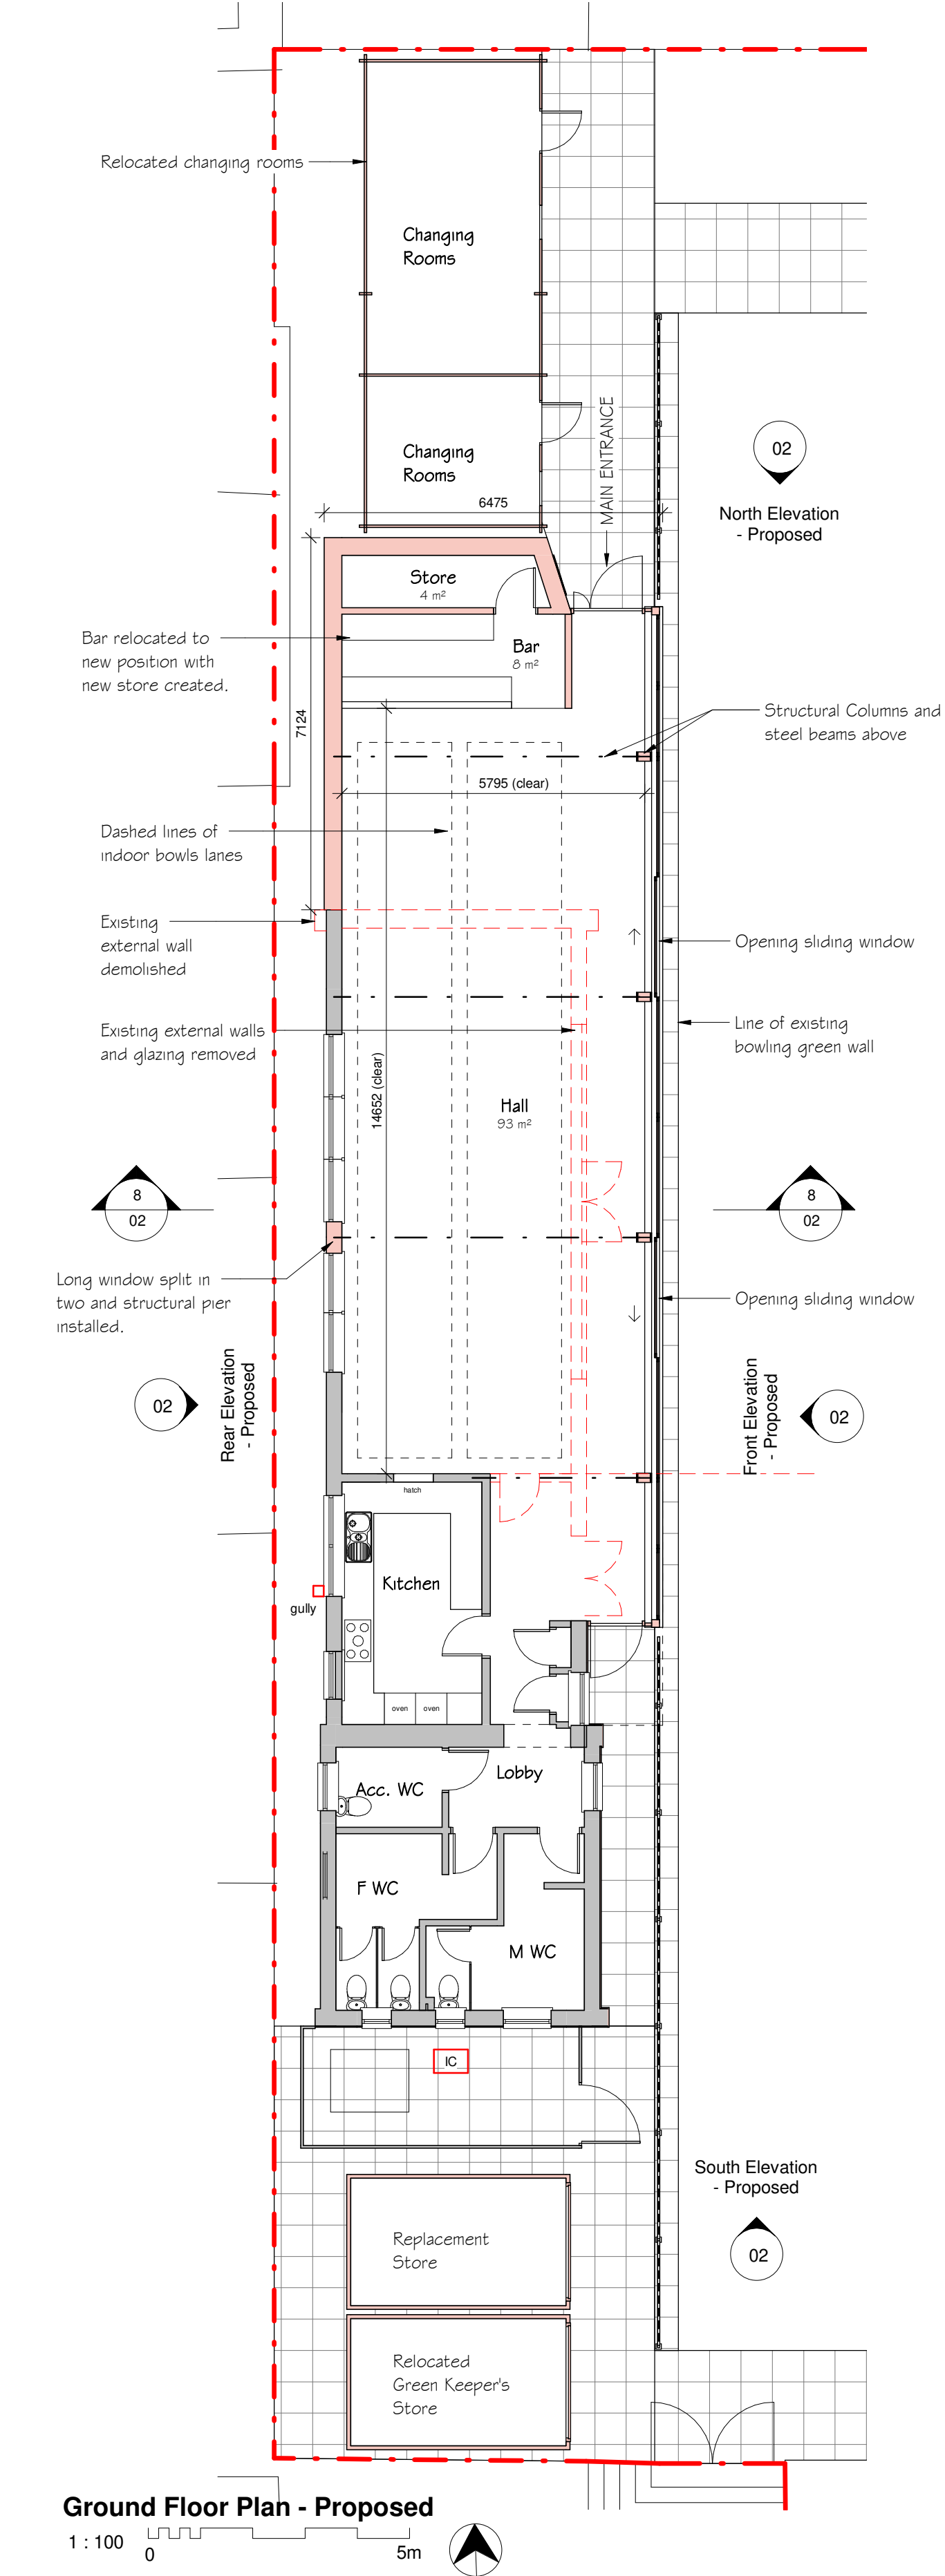


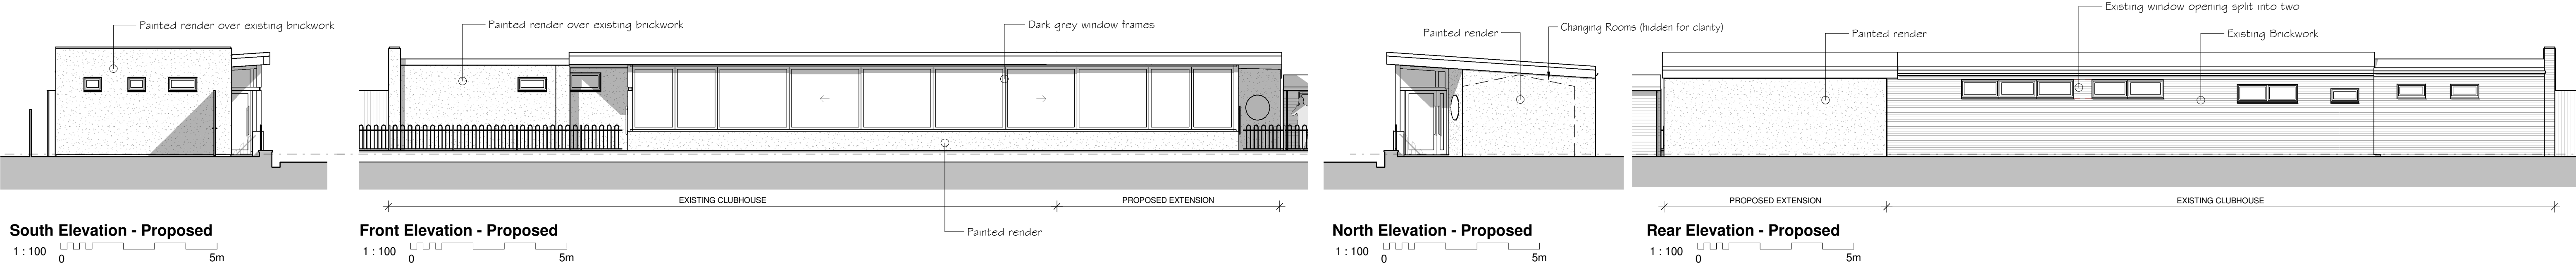

External 3D Aerial View

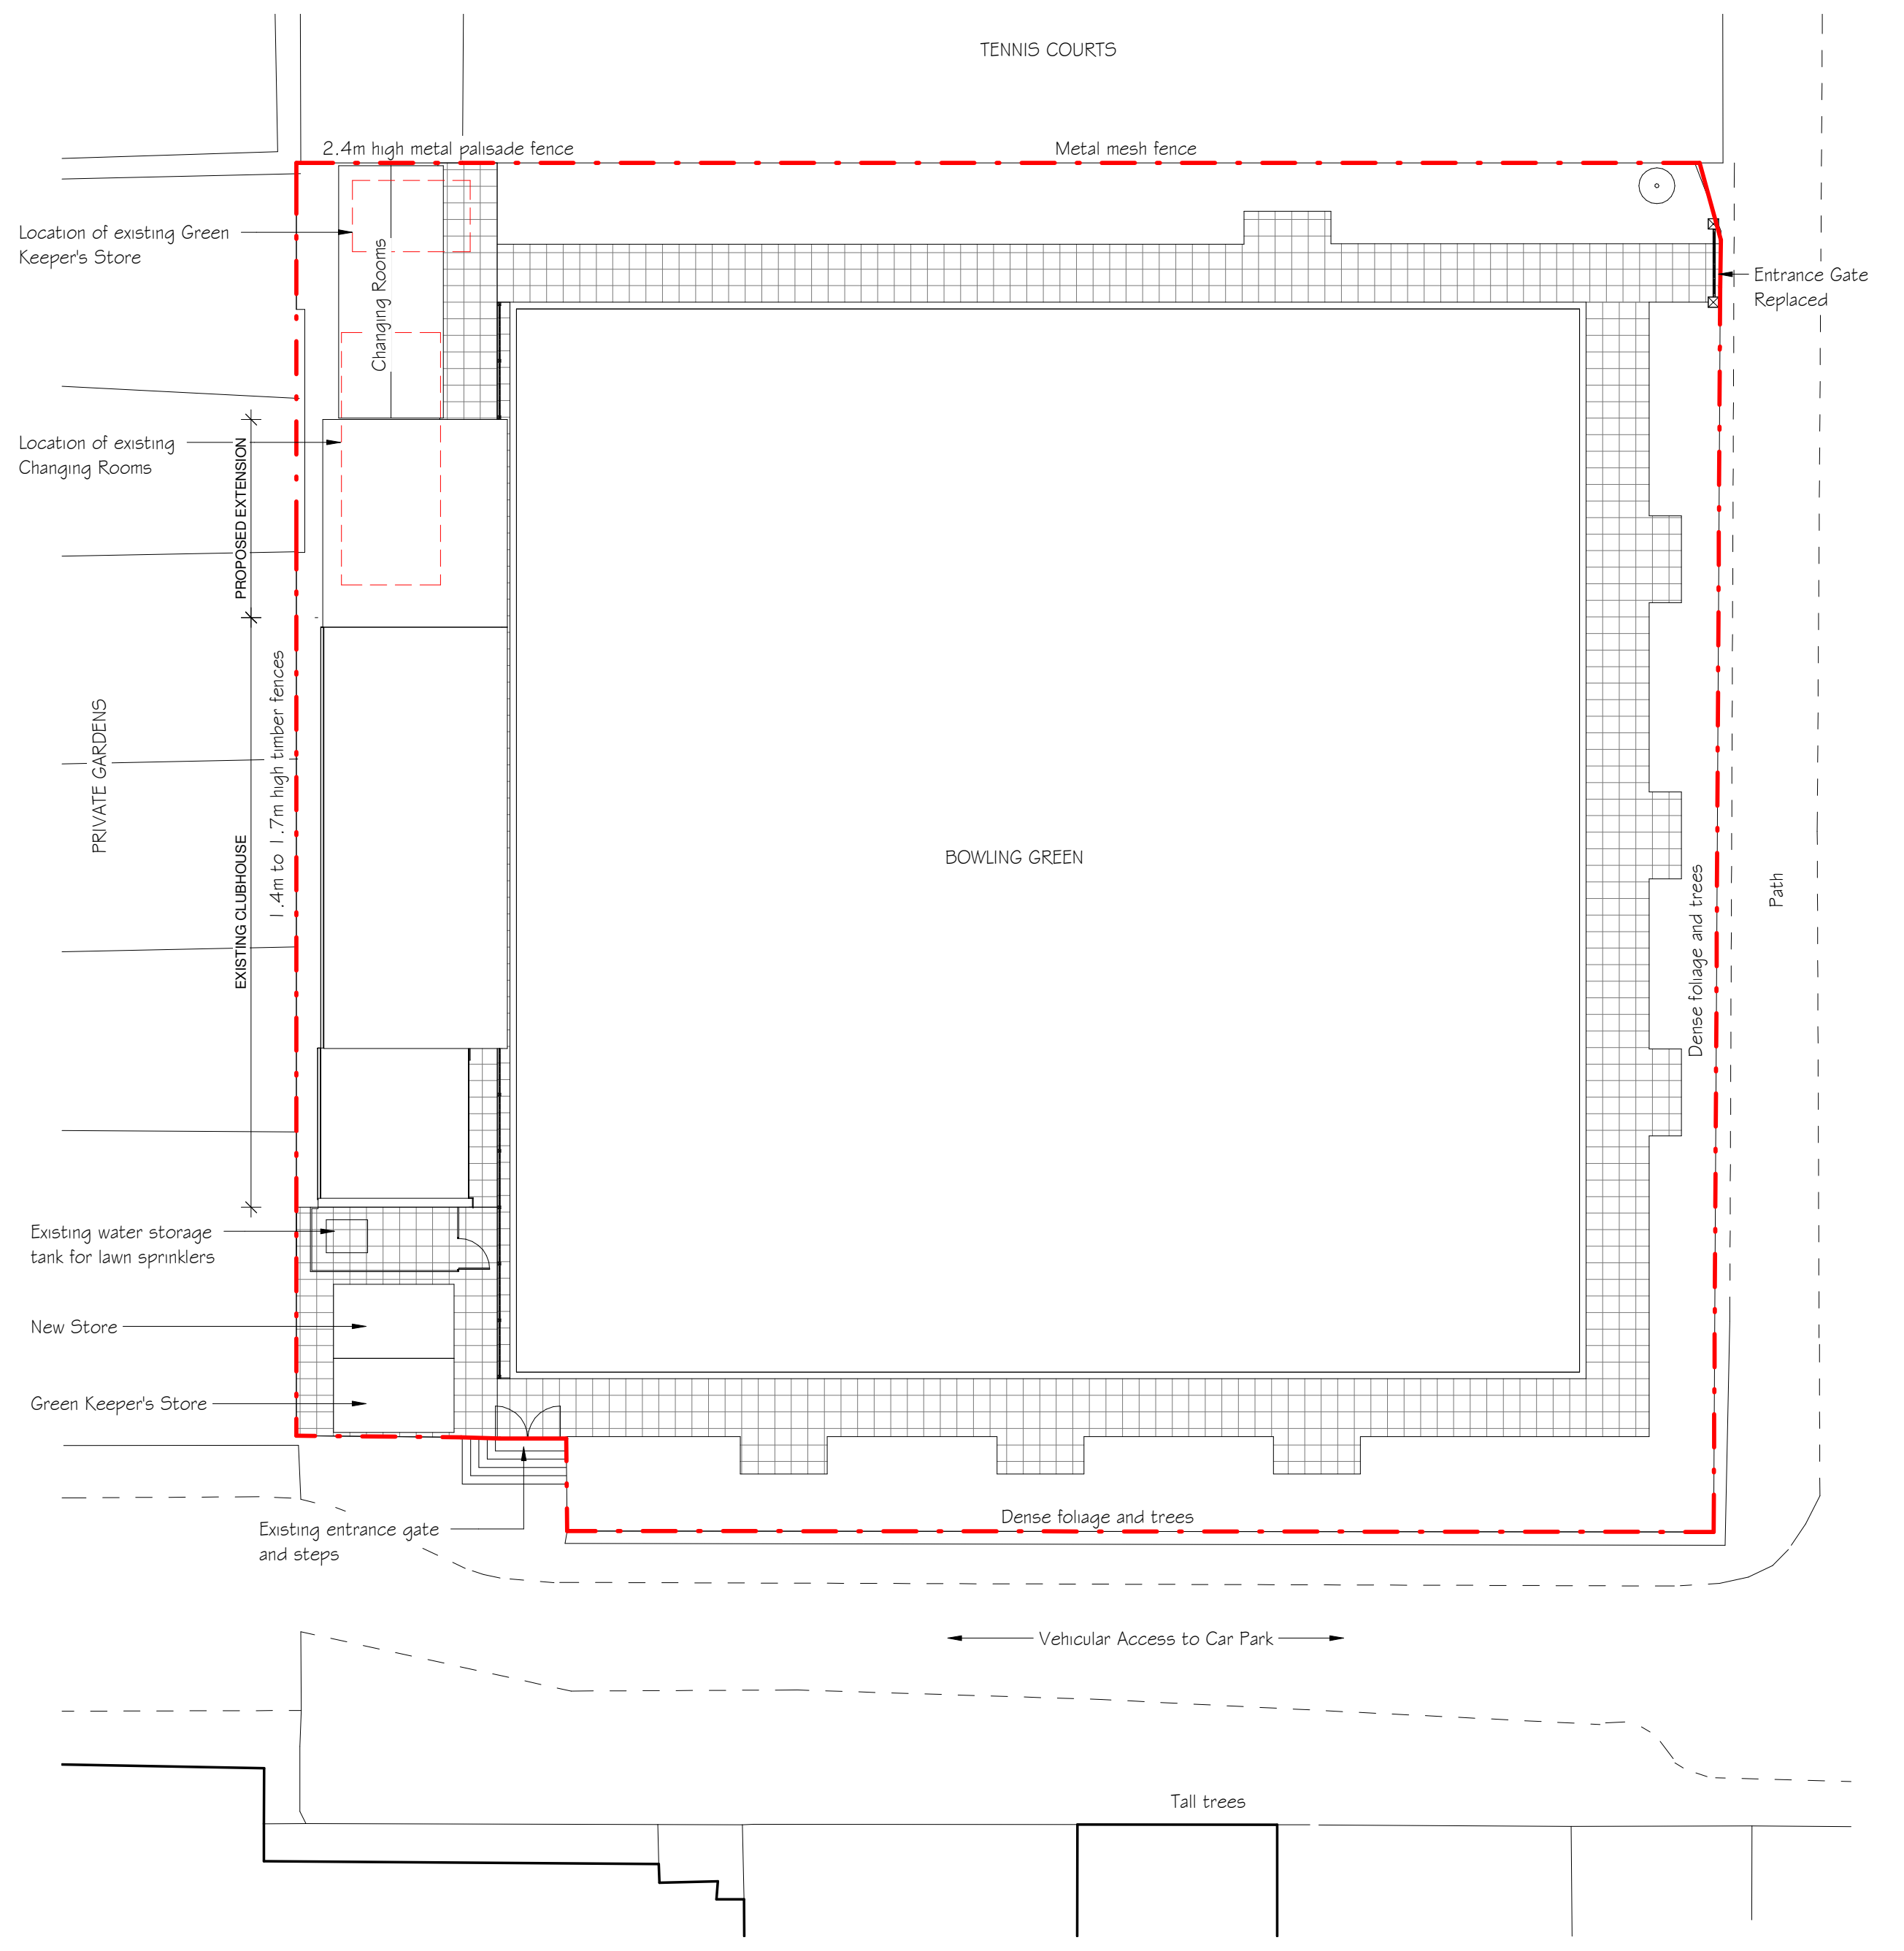

External 3D View

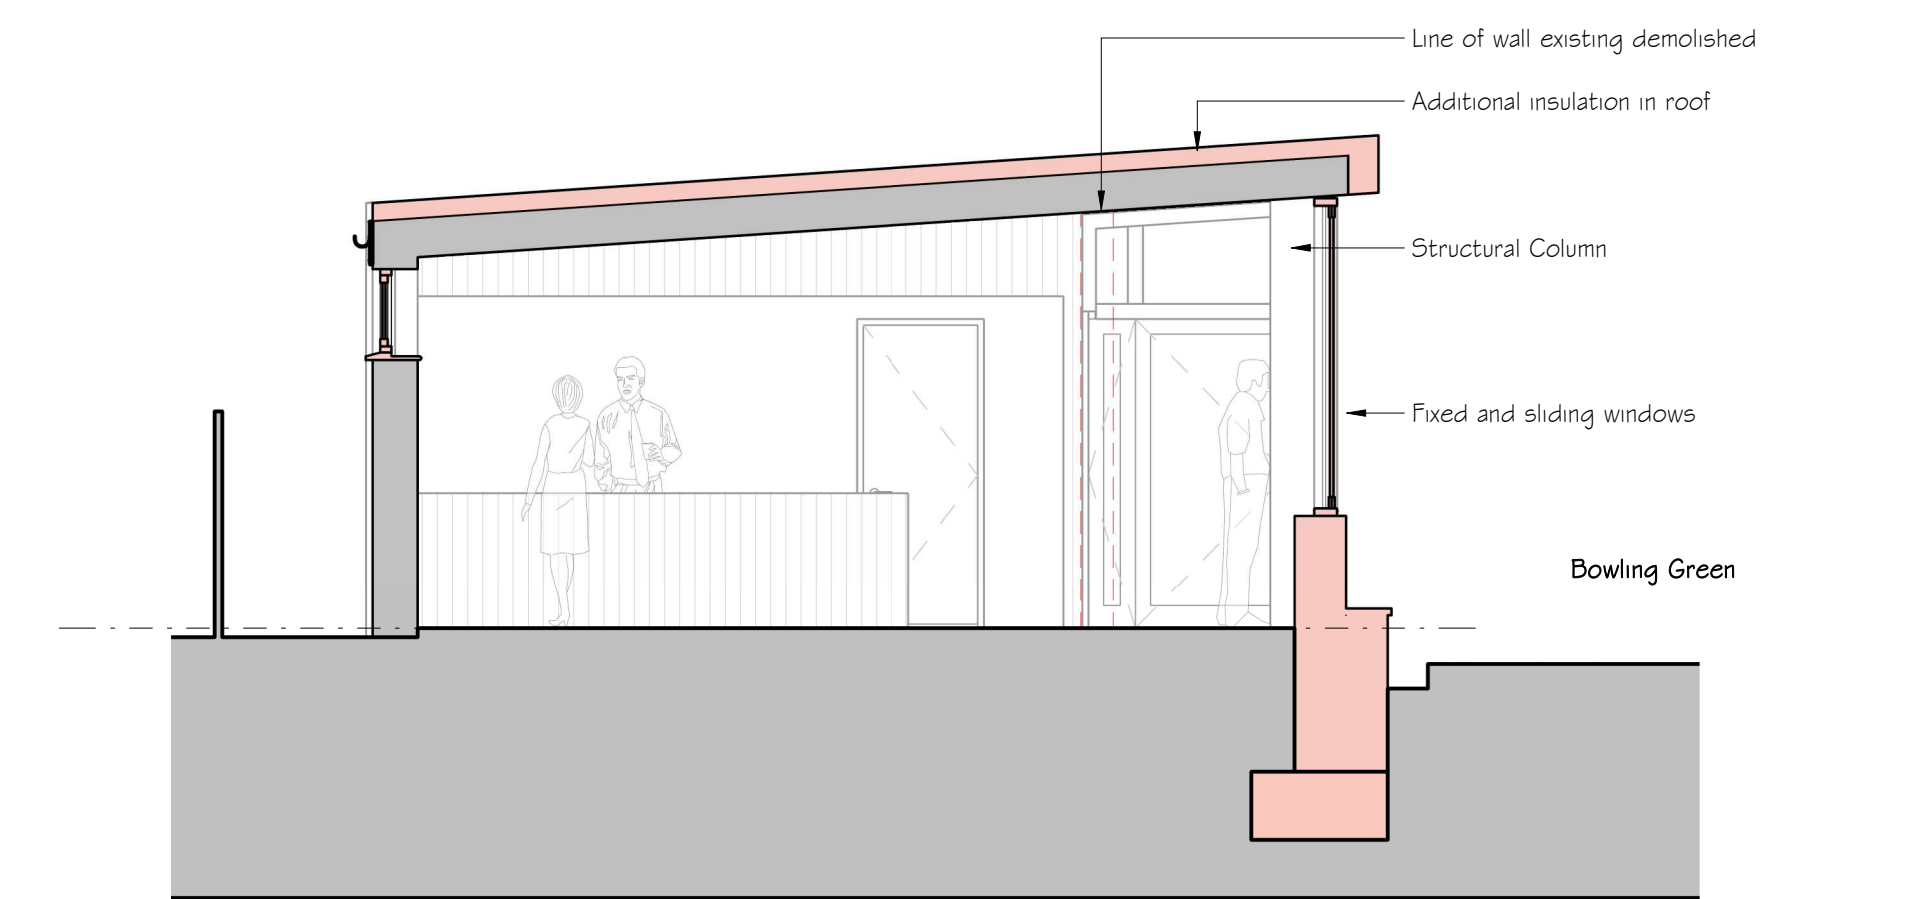

Project Club House Extension
Address Leigh Park Bowls Club, Havant
Drawing Site, Plans, Elevations - Proposed
Drawing **18020/02 D**

D	Issued for Planning	03/05/19
C	Issued for Comment	29/04/19
B	Design updates	24/11/18
A	Design updates	16/11/18

Rev: BIM Enabled Practice

THE ARCHITECTS DESIGN LTD

78 Rowan Road, Havant, Hampshire, PO9 2UU T: 01243 624622
E: jp@thearchitectsdesign.co.uk www.thearchitectsdesign.co.uk

Sheet Issue Drawing Status: Scale @ A1
Oct 2018 **PLANNING** As indicated

All dimensions shall be checked on site before work commences and any discrepancies advised. IF IN DOUBT PLEASE ASK. Figured dimensions only are to be taken from this drawing. This drawing is to be read in conjunction with all relevant consultants and/or specialists drawings/documents and any discrepancies or variations to be advised before work commences. This drawing is copyright of the architect and may not be copied, altered or reproduced in any way without our written authority.