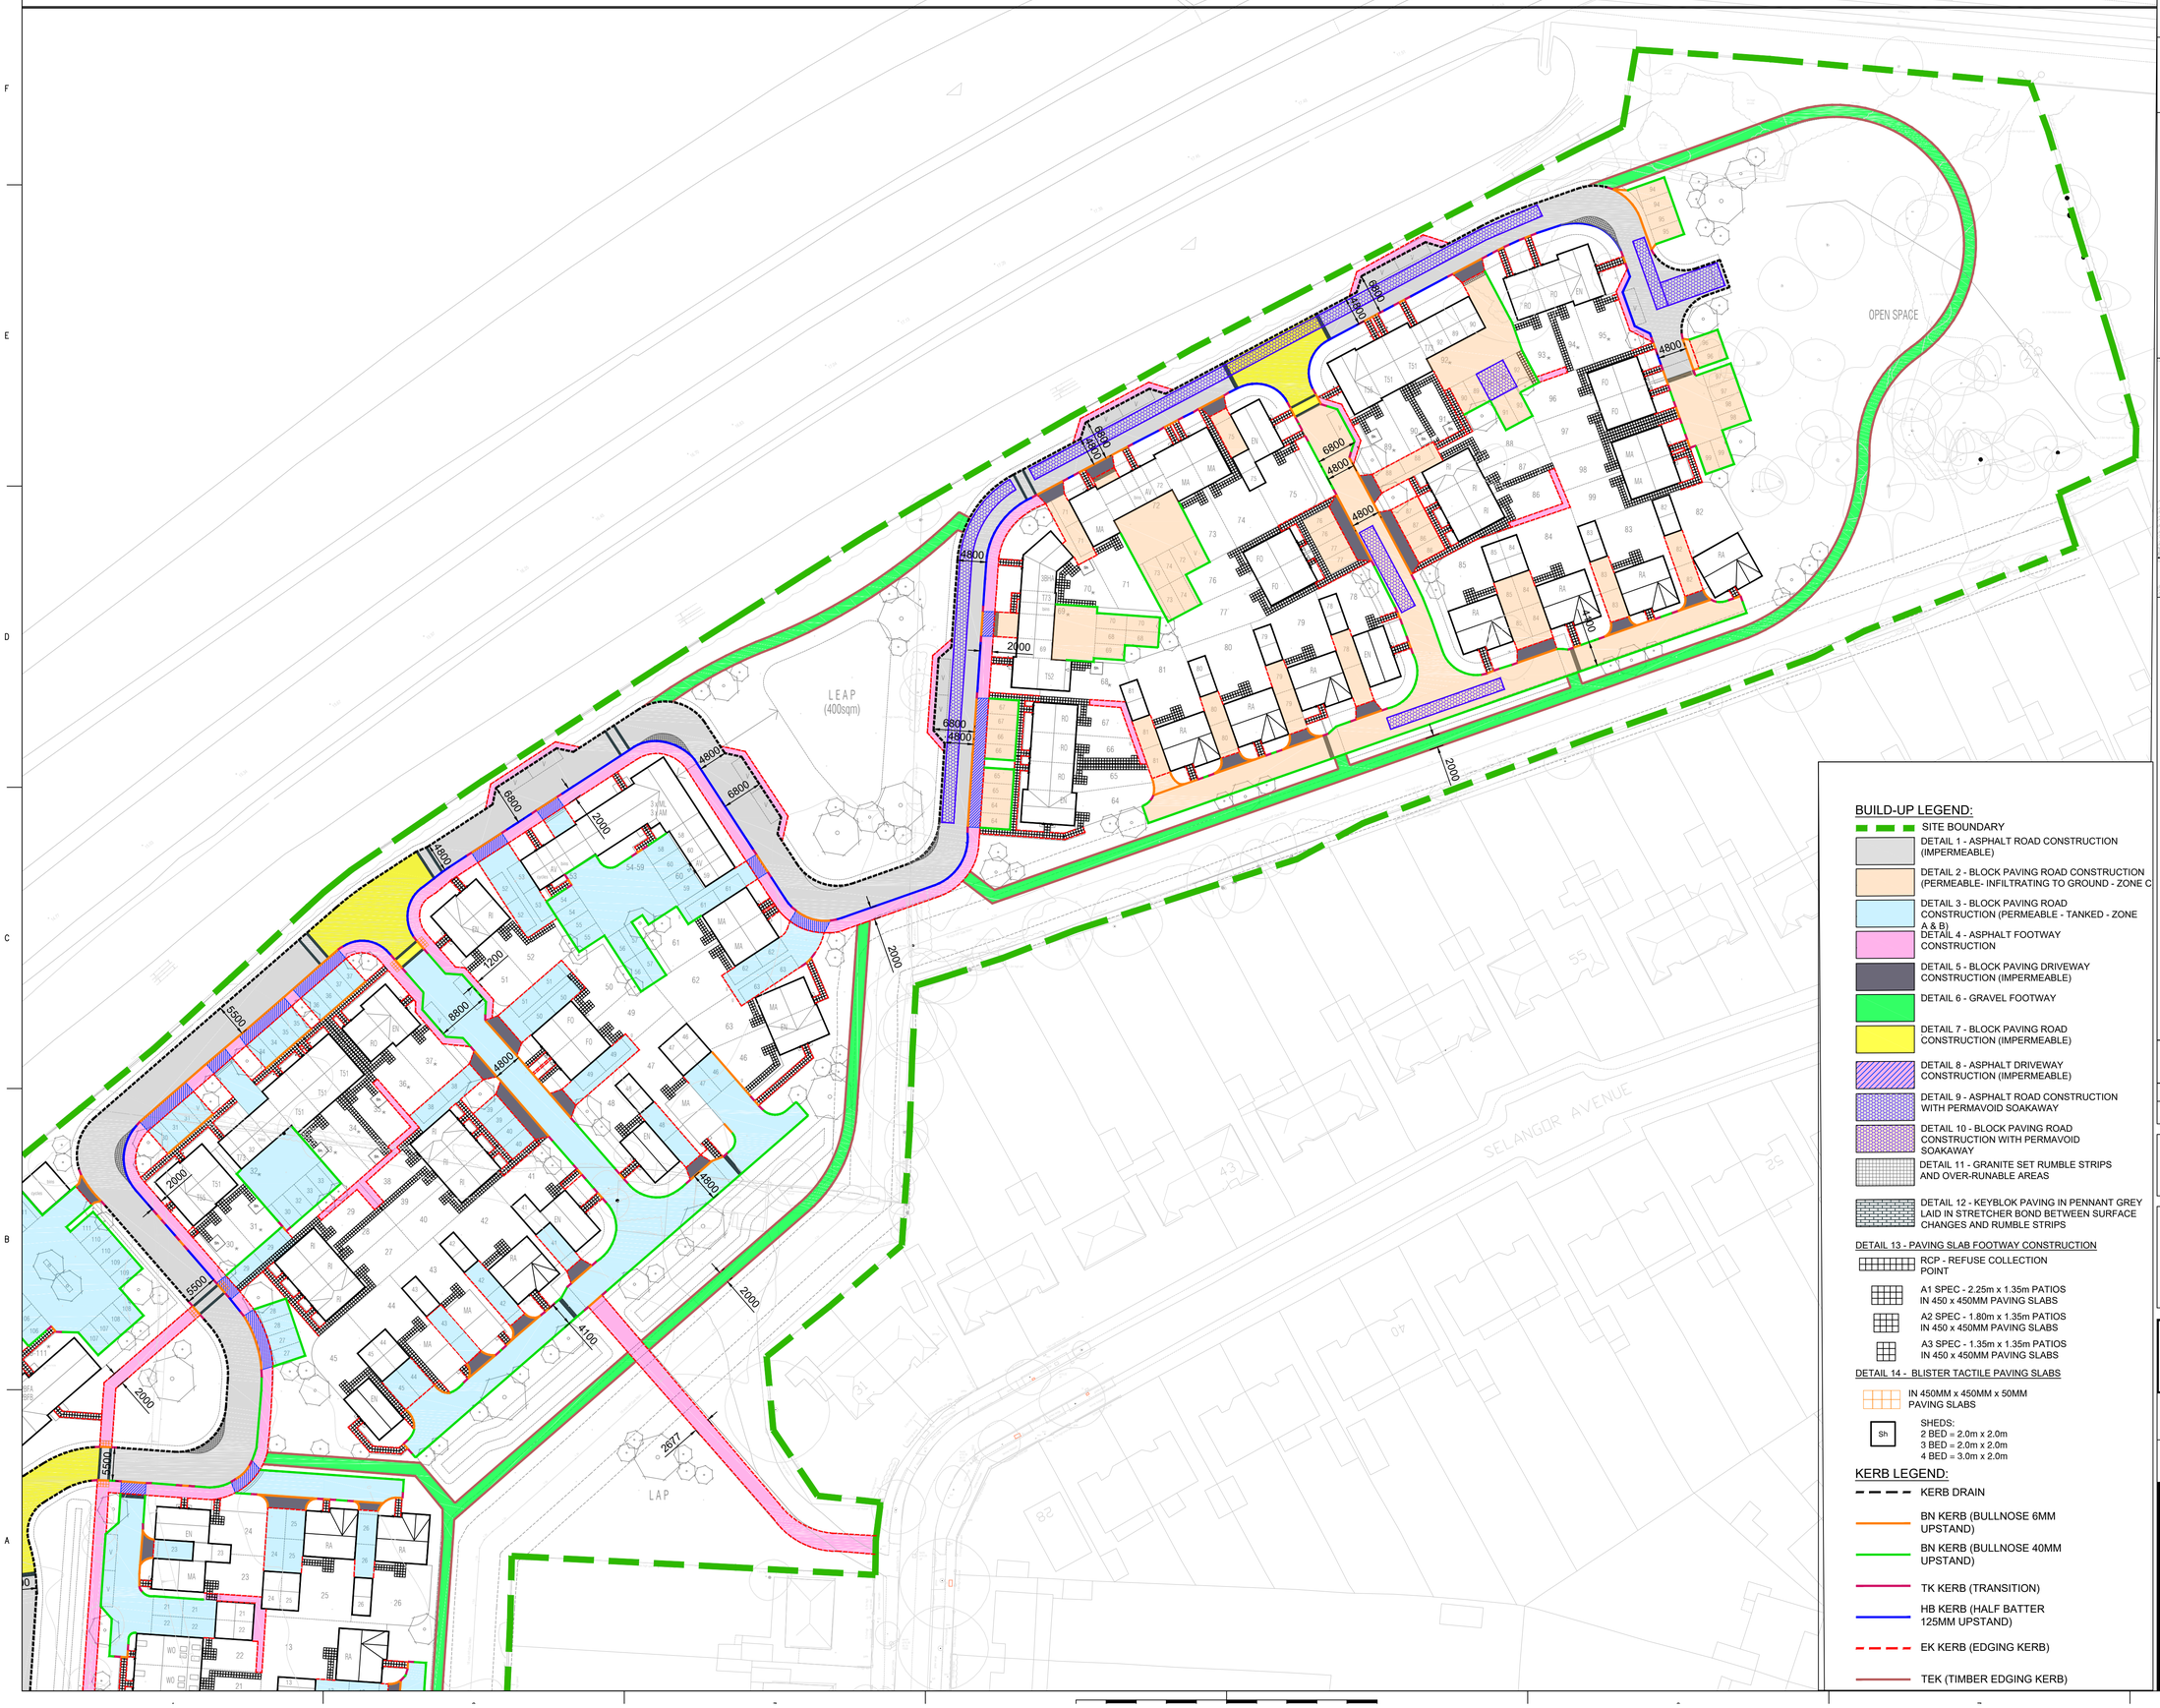

1012052 A1

Based on.	
Architects Drg No.	Rev
Structural Drg No.	Rev
Survey Drg No.	Rev
Other Drg No.	Rev
Other Drg No.	Rev

Notes

1. THIS DRAWING SHALL BE READ IN CONJUNCTION WITH ALL RELEVANT ARCHITECTURAL, STRUCTURAL AND ENGINEERING SERVICES DRAWINGS, SPECIFICATIONS, SCHEDULES AND PROJECT SPECIFIC DOCUMENTS.
2. ALL DIMENSIONS IN mm UNLESS OTHERWISE STATED.
3. DO NOT SCALE FROM THIS DRAWING.

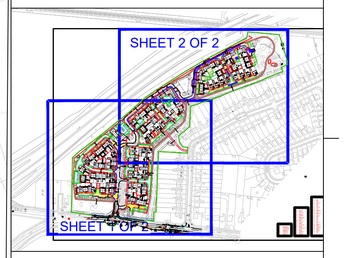

BUILD-UP LEGEND:

- SITE BOUNDARY
- DETAIL 1 - ASPHALT ROAD CONSTRUCTION (IMPERMEABLE)
- DETAIL 2 - BLOCK PAVING ROAD CONSTRUCTION (PERMEABLE- INFILTRATING TO GROUND - ZONE C
- DETAIL 3 - BLOCK PAVING ROAD CONSTRUCTION (PERMEABLE - TANKED - ZONE A & B)
- DETAIL 4 - ASPHALT FOOTWAY CONSTRUCTION
- DETAIL 5 - BLOCK PAVING DRIVEWAY CONSTRUCTION (IMPERMEABLE)
- DETAIL 6 - GRAVEL FOOTWAY
- DETAIL 7 - BLOCK PAVING ROAD CONSTRUCTION (IMPERMEABLE)
- DETAIL 8 - ASPHALT DRIVEWAY CONSTRUCTION (IMPERMEABLE)
- DETAIL 9 - ASPHALT ROAD CONSTRUCTION WITH PERMAVOID SOAKAWAY
- DETAIL 10 - BLOCK PAVING ROAD CONSTRUCTION WITH PERMAVOID SOAKAWAY
- DETAIL 11 - GRANITE SET RUMBLE STRIPS AND OVER-RUNABLE AREAS
- DETAIL 12 - KEYBLOK PAVING IN PENNANT GREY LAID IN STRETCHER BOND BETWEEN SURFACE CHANGES AND RUMBLE STRIPS

DETAIL 13 - PAVING SLAB FOOTWAY CONSTRUCTION

- RCP - REFUSE COLLECTION POINT
- A1 SPEC - 2.25m x 1.35m PATIOS IN 450 x 450MM PAVING SLABS
- A2 SPEC - 1.80m x 1.35m PATIOS IN 450 x 450MM PAVING SLABS
- A3 SPEC - 1.35m x 1.35m PATIOS IN 450 x 450MM PAVING SLABS

DETAIL 14 - BLISTER TACTILE PAVING SLABS

- IN 450MM x 450MM x 50MM PAVING SLABS
- Sh — SHEDS: 2 BED = 2.0m x 2.0m; 3 BED = 2.0m x 2.0m; 4 BED = 3.0m x 2.0m

KERB LEGEND:

- KERB DRAIN
- BN KERB (BULLNOSE 6MM UPSTAND)
- BN KERB (BULLNOSE 40MM UPSTAND)
- TK KERB (TRANSITION)
- HB KERB (HALF BATTER 125MM UPSTAND)
- EK KERB (EDGING KERB)
- TEK (TIMBER EDGING KERB)

Issue	Date	Description	By	Chkd	Verfd
P1	13/04/18	AMENDED CONSTRUCTION DETAILS	ET	SJ	SP
-	03/04/18	ISSUED FOR TENDER	ET	SJ	SP

Project
SAXON FIELDS
HAVANT ROAD, EMSWORTH

Client
BARRATT HOMES

Architect
COOPER BAILLIE

Title
SURFACE FINISHES & KERB LAYOUT
SHEET 2 OF 2

Drawing No.	Drawing Status
CLXX(95)4002	D2 - ISSUED FOR TENDER
Job No.	Scale
1012052	1:500 @ A1

CUNDALL
One Carter Lane
London, EC4V 5ER
Telephone: +44 (0)20 7438 1600
Website: www.cundall.com