
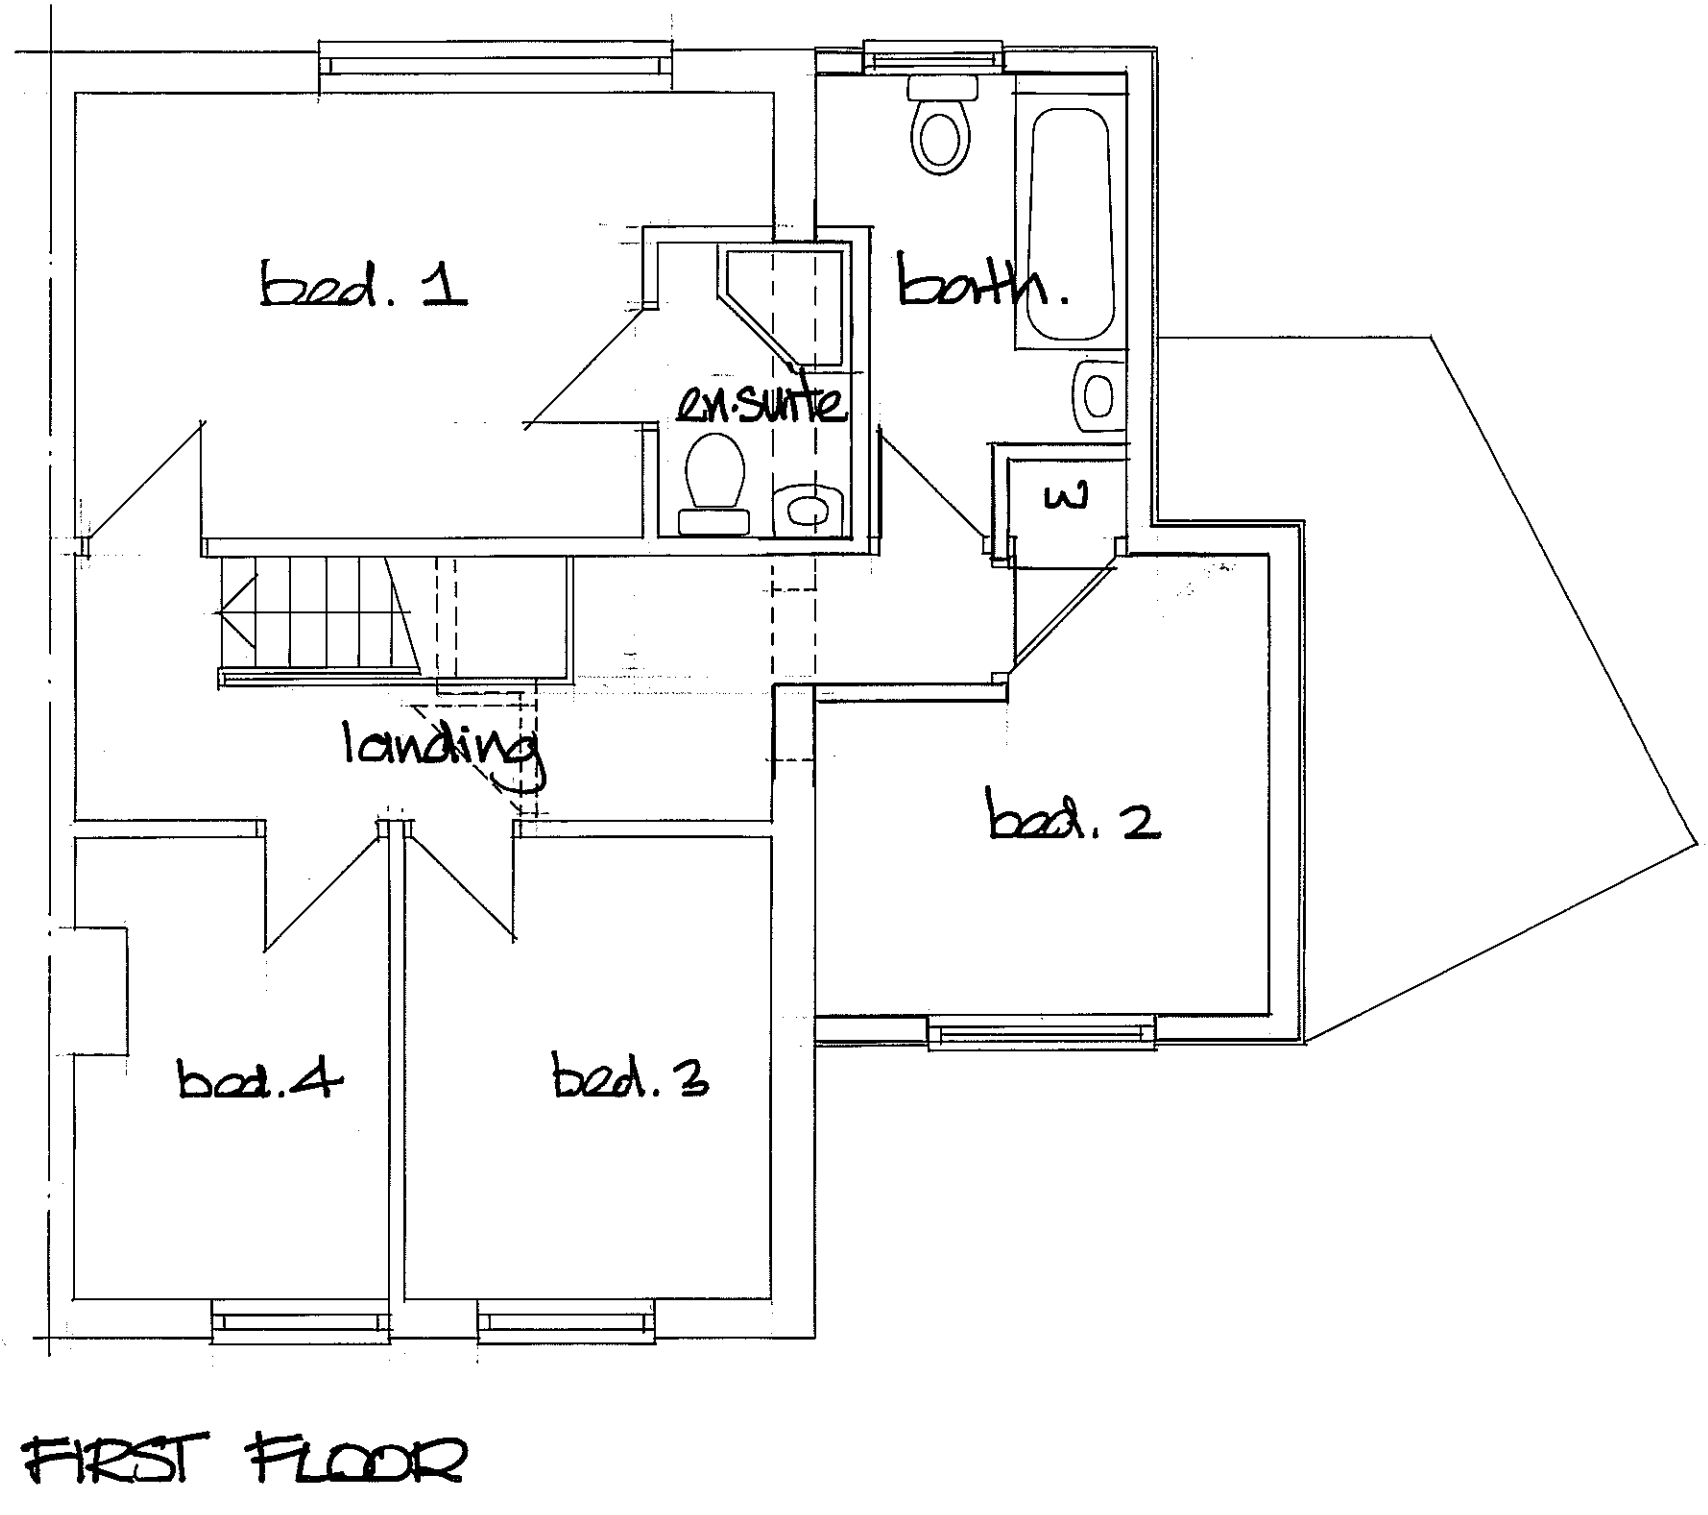


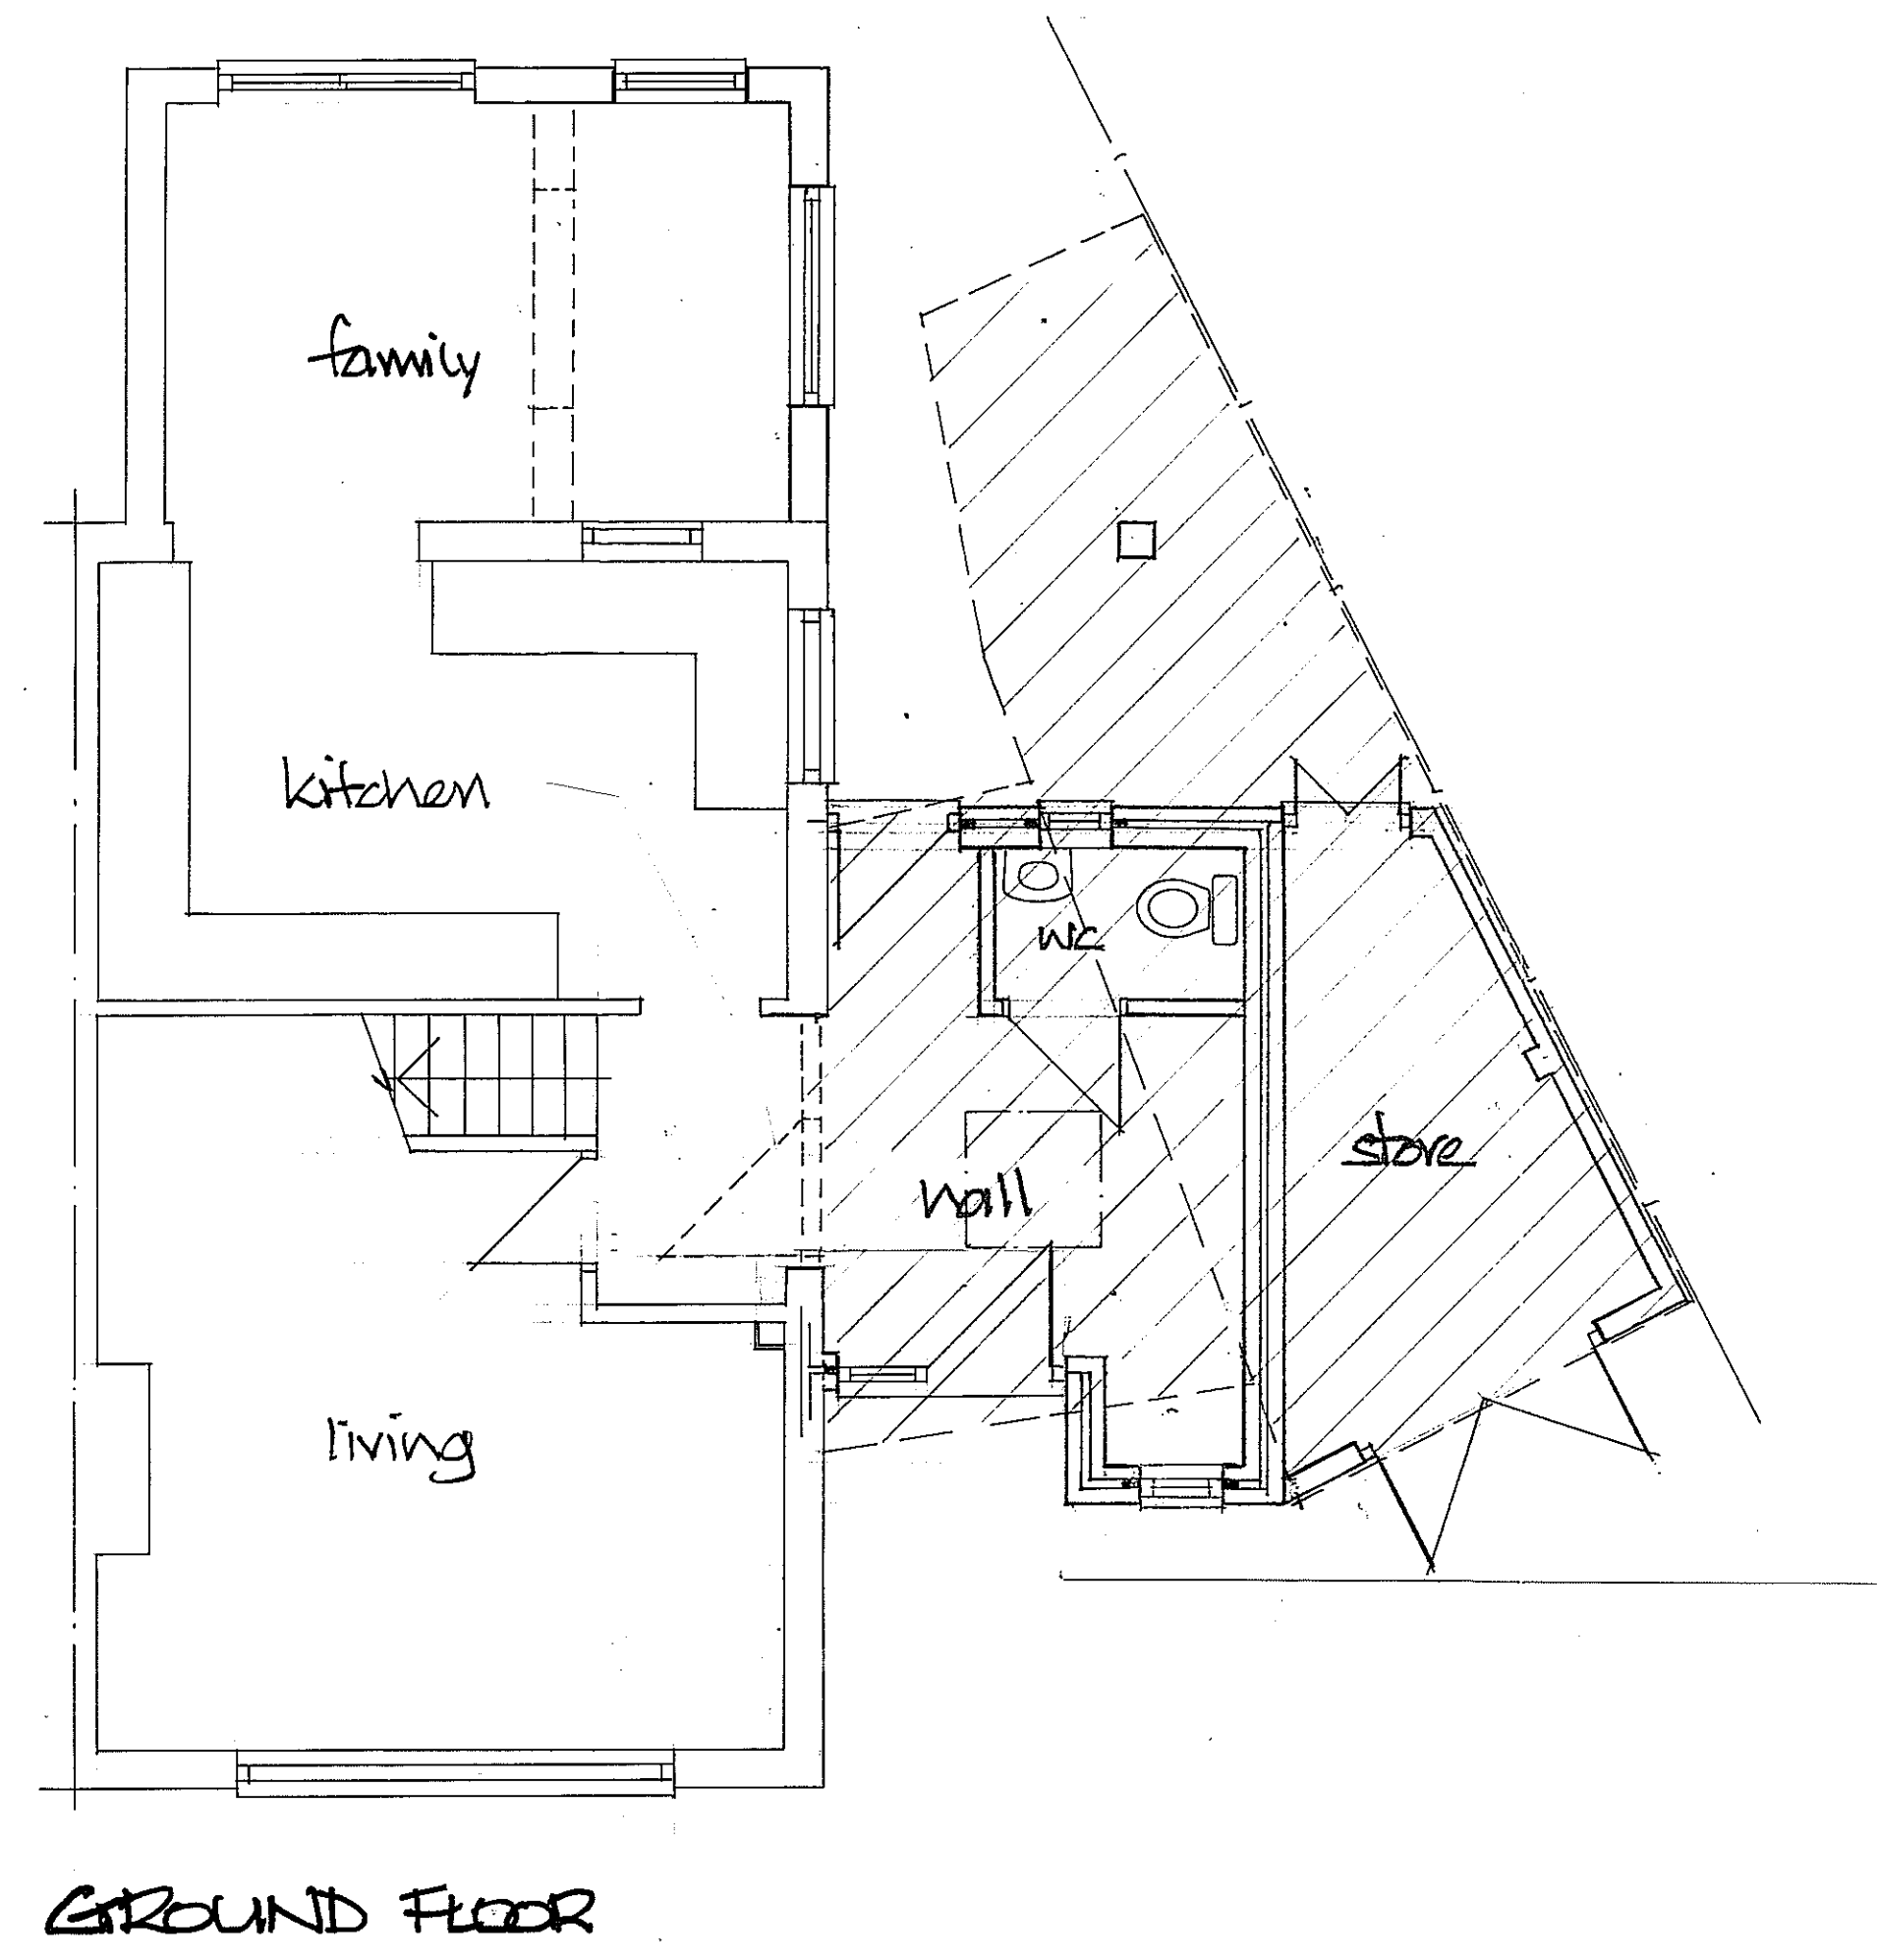

DEREK TREAGUS ASSOCIATES ARCHITECTURAL SERVICES No3-The Townhouse, 20 Nelson Road, Southsea, Hampshire PO5 2AS Tel: 07956 624094 Email: derek.treagus@bt.com	
Project	REAR & SIDE EXTENSION TO 2 HILLMEAD GARDENS, BEDHAMPTON, HAMPSHIRE.
Client	Mr & Mrs M Woodcock
Subject	Planning Drawing
Date: July 2018	Scale: 1:50, 1:100 @ A2
Rev:	Drg. No. 18/728/01
- Copyright reserved. - All dimensions are to be site confirmed and should not be scaled unless for Planning purposes. - Verify all queries with the office.	