


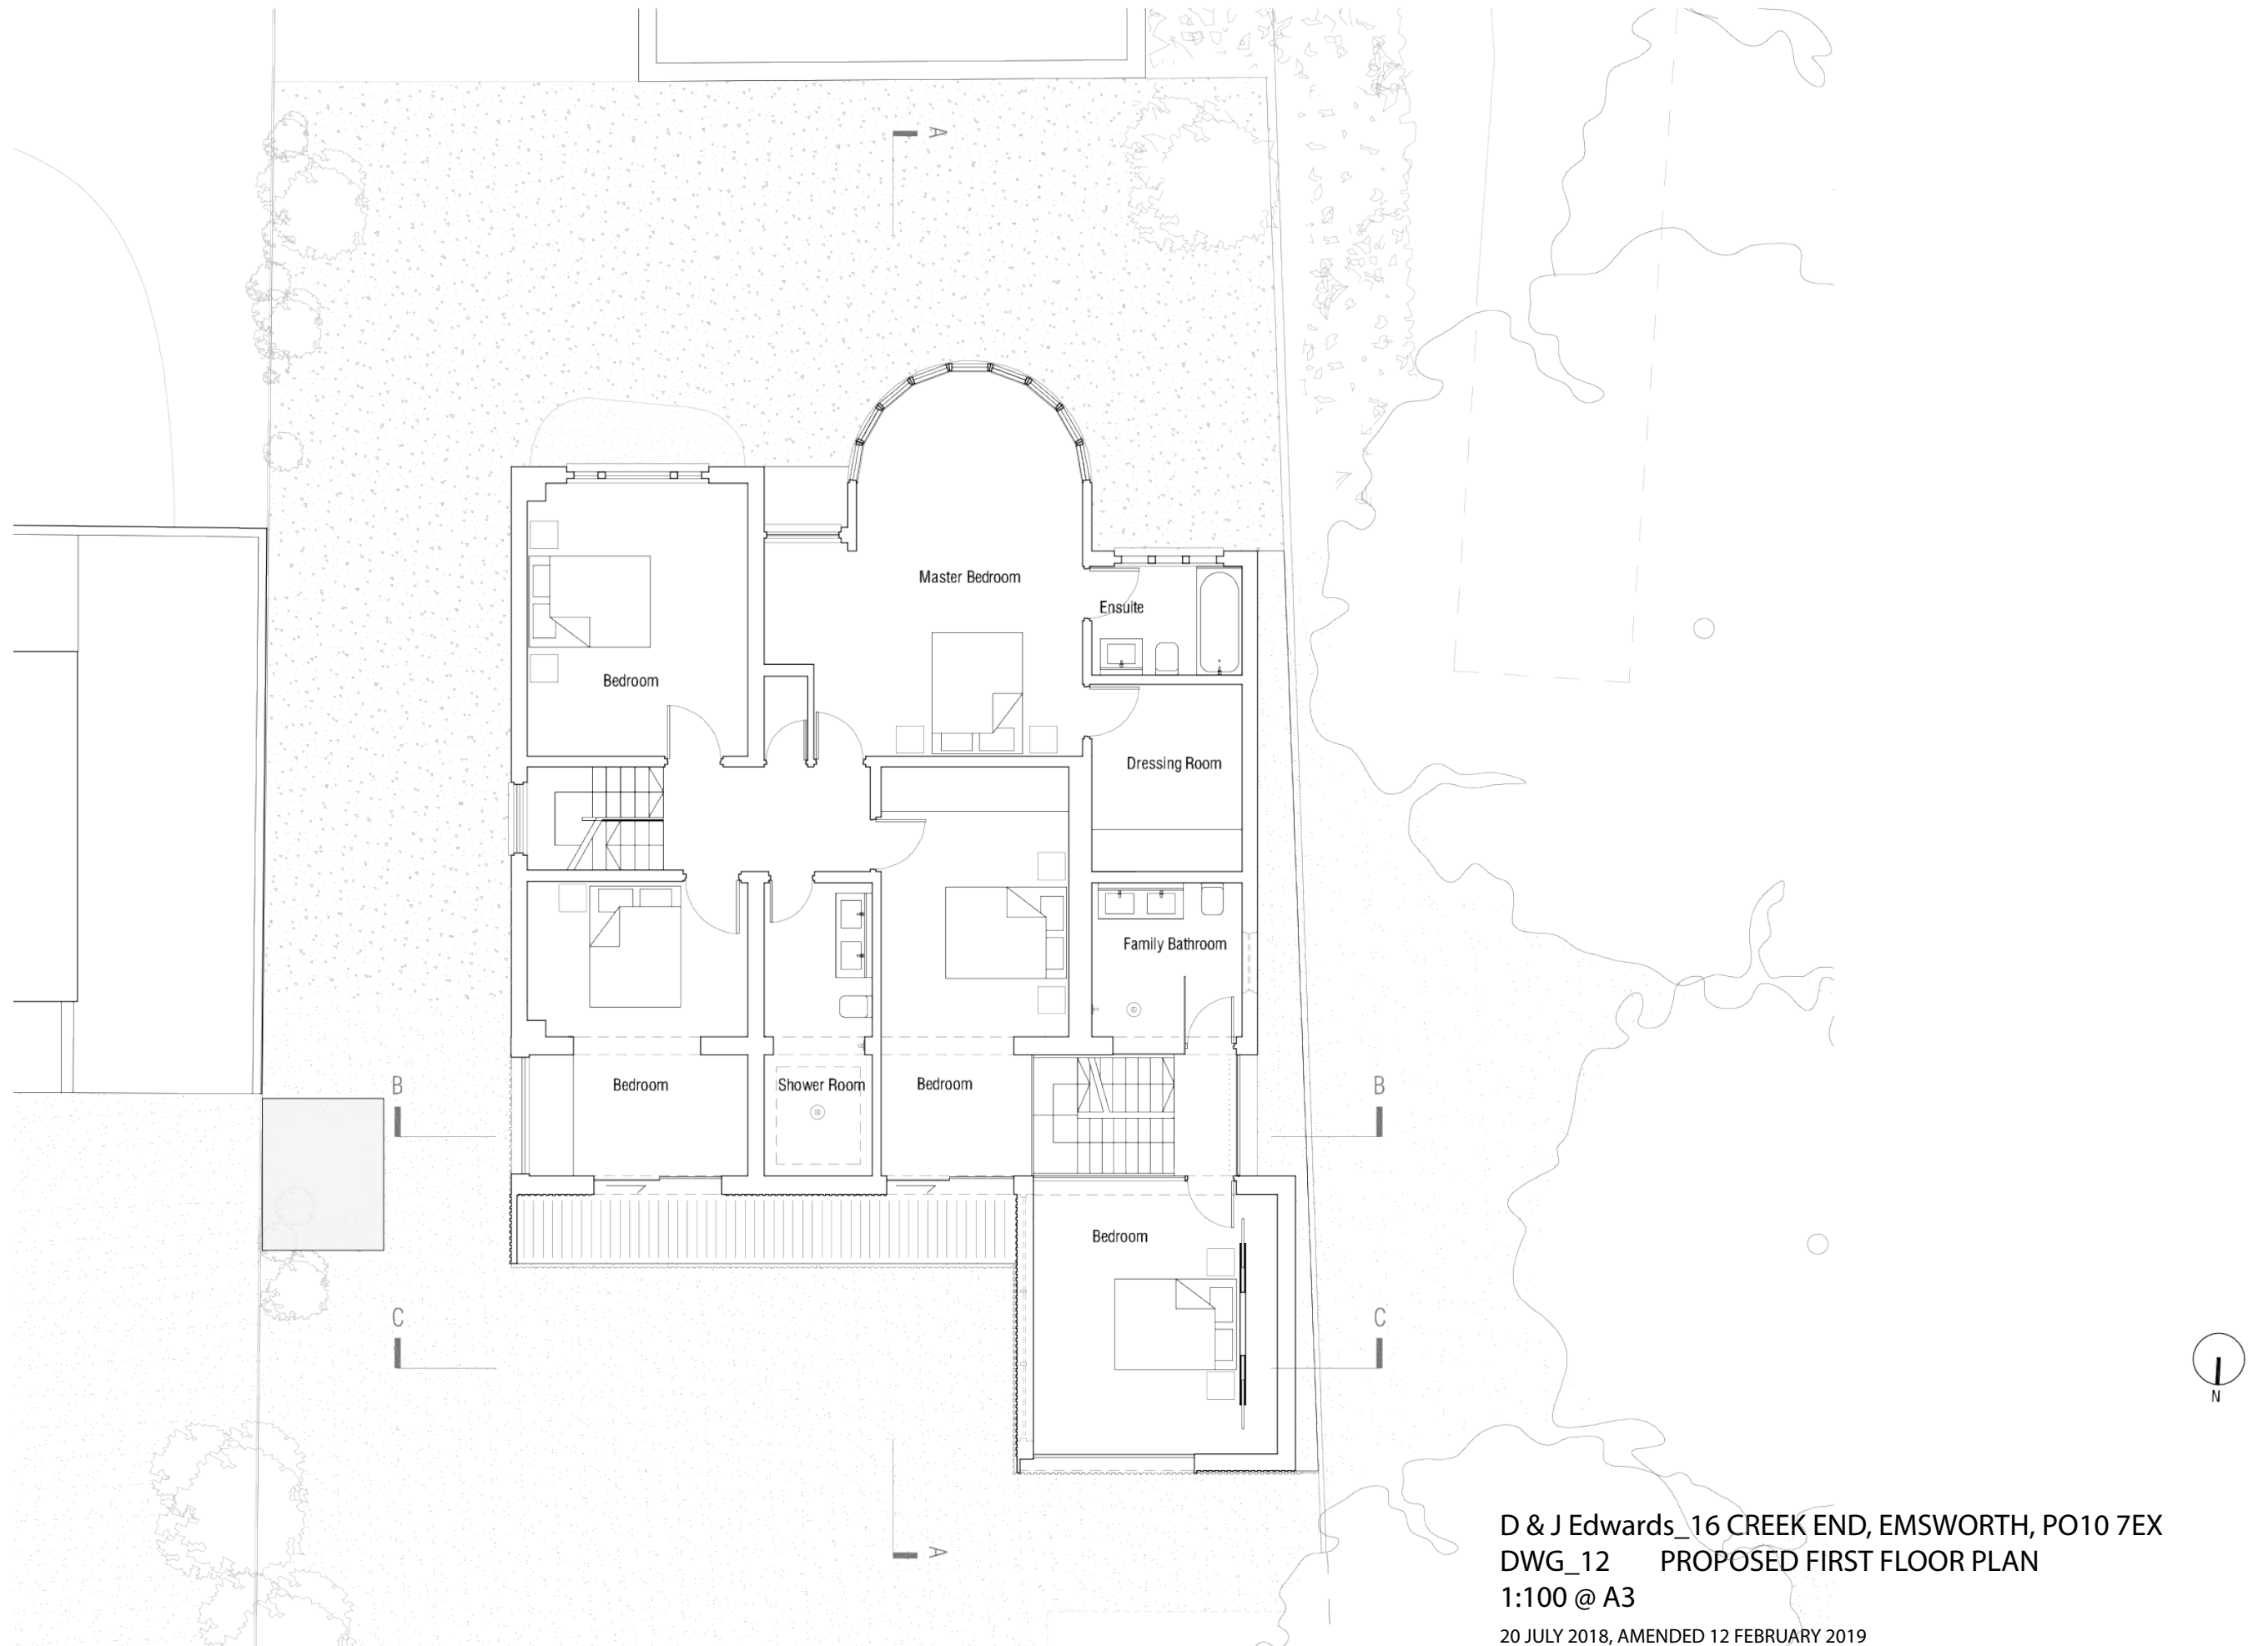

D & J Edwards_16 CREEK END, EMSWORTH, PO10 7EX
 DWG_12 PROPOSED FIRST FLOOR PLAN
 1:100 @ A3

20 JULY 2018, AMENDED 12 FEBRUARY 2019
 John Lonsdale Architect, West Woodley Shield, Wark, Northumberland, NE48 3DQ, UK
 office@johnlonsdale.org