


Ground Floor Plan

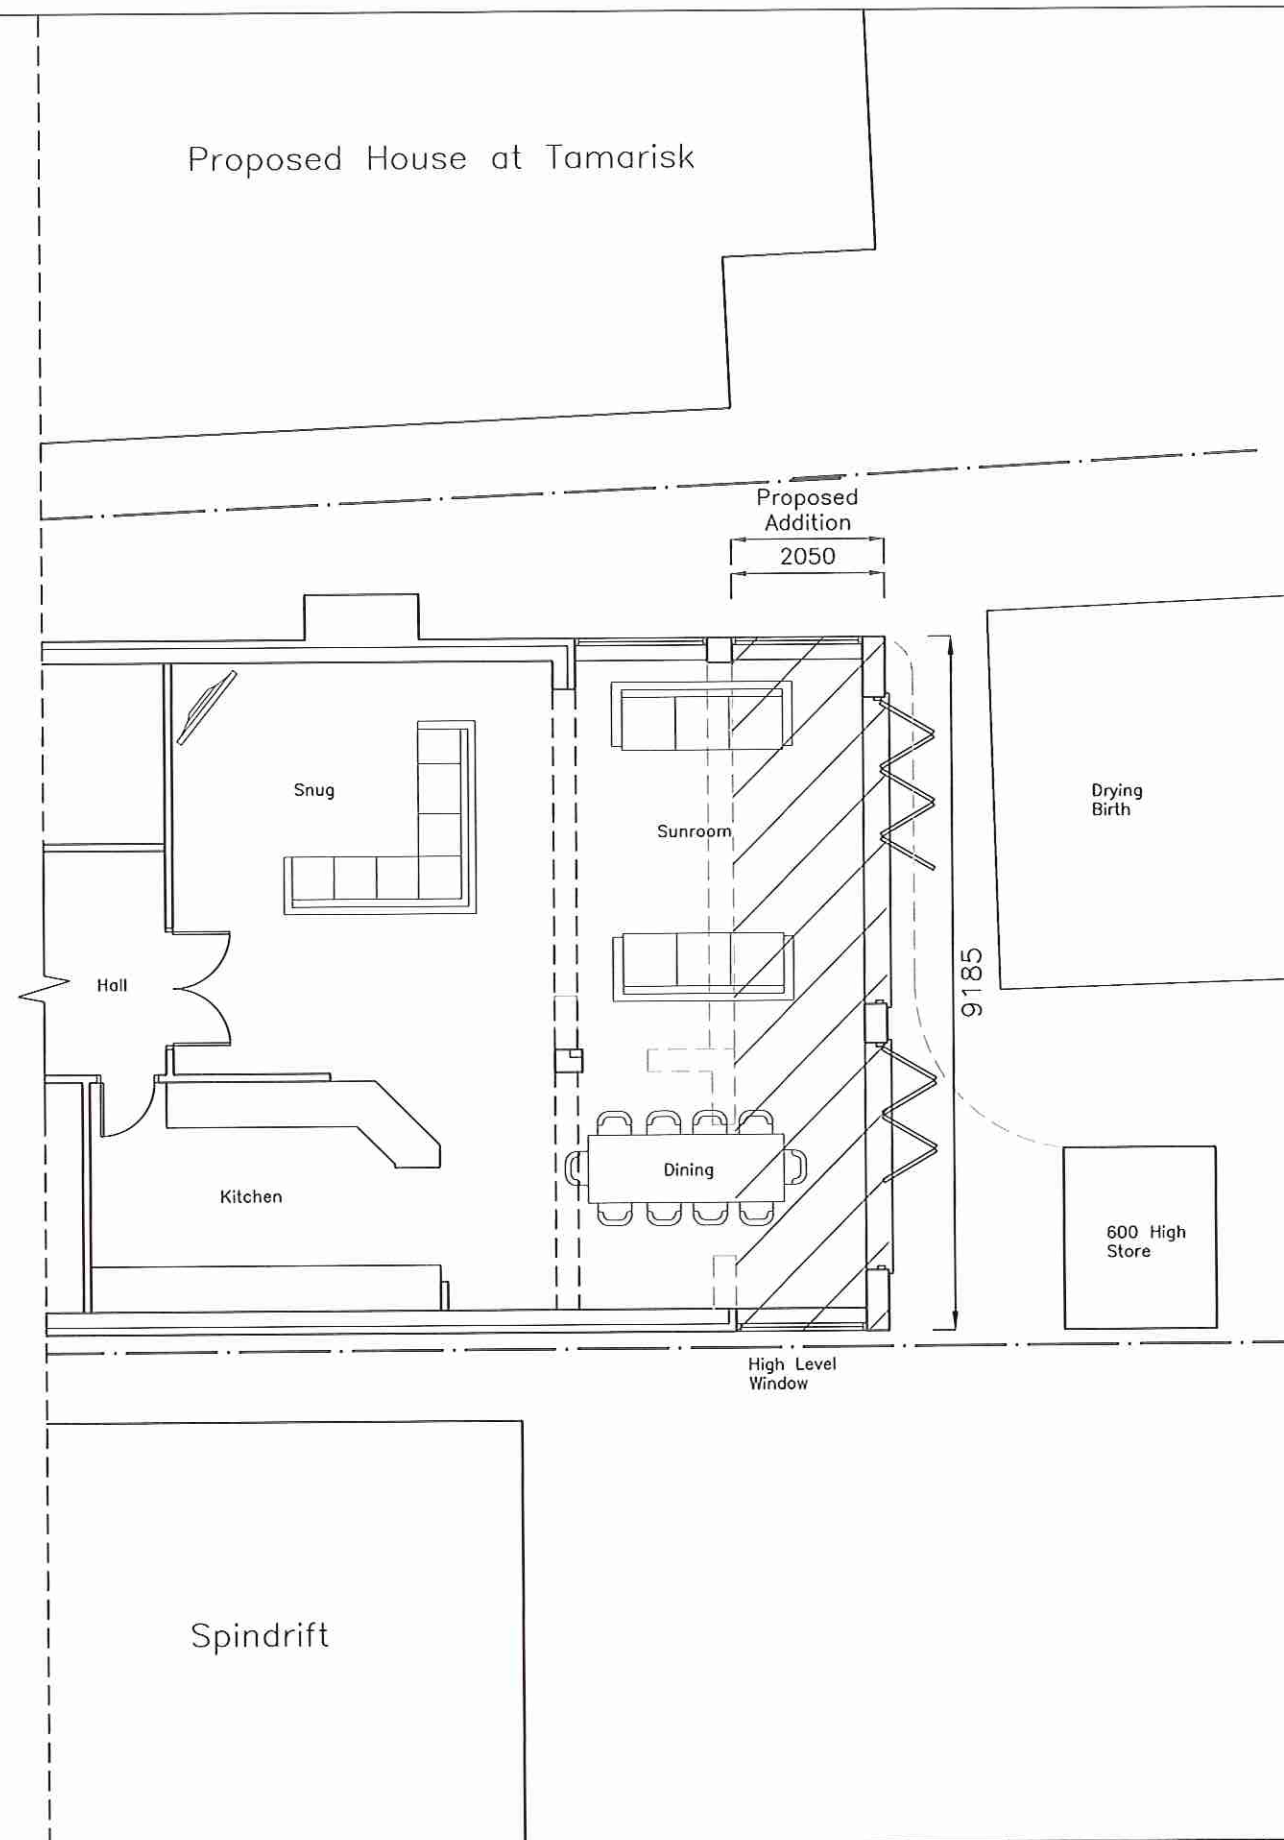

The Deck House
Ferry Road
Hayling Island
P011 ODG


Proposed Drawings

Revisions a) Planning Revisions/02.10.18/SAR
b)
c)
d)

CAD

Critchley Architecture And Design
Contact: 02392 474 919 | info@caadonline

The Old Brewery, 15E South Street, Havant, PO9 1BU

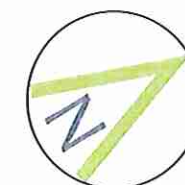

Scale A1=1:50, A3=1:100
Drawn SAR
Date 25/09/18

18087-4020

10m

20m

30m

40m