



24 Forest Avenue, Cowplain - 3032.19.CC

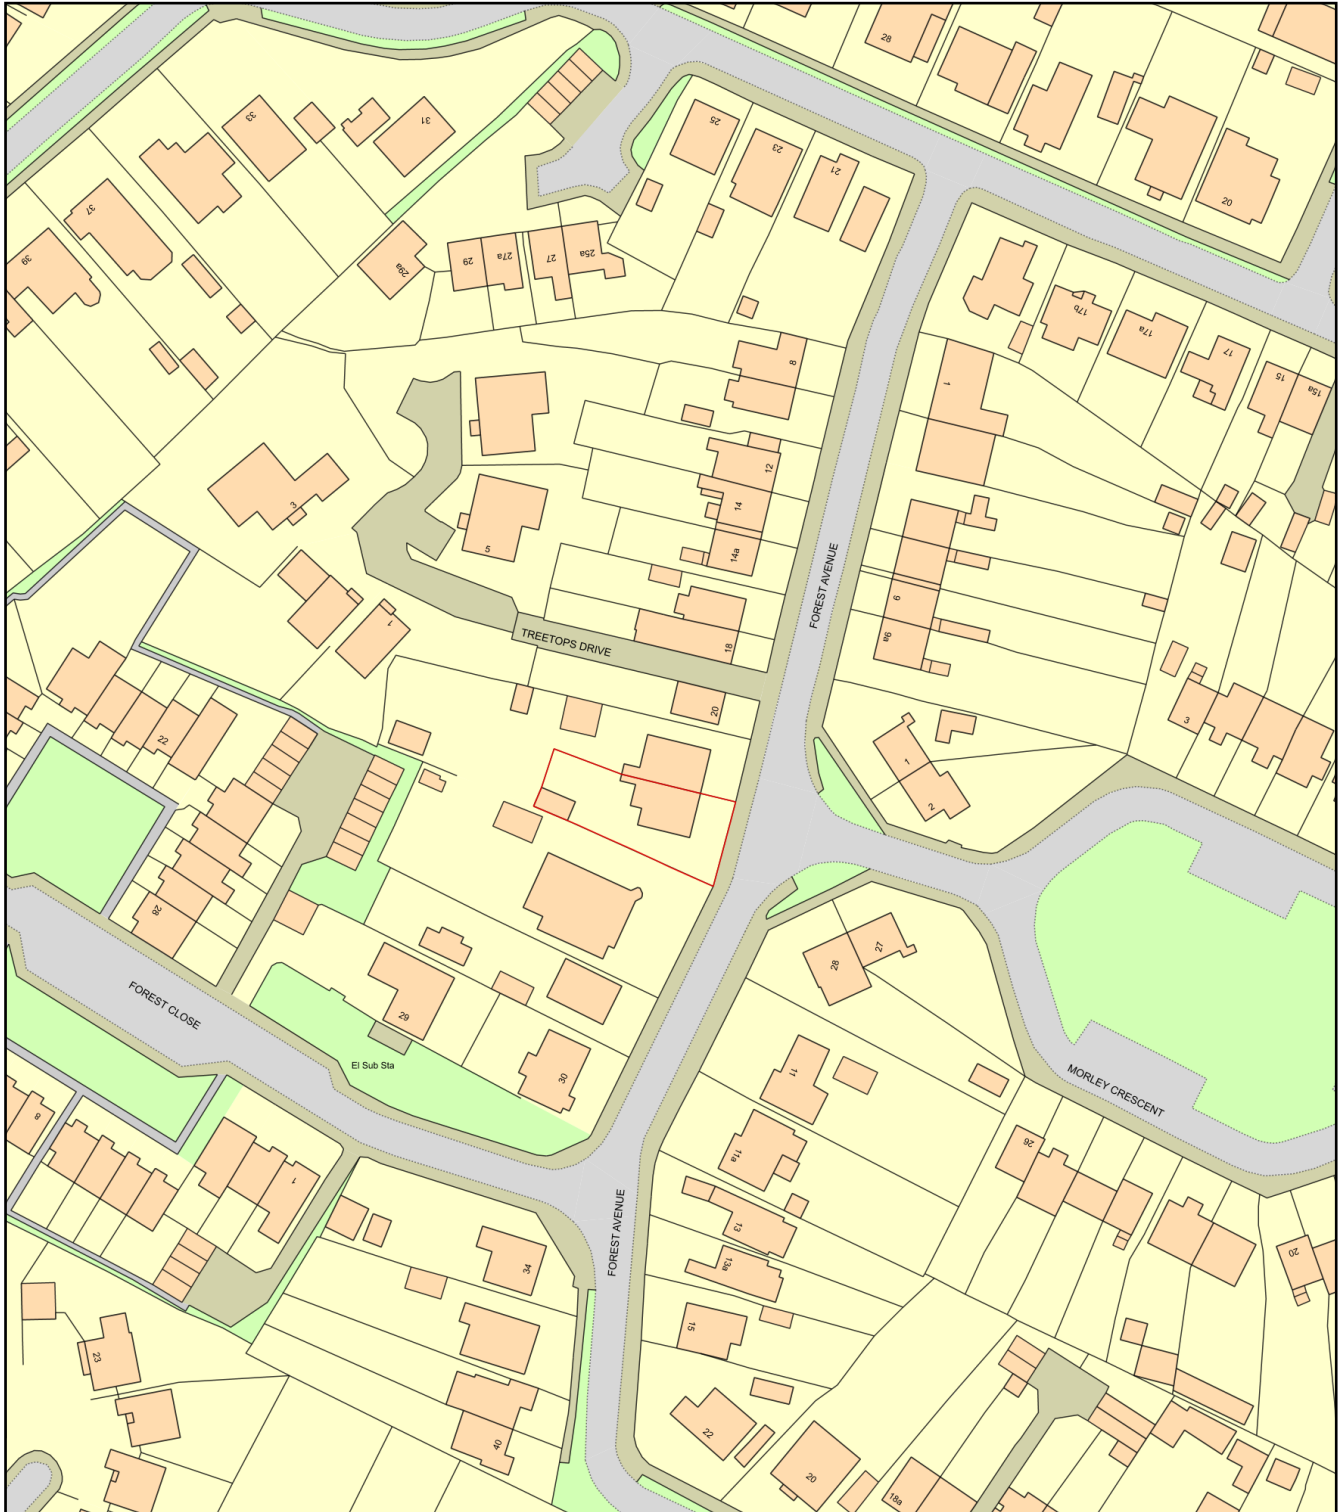

0 50
Metres

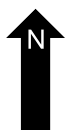

Plan Produced for: Mr D Meadows

Date Produced: 22 Feb 2019

Plan Number/Project ID: TQRQM19053162356617

Scale: 1:1250 @ A4