

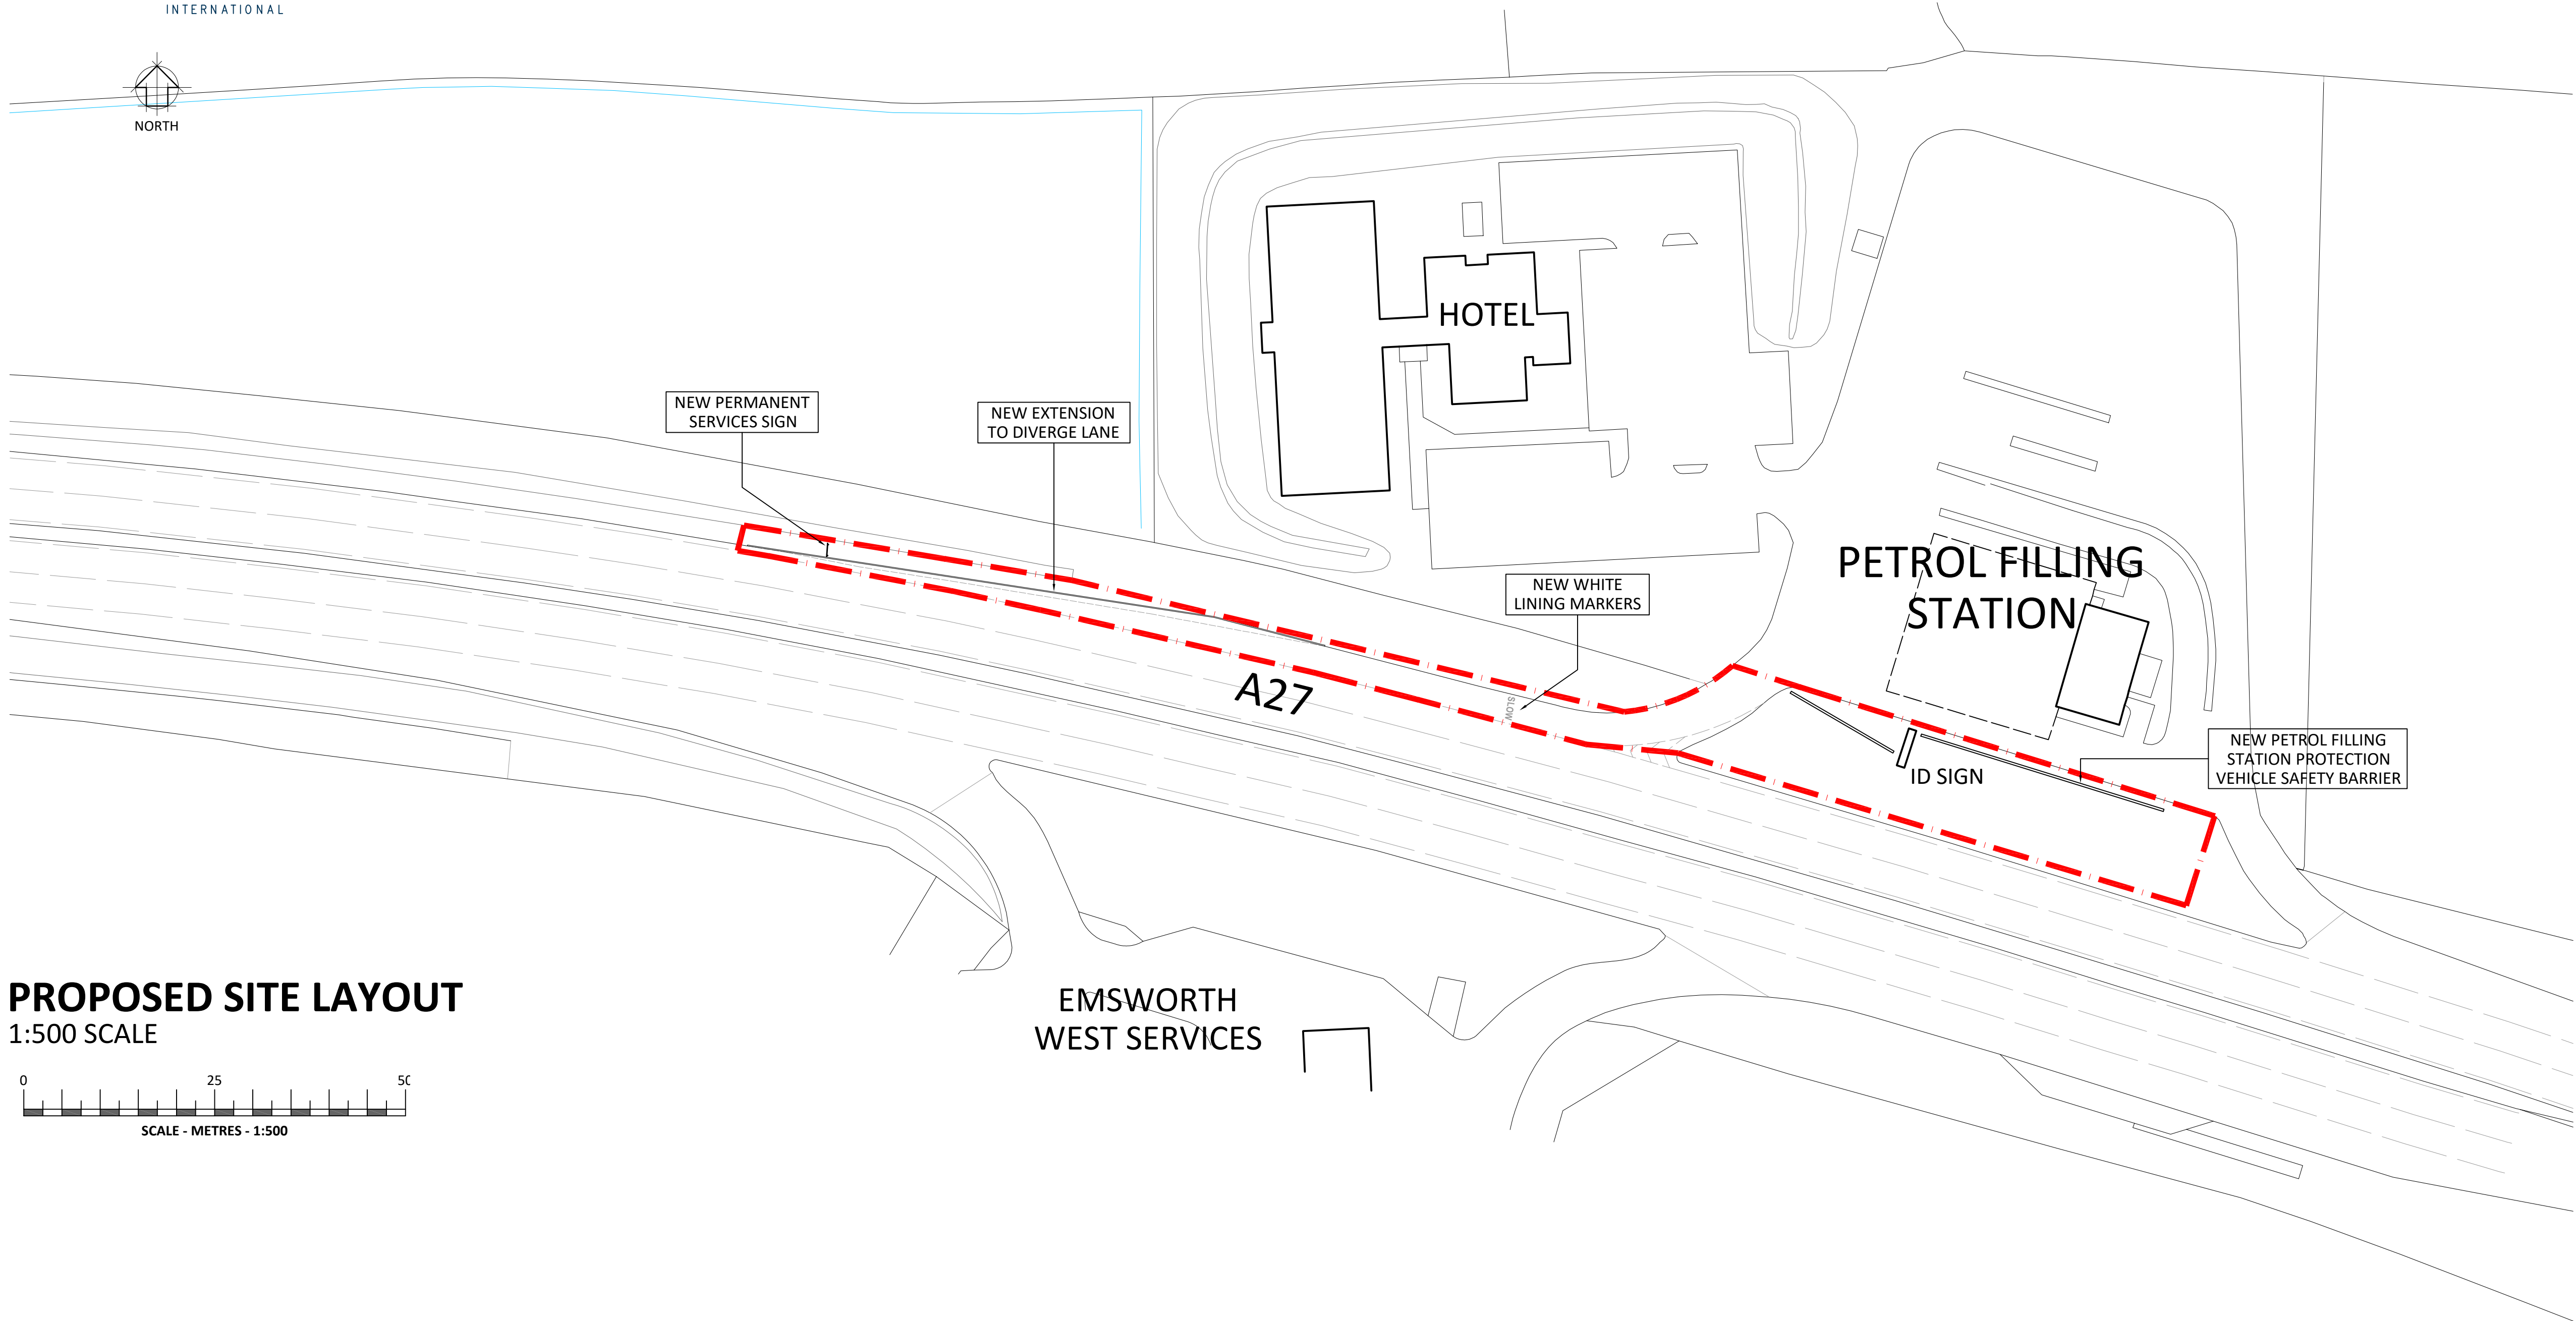



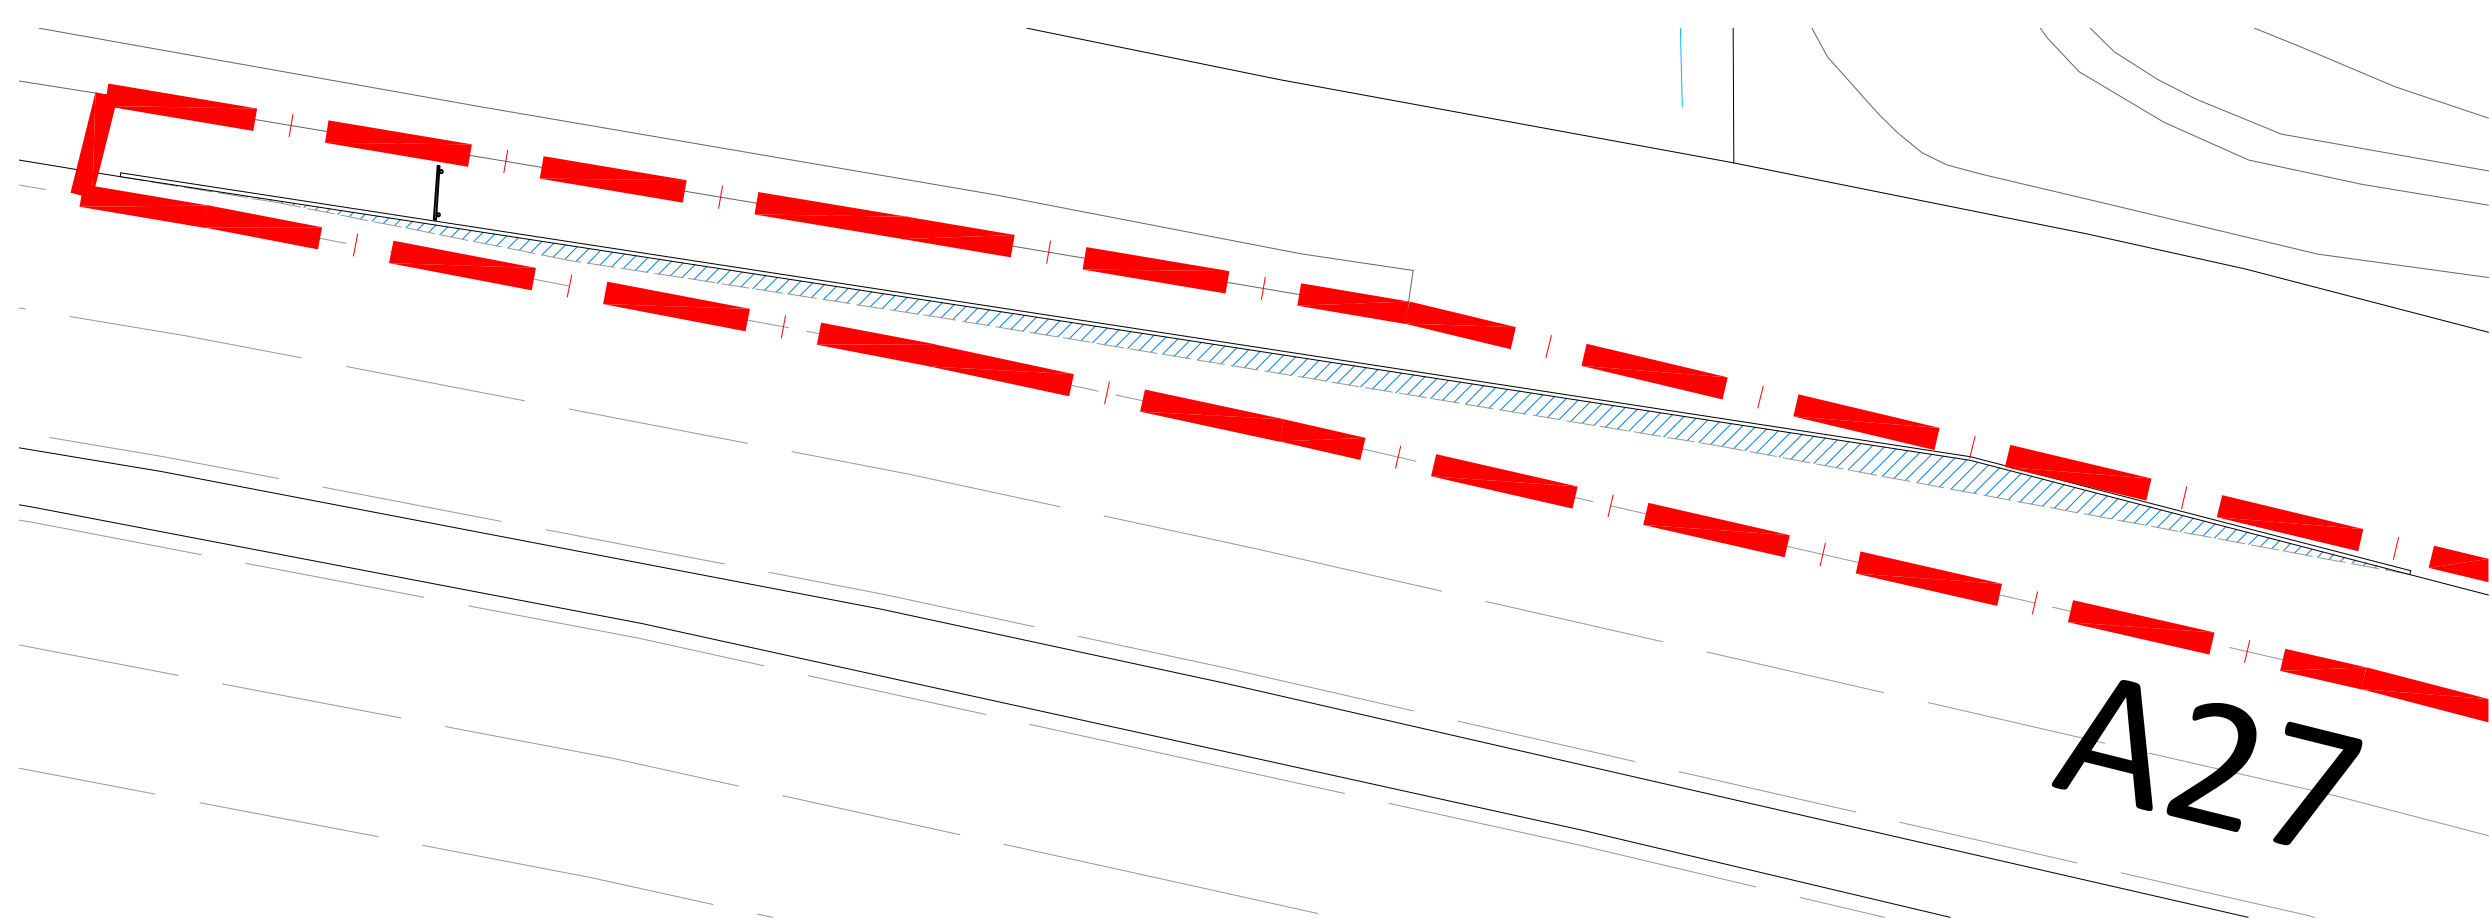


PROPOSED SITE LAYOUT
1:500 SCALE

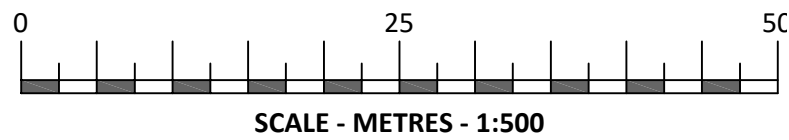

PROPOSED DIVERGE LANE EXTENSION
1:250 SCALE

A1
ORIGINAL
PLOT SIZE

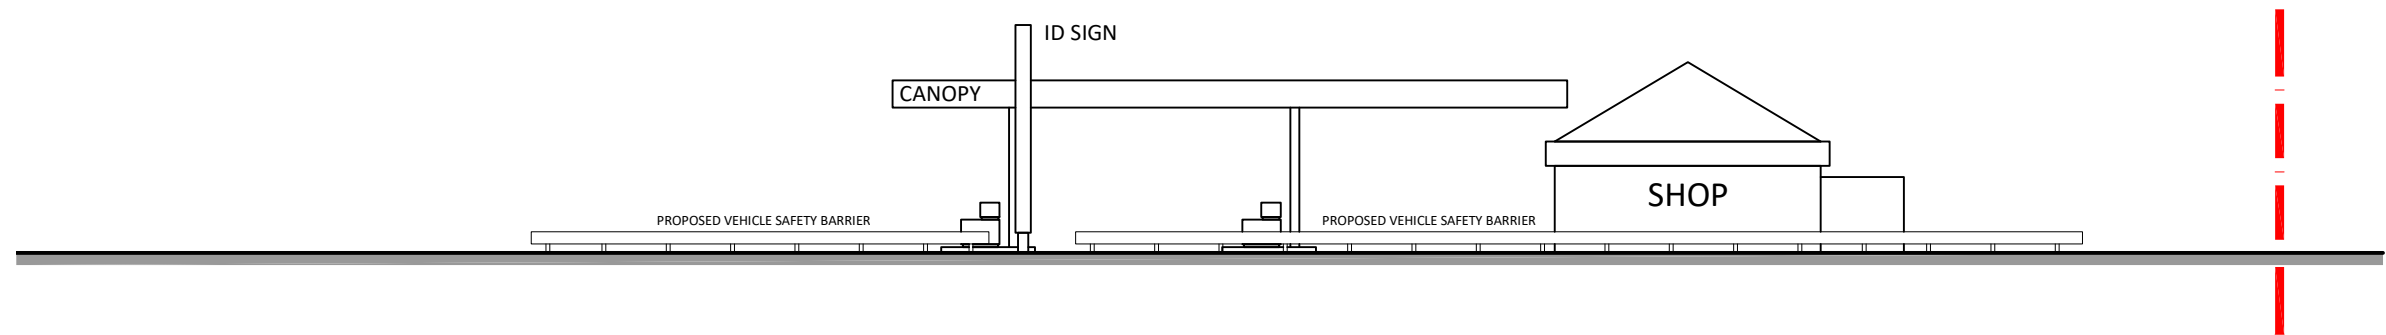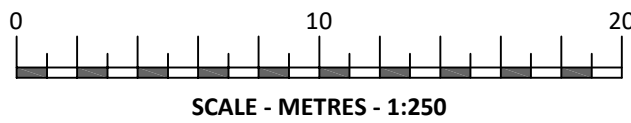

PROPOSED ROADSIDE ELEVATION
1:250 SCALE

GENERAL NOTES

This drawing has been prepared for planning purposes only.

Do not scale off this drawing.

New petrol filling station protection vehicular safety barrier

New corrugated metal vehicular safety barrier. Location denoted on plan.

New extension to diverge lane

New 15m extension to diverge lane to comprise. Subject to detailed design.

New white lining markers


'SLOW' white lining road marking text to be applied to carriageway surface.

New permanent services sign

Signon plan is shown for indicative purposes only and is for agreement with highway authority.

VEHICULAR SAFETY BARRIER DETAIL

1:10 SCALE

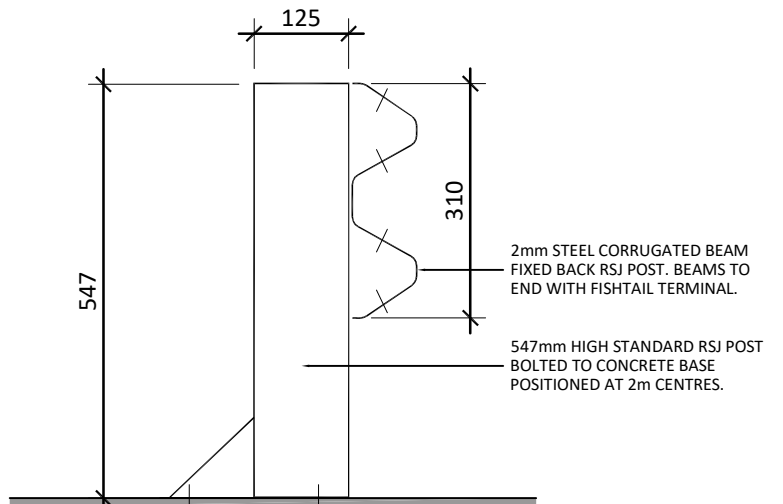

PLANNING DRAWING

JENNINGS DESIGN LIMITED

York House, Valley Court Canal Road,
Bradford West Yorkshire BD1 4SP

TEL. No 01274 395422

FAX. No 01274 395427

E-mail office@jen305.com

REV	DATE	BY

PROJECT : SHELL EMSWORTH
A27, EASTBOUND
EMSWORTH, PO10 7RB

TITLE : PROPOSED SITE LAYOUT / ELEVATIONS



SHELL UK LIMITED
SHELL CENTRE
LONDON
SE1 7NA
UNITED KINGDOM

DRAWN BY :	SF	SCALE :	1:500 @ A1
DATE :	October 2018	PLOT DATE :	October 2018
CAD FILE :	E:\Archive\Drawings\Emsworth-Planning Drawing Package-2018		

DWG No :		PL - 02	2018	-
----------	--	---------	------	---