




PROPOSED PLANS

rev:	date:	note:
------	-------	-------

This drawing reproduced from original plans by Martin Moyse (August 2003) with his approval

Proposed change of second floor storage space to office accommodation

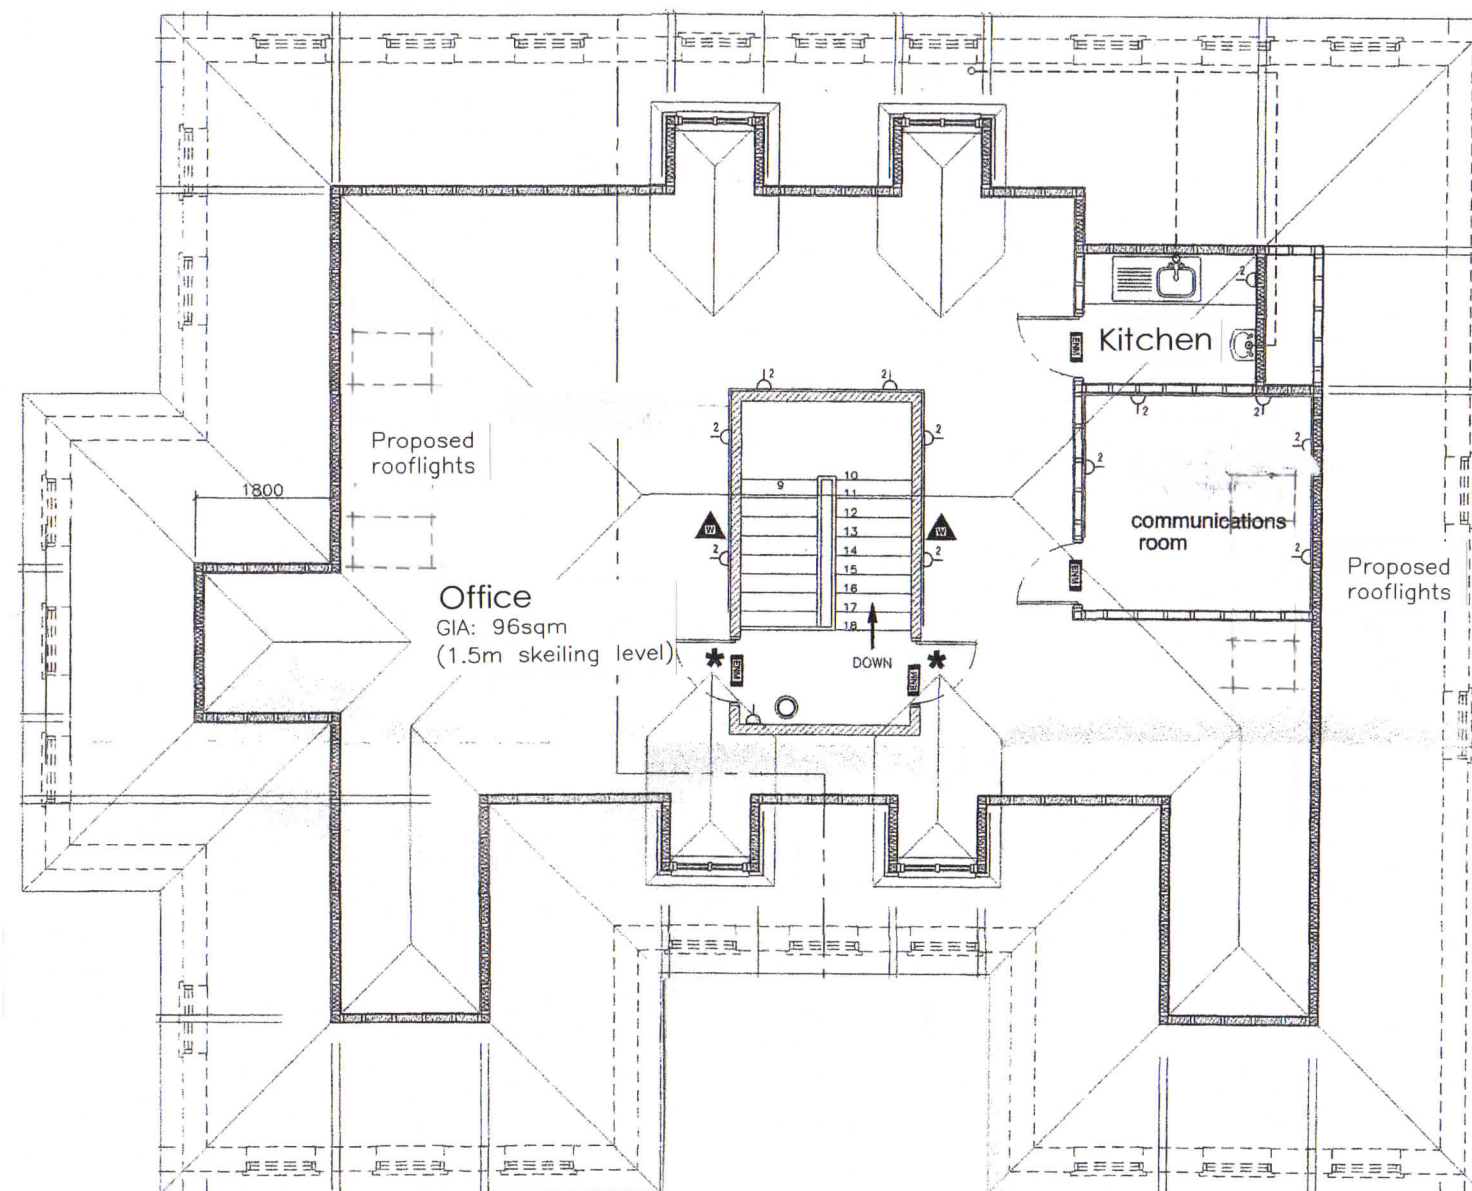

Second Floor Plan 1:100

24 Park Road South α Havant α Rothmans α 1832-05