




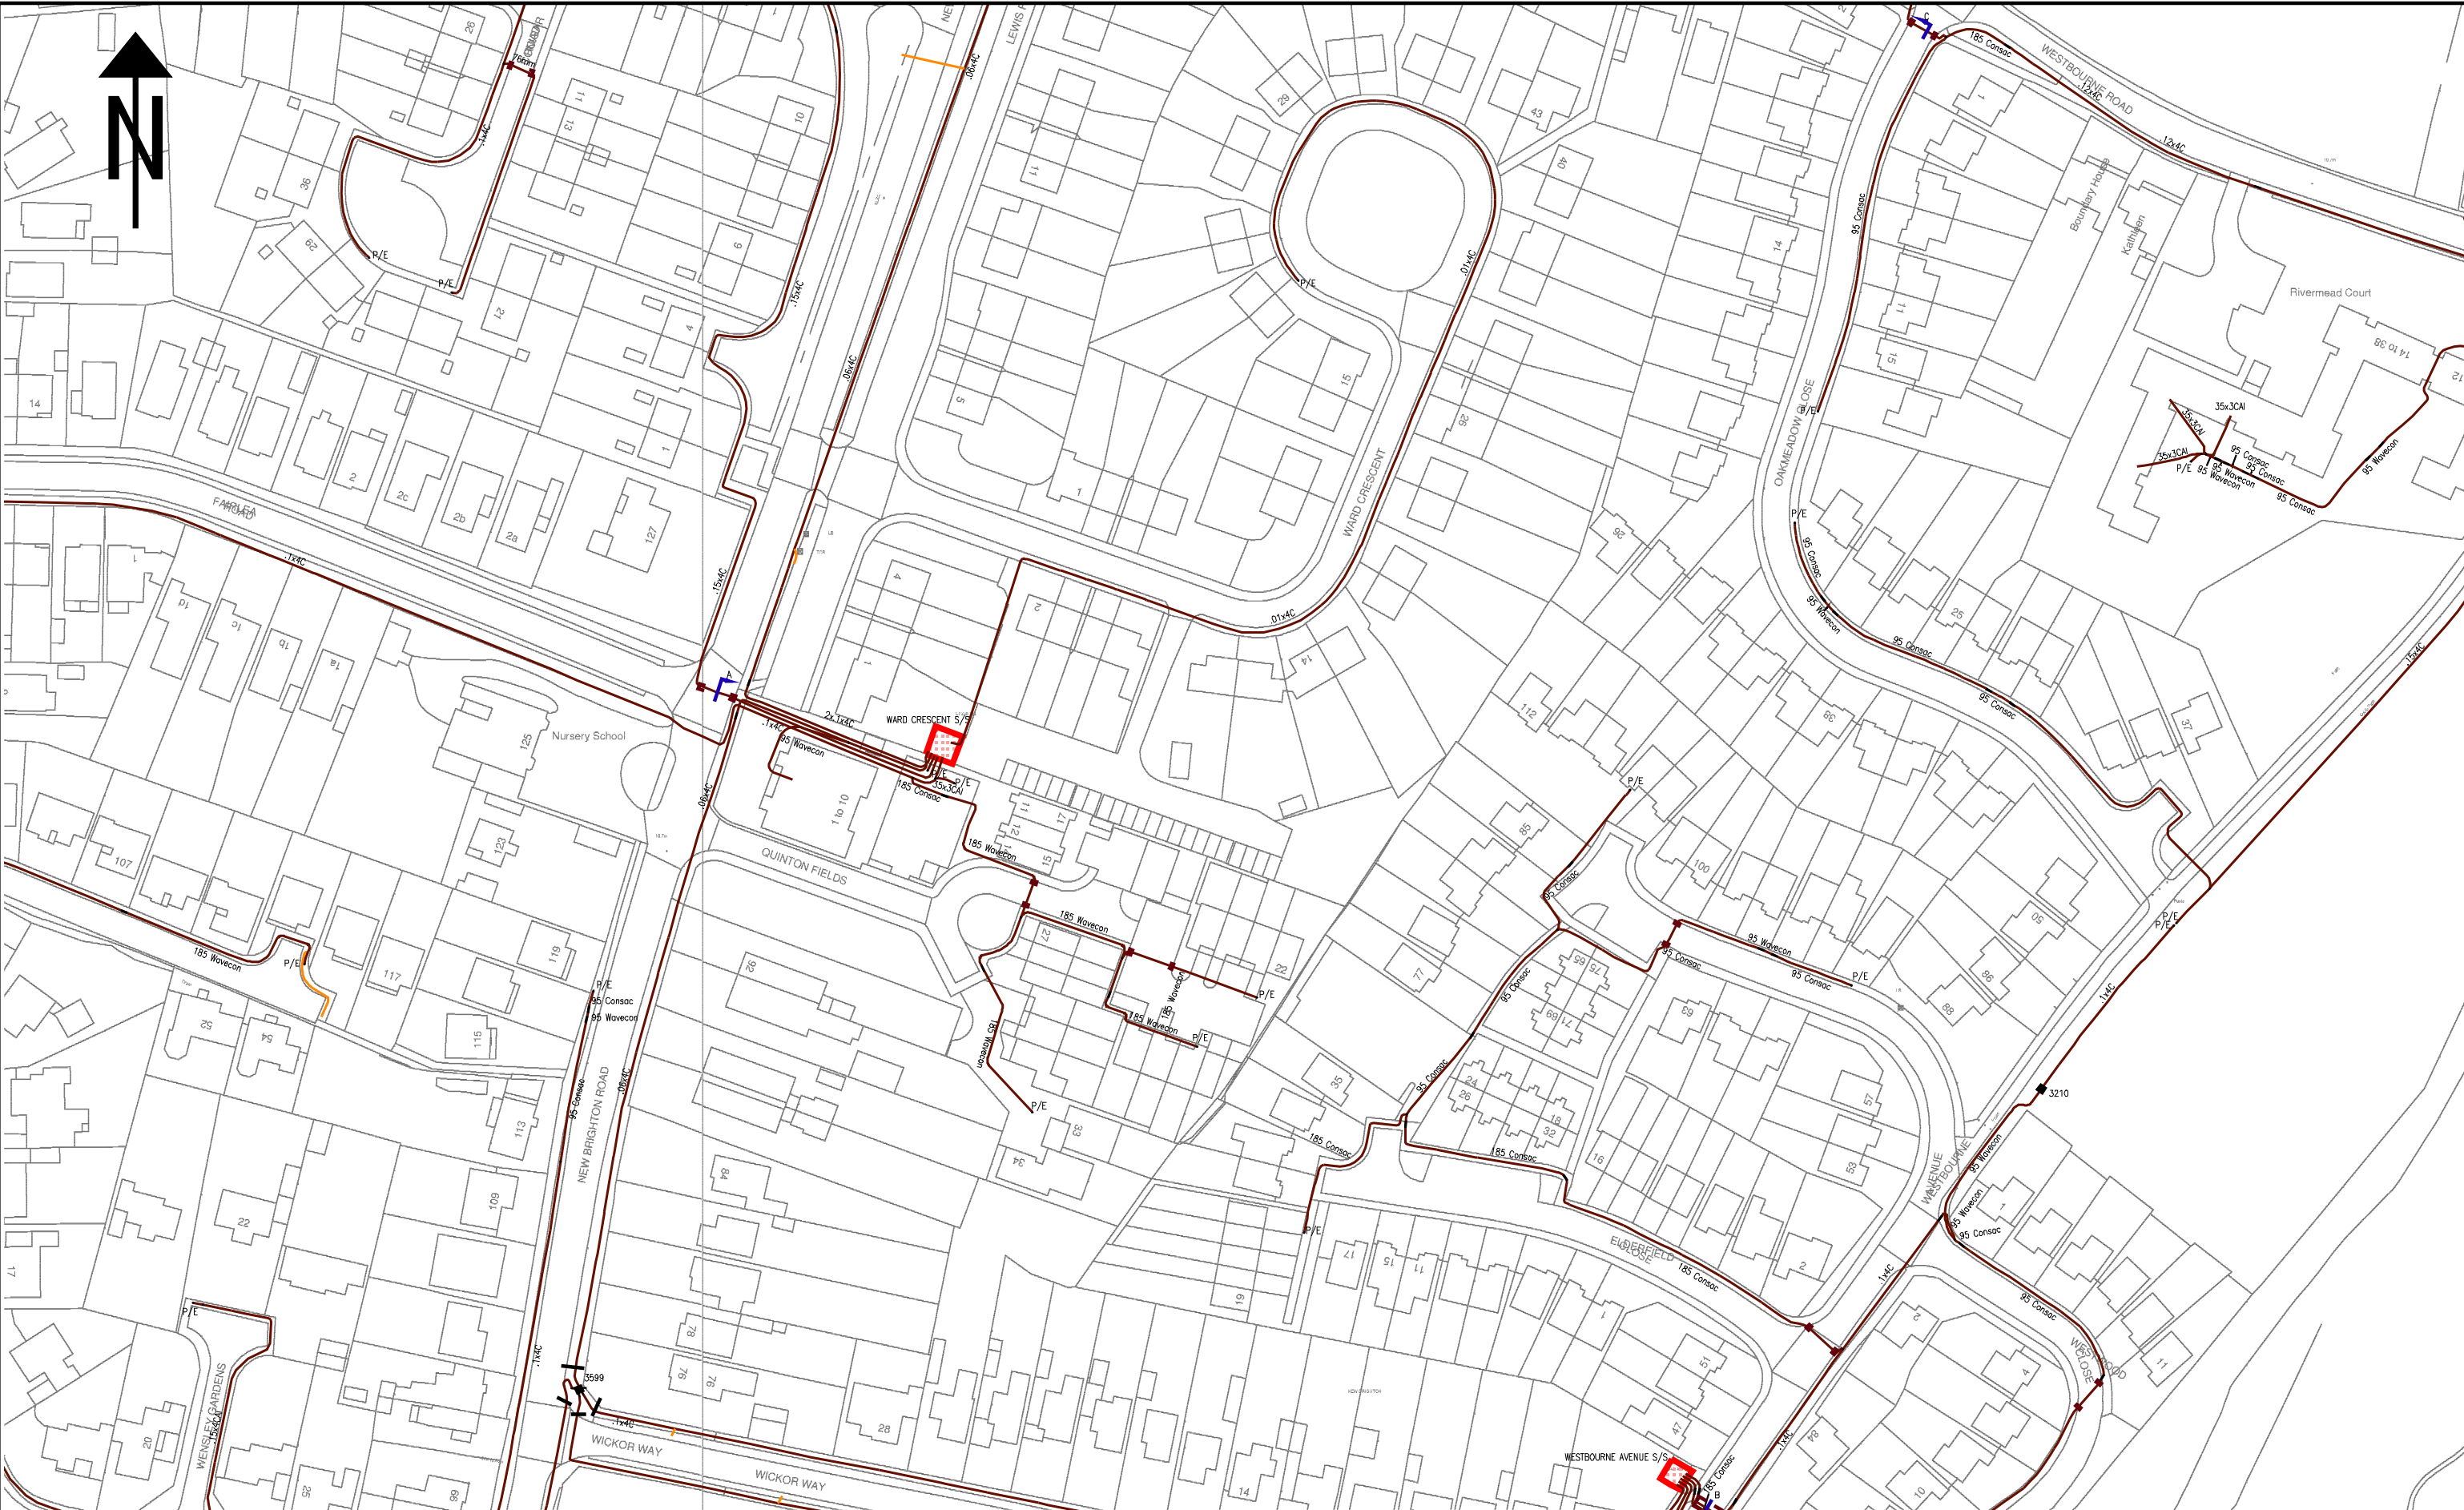


NORMAL DEPTH TO THE TOP OF THE CABLE WHEN LAID					WARNING		BASED UPON THE ORDNANCE SURVEY MAP WITH THE SANCTION OF THE CONTROLLER OF H.M. STATIONERY OFFICE. CROWN COPYRIGHT RESERVED.		 Scottish & Southern Electricity Networks			
FOOTPATH 0.40m 0.45m 0.60m 0.75m					There may have been subsequent alterations to the surface levels. Trial holes must be taken to determine positions and depth of cables. HS (G) 47 Booklet from the Health and Safety Executive – Avoiding Danger from Buried Cables – should be consulted before commencing excavation work. (available from the HSE)		This copy has been made by or with the authority of Southern Electric Power Distribution plc. pursuant to section 47 of the Copyright, Designs and Patents Act 1988 ('the Act'). Unless the Act provides a relevant exception to copyright, the copy must not be copied without the prior permission of the copyright owner. Template: SIKS NRSWA COL A3 plot		L.V. MAINS RECORD		Grid Ref: SU75110715	
ROAD CROSSING 0.60m 0.60m 0.75m 0.90m									PORTSMOUTH 023-9262-4200		Scale: 1:1250	
l.v./services – up to 1000V.									Southern Electric Power Distribution plc. Registered in England No. 04094290 Registered Office: No. 1 Forbury Place, 43 Forbury Road, Reading, RG1 3JH		UNCONTROLLED COPY	
h.v. – over 1000V. to 11,000V.												
e.h.v. – 22,000V. to 132,000V.					WHEN WORKING IN THE VICINITY OF OVERHEAD LINES THE HEALTH AND SAFETY GUIDANCE NOTE G56 SHOULD BE CONSULTED. (AVAILABLE FROM THE HSE)		Subject to Revision Master held at					

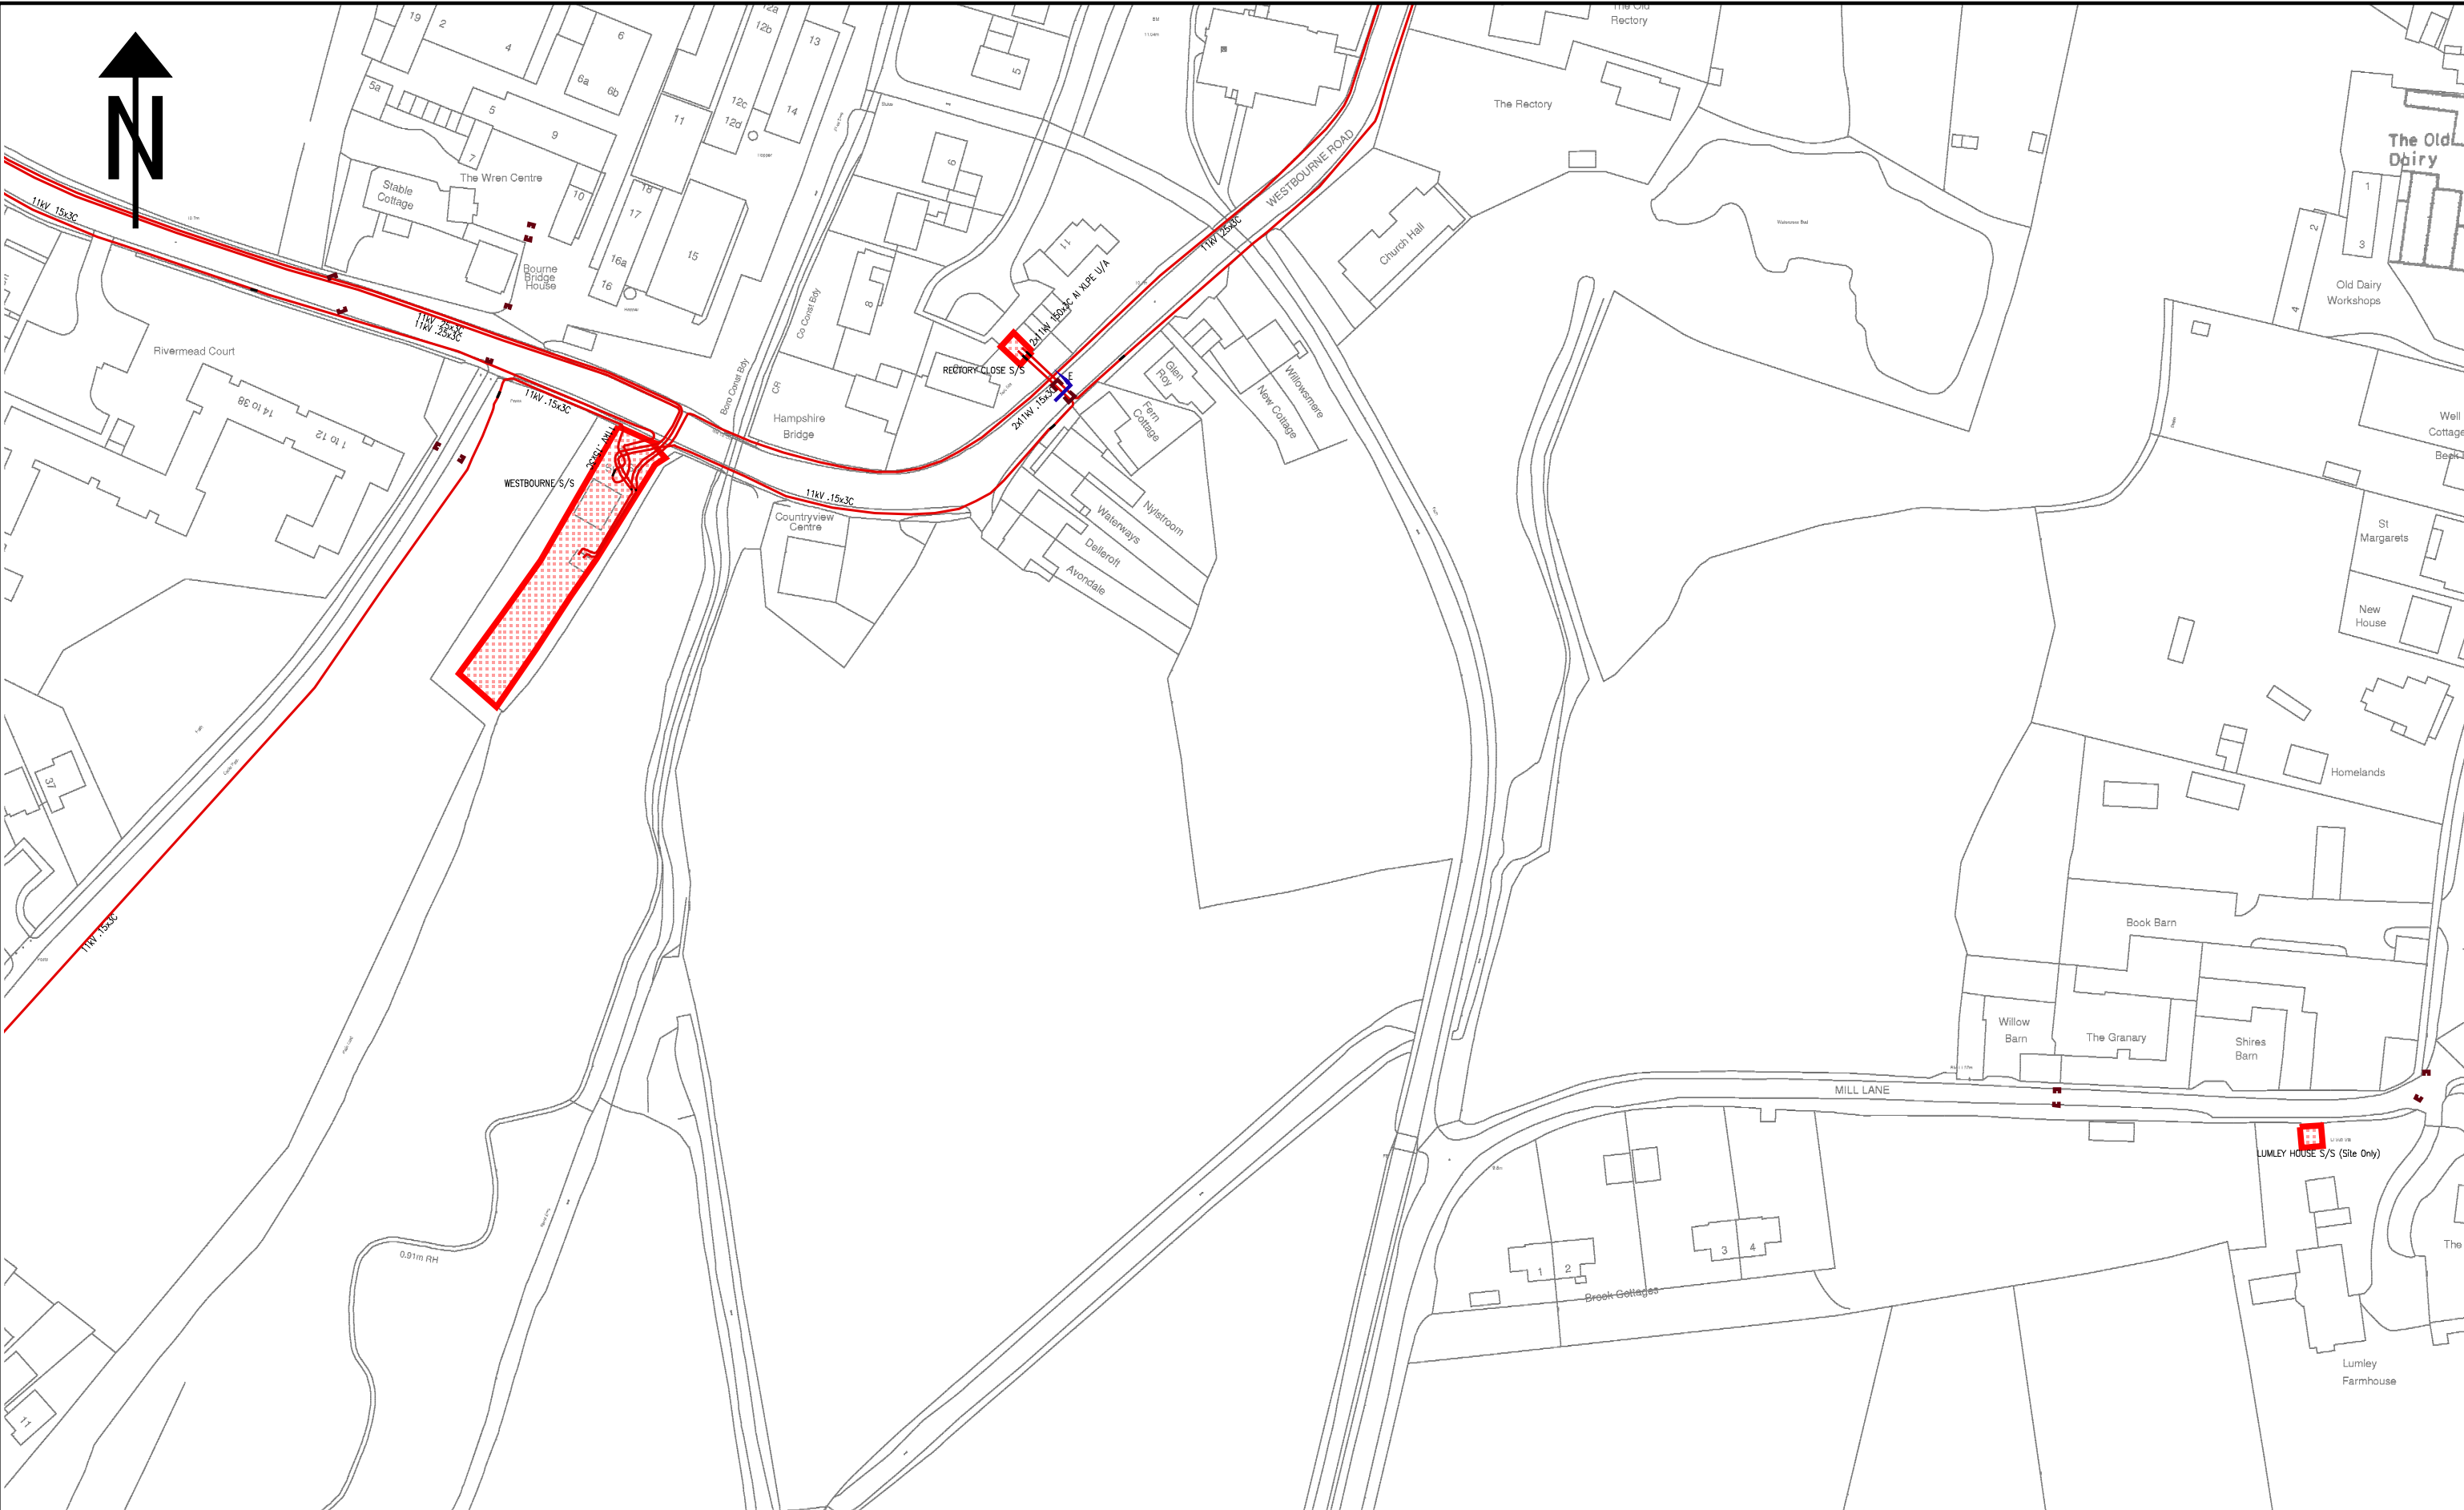


NORMAL DEPTH TO THE TOP OF THE CABLE WHEN LAID					WARNING There may have been subsequent alterations to the surface levels. Trial holes must be taken to determine positions and depth of cables. HS (G) 47 Booklet from the Health and Safety Executive – Avoiding Danger from Buried Cables – should be consulted before commencing excavation work. (available from the HSE) WHEN WORKING IN THE VICINITY OF OVERHEAD LINES THE HEALTH AND SAFETY GUIDANCE NOTE GS6 SHOULD BE CONSULTED. (AVAILABLE FROM THE HSE)	BASED UPON THE ORDNANCE SURVEY MAP WITH THE SANCTION OF THE CONTROLLER OF H.M. STATIONERY OFFICE. CROWN COPYRIGHT RESERVED.						
services	l.v.	h.v.	e.h.v.			H.V. MAINS RECORD				Grid Ref: SU75550716		
FOOTPATH	0.40m	0.45m	0.60m	0.75m		PORTSMOUTH 023-9262-4200				Scale: 1:1250		
ROAD CROSSING	0.60m	0.60m	0.75m	0.90m		UNCONTROLLED COPY				Date: 30/11/2017		
l.v./services	– up to 1000V.					Subject to Revision Master held at						
h.v.	– over 1000V. to 11,000V.											
e.h.v.	– 22,000V. to 132,000V.											

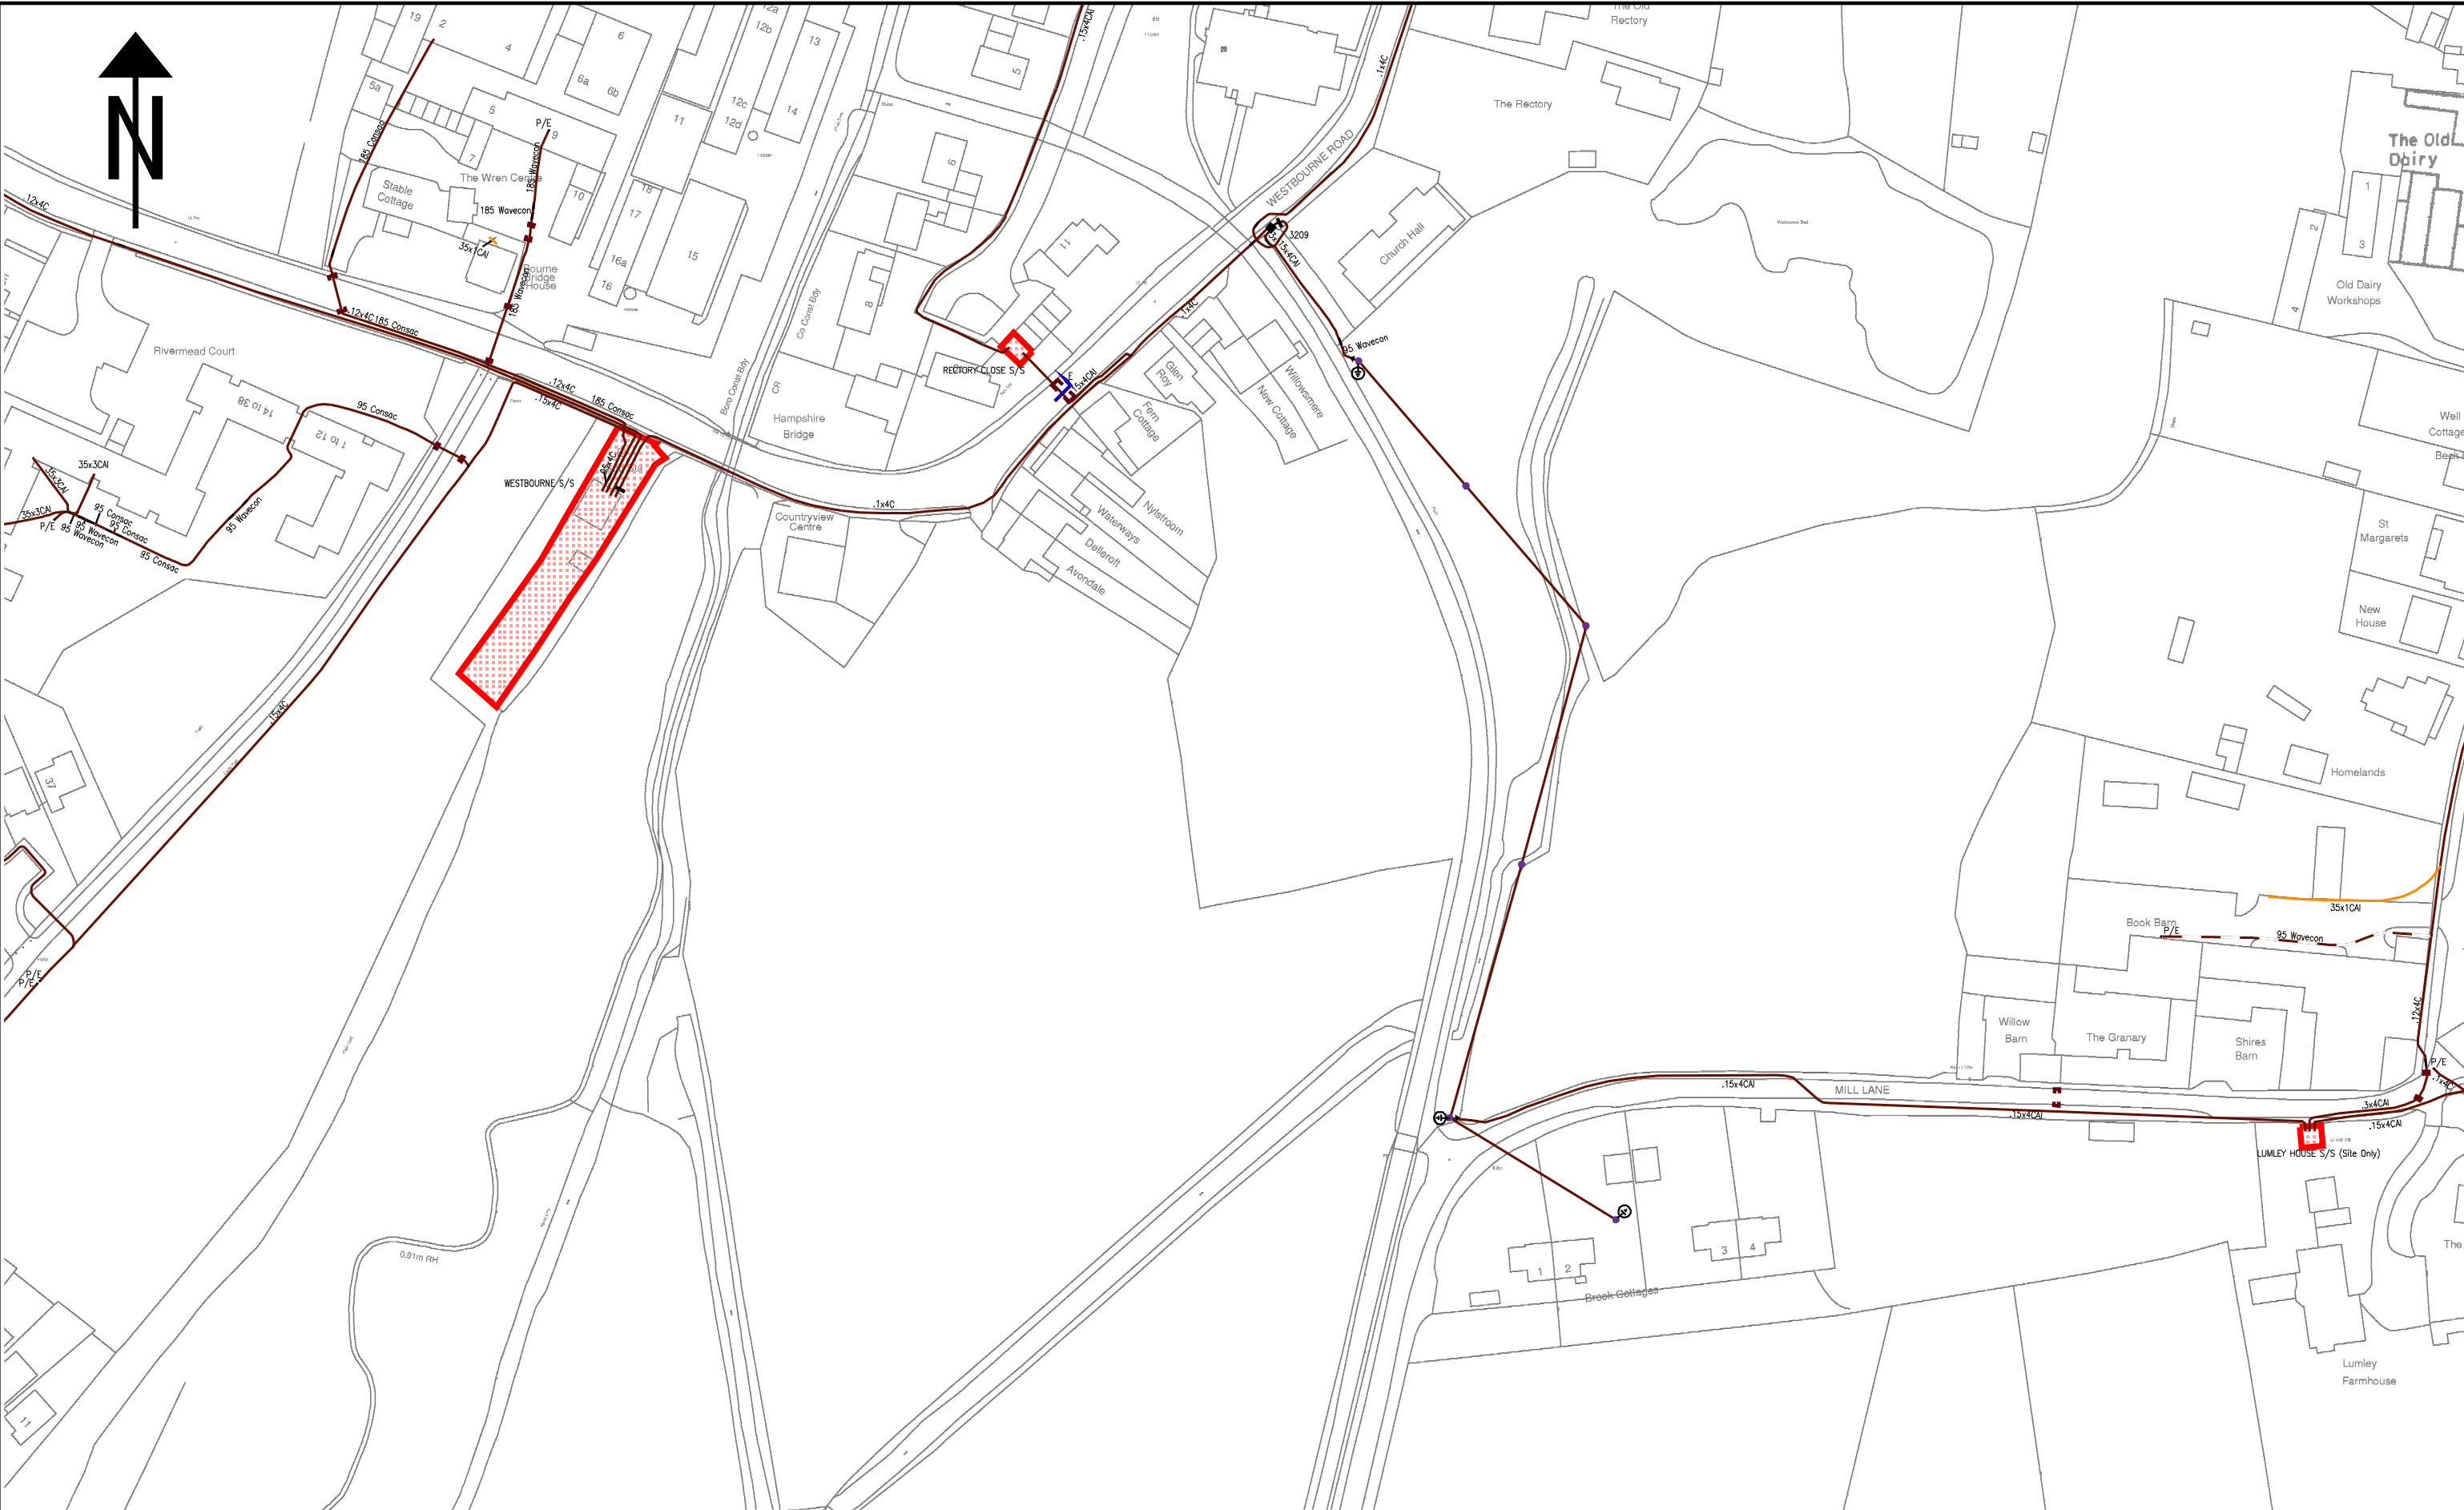


NORMAL DEPTH TO THE TOP OF THE CABLE WHEN LAID					WARNING There may have been subsequent alterations to the surface levels. Trial holes must be taken to determine positions and depth of cables. HS (G) 47 Booklet from the Health and Safety Executive – Avoiding Danger from Buried Cables – should be consulted before commencing excavation work. (available from the HSE) WHEN WORKING IN THE VICINITY OF OVERHEAD LINES THE HEALTH AND SAFETY GUIDANCE NOTE GS6 SHOULD BE CONSULTED. (AVAILABLE FROM THE HSE)	BASED UPON THE ORDNANCE SURVEY MAP WITH THE SANCTION OF THE CONTROLLER OF H.M. STATIONERY OFFICE. CROWN COPYRIGHT RESERVED.			
services	l.v.	h.v.	e.h.v.			L.V. MAINS RECORD		Grid Ref: SU75550716	
FOOTPATH	0.40m	0.45m	0.60m	0.75m		PORTSMOUTH 023-9262-4200		Scale: 1:1250	
ROAD CROSSING	0.60m	0.60m	0.75m	0.90m				Date: 30/11/2017	
l.v./services	– up to 1000V.				UNCONTROLLED COPY Subject to Revision Master held at				
h.v.	– over 1000V. to 11,000V.								
e.h.v.	– 22,000V. to 132,000V.								

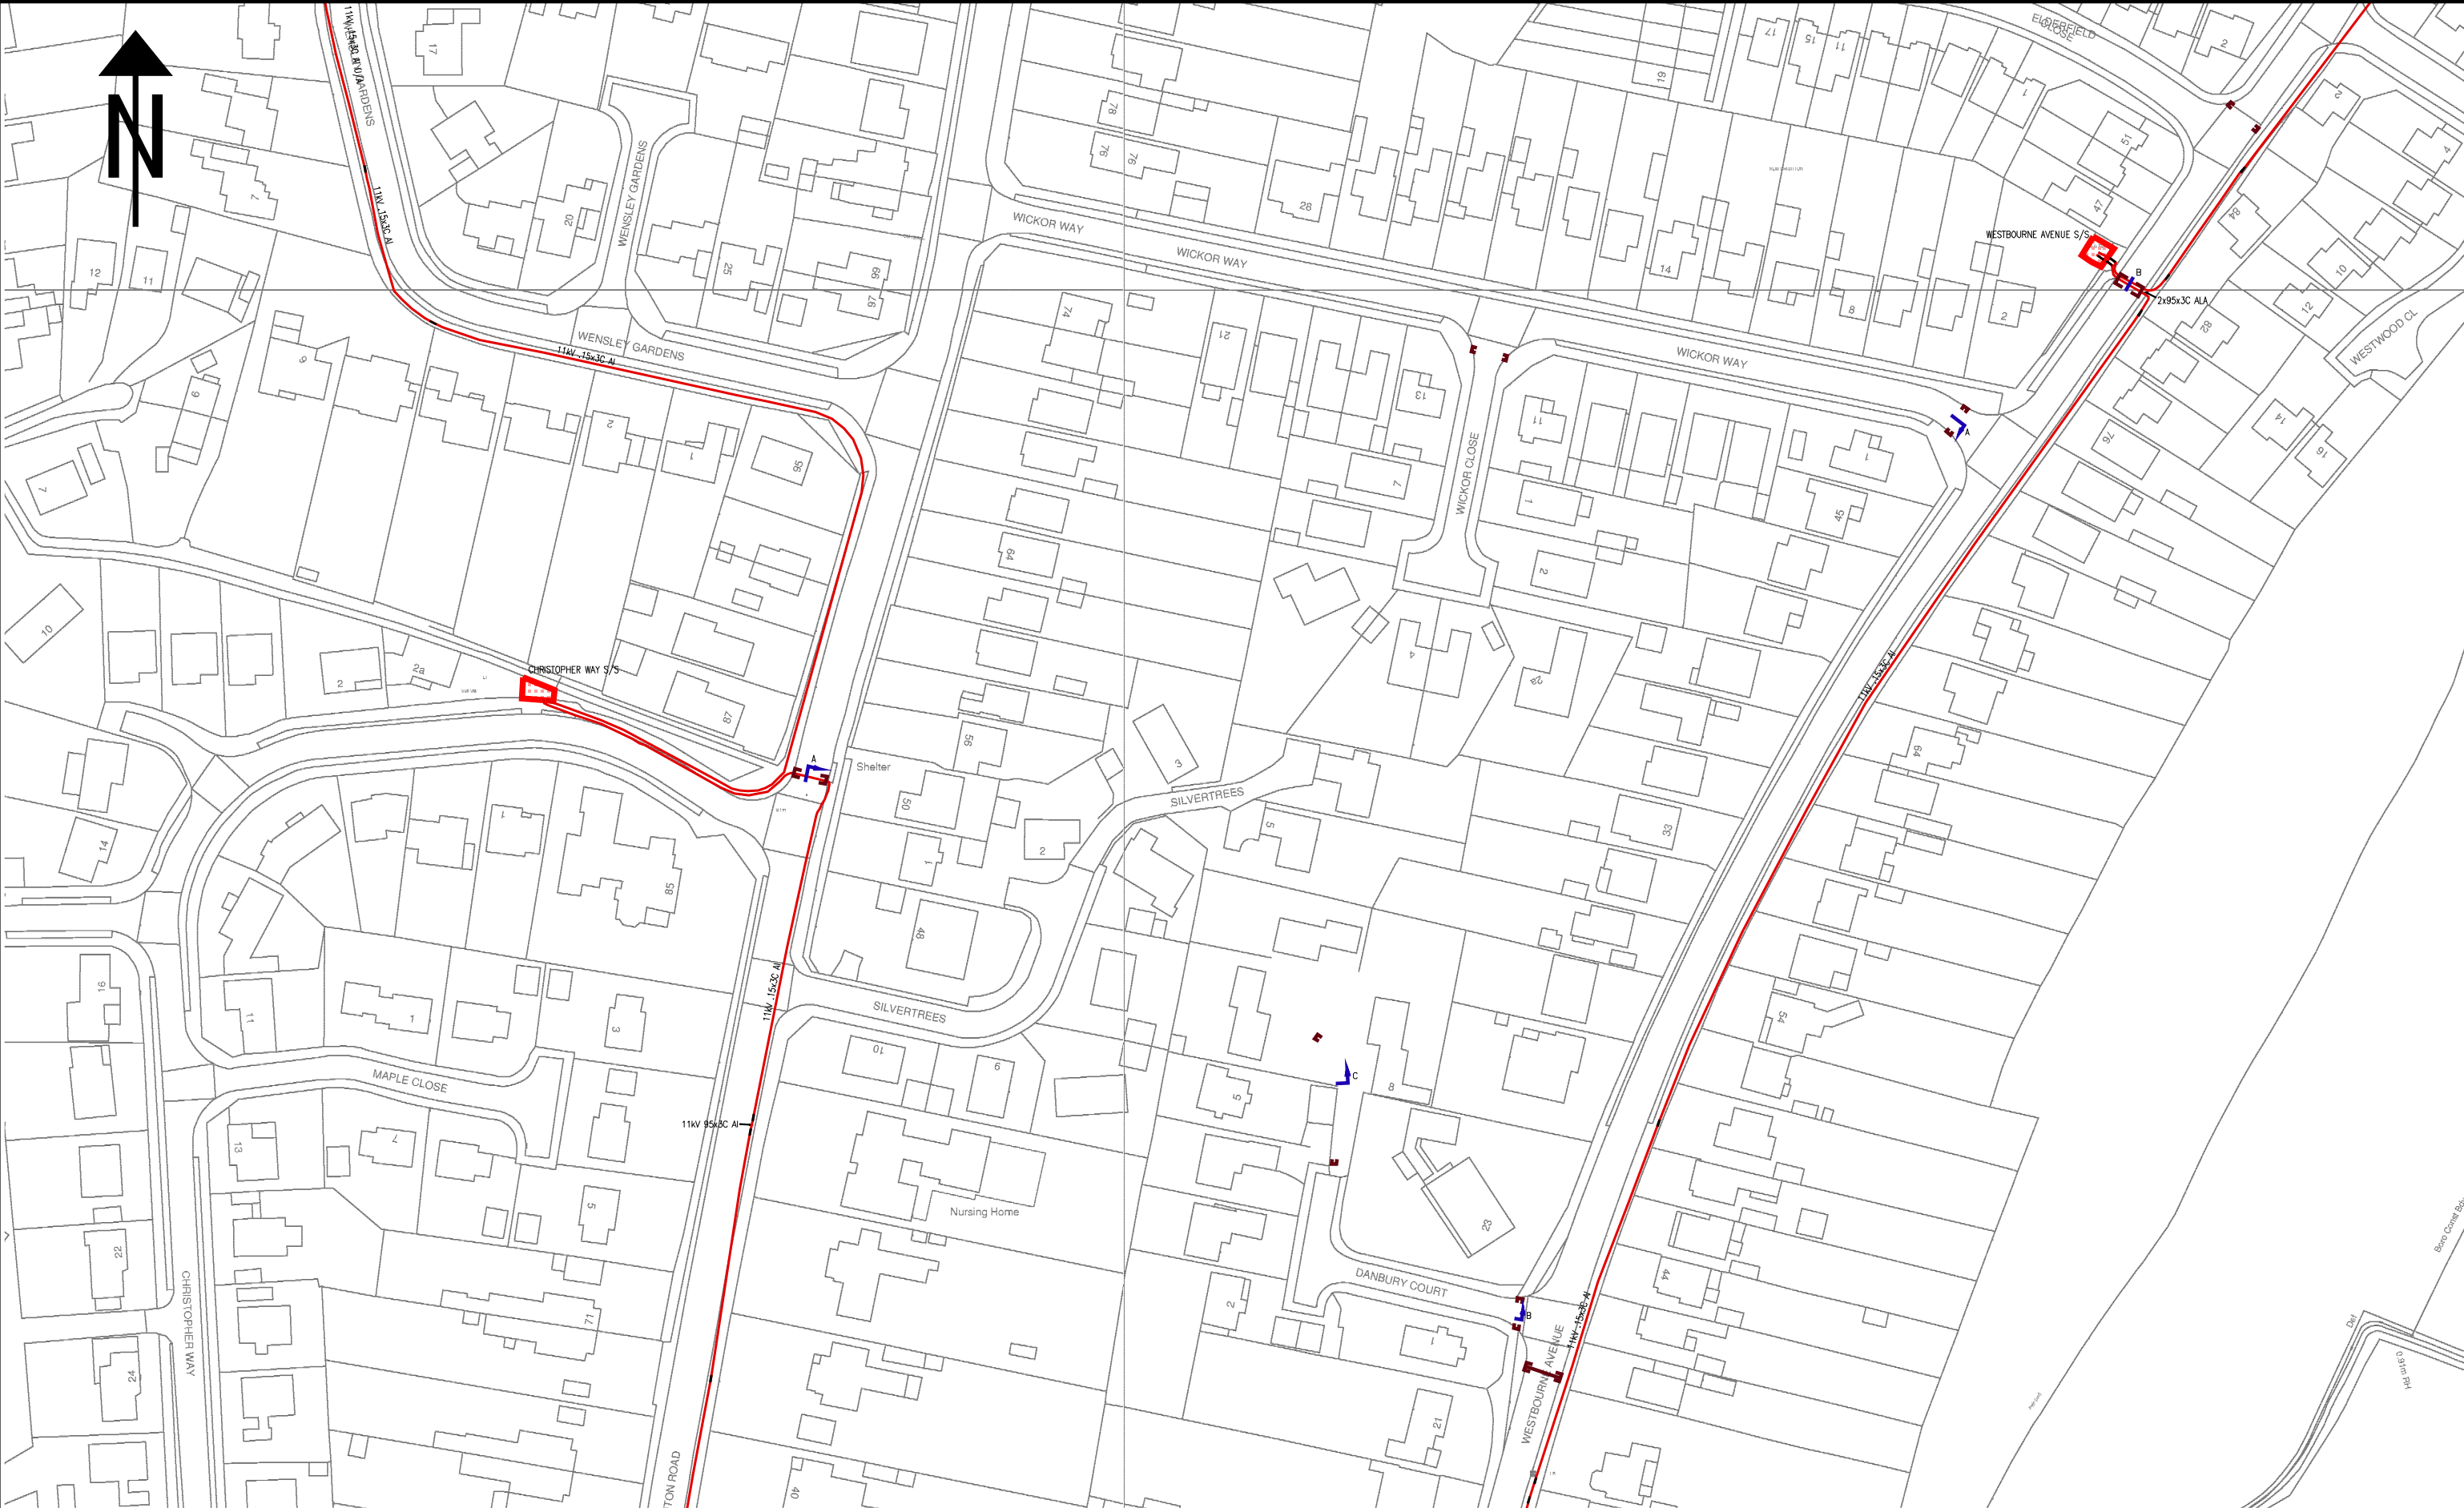

 NORMAL DEPTH TO THE TOP OF THE CABLE WHEN LAID					WARNING There may have been subsequent alterations to the surface levels. Trial holes must be taken to determine positions and depth of cables. HS (G) 47 Booklet from the Health and Safety Executive – Avoiding Danger from Buried Cables – should be consulted before commencing excavation work. (available from the HSE) WHEN WORKING IN THE VICINITY OF OVERHEAD LINES THE HEALTH AND SAFETY GUIDANCE NOTE G56 SHOULD BE CONSULTED. (AVAILABLE FROM THE HSE)		BASED UPON THE ORDNANCE SURVEY MAP WITH THE SANCTION OF THE CONTROLLER OF H.M. STATIONERY OFFICE. CROWN COPYRIGHT RESERVED.					
							This copy has been made by or with the authority of Southern Electric Power Distribution plc. pursuant to section 47 of the Copyright, Designs and Patents Act 1988 ('the Act'). Unless the Act provides a relevant exception to copyright, the copy must not be copied without the prior permission of the copyright owner. Template: S&S NRSWA COL A3 plot		H.V. MAINS RECORD			
FOOTPATH 0.40m 0.45m 0.60m 0.75m					Southern Electric Power Distribution plc. Registered in England No. 04094290 Registered Office: No. 1 Forbury Place, 43 Forbury Road, Reading, RG1 3JH		UNCONTROLLED COPY		PORTSMOUTH 023-9262-4200		Grid Ref: SU75020690	
ROAD CROSSING 0.60m 0.60m 0.75m 0.90m											Scale: 1:1250	
l.v./services – up to 1000V.							Subject to Revision Master held at				Date: 30/11/2017	
h.v. – over 1000V. to 11,000V.												
e.h.v. – 22,000V. to 132,000V.												

 

NORMAL DEPTH TO THE TOP OF THE CABLE WHEN LAID					WARNING There may have been subsequent alterations to the surface levels. Trial holes must be taken to determine positions and depth of cables. HS (G) 47 Booklet from the Health and Safety Executive – Avoiding Danger from Buried Cables – should be consulted before commencing excavation work. (available from the HSE) WHEN WORKING IN THE VICINITY OF OVERHEAD LINES THE HEALTH AND SAFETY GUIDANCE NOTE G56 SHOULD BE CONSULTED. (AVAILABLE FROM THE HSE)	BASED UPON THE ORDNANCE SURVEY MAP WITH THE SANCTION OF THE CONTROLLER OF H.M. STATIONERY OFFICE. CROWN COPYRIGHT RESERVED.						
						This copy has been made by or with the authority of Southern Electric Power Distribution plc. pursuant to section 47 of the Copyright, Designs and Patents Act 1988 ('the Act'). Unless the Act provides a relevant exception to copyright, the copy must not be copied without the prior permission of the copyright owner.					L.V. MAINS RECORD	
						Template: SIKS NRSWA COL A3 plot					Grid Ref: SU75020690	
						Southern Electric Power Distribution plc. Registered in England No. 04094290 Registered Office: No. 1 Forbury Place, 43 Forbury Road, Reading, RG1 3JH					PORTSMOUTH 023-9262-4200	
						UNCONTROLLED COPY					Scale: 1:1250	
services l.v. h.v. e.h.v.										Date: 30/11/2017		
FOOTPATH 0.40m 0.45m 0.60m 0.75m												
ROAD CROSSING 0.60m 0.60m 0.75m 0.90m												
l.v./services – up to 1000V.												
h.v. – over 1000V. to 11,000V.												
e.h.v. – 22,000V. to 132,000V.												

