




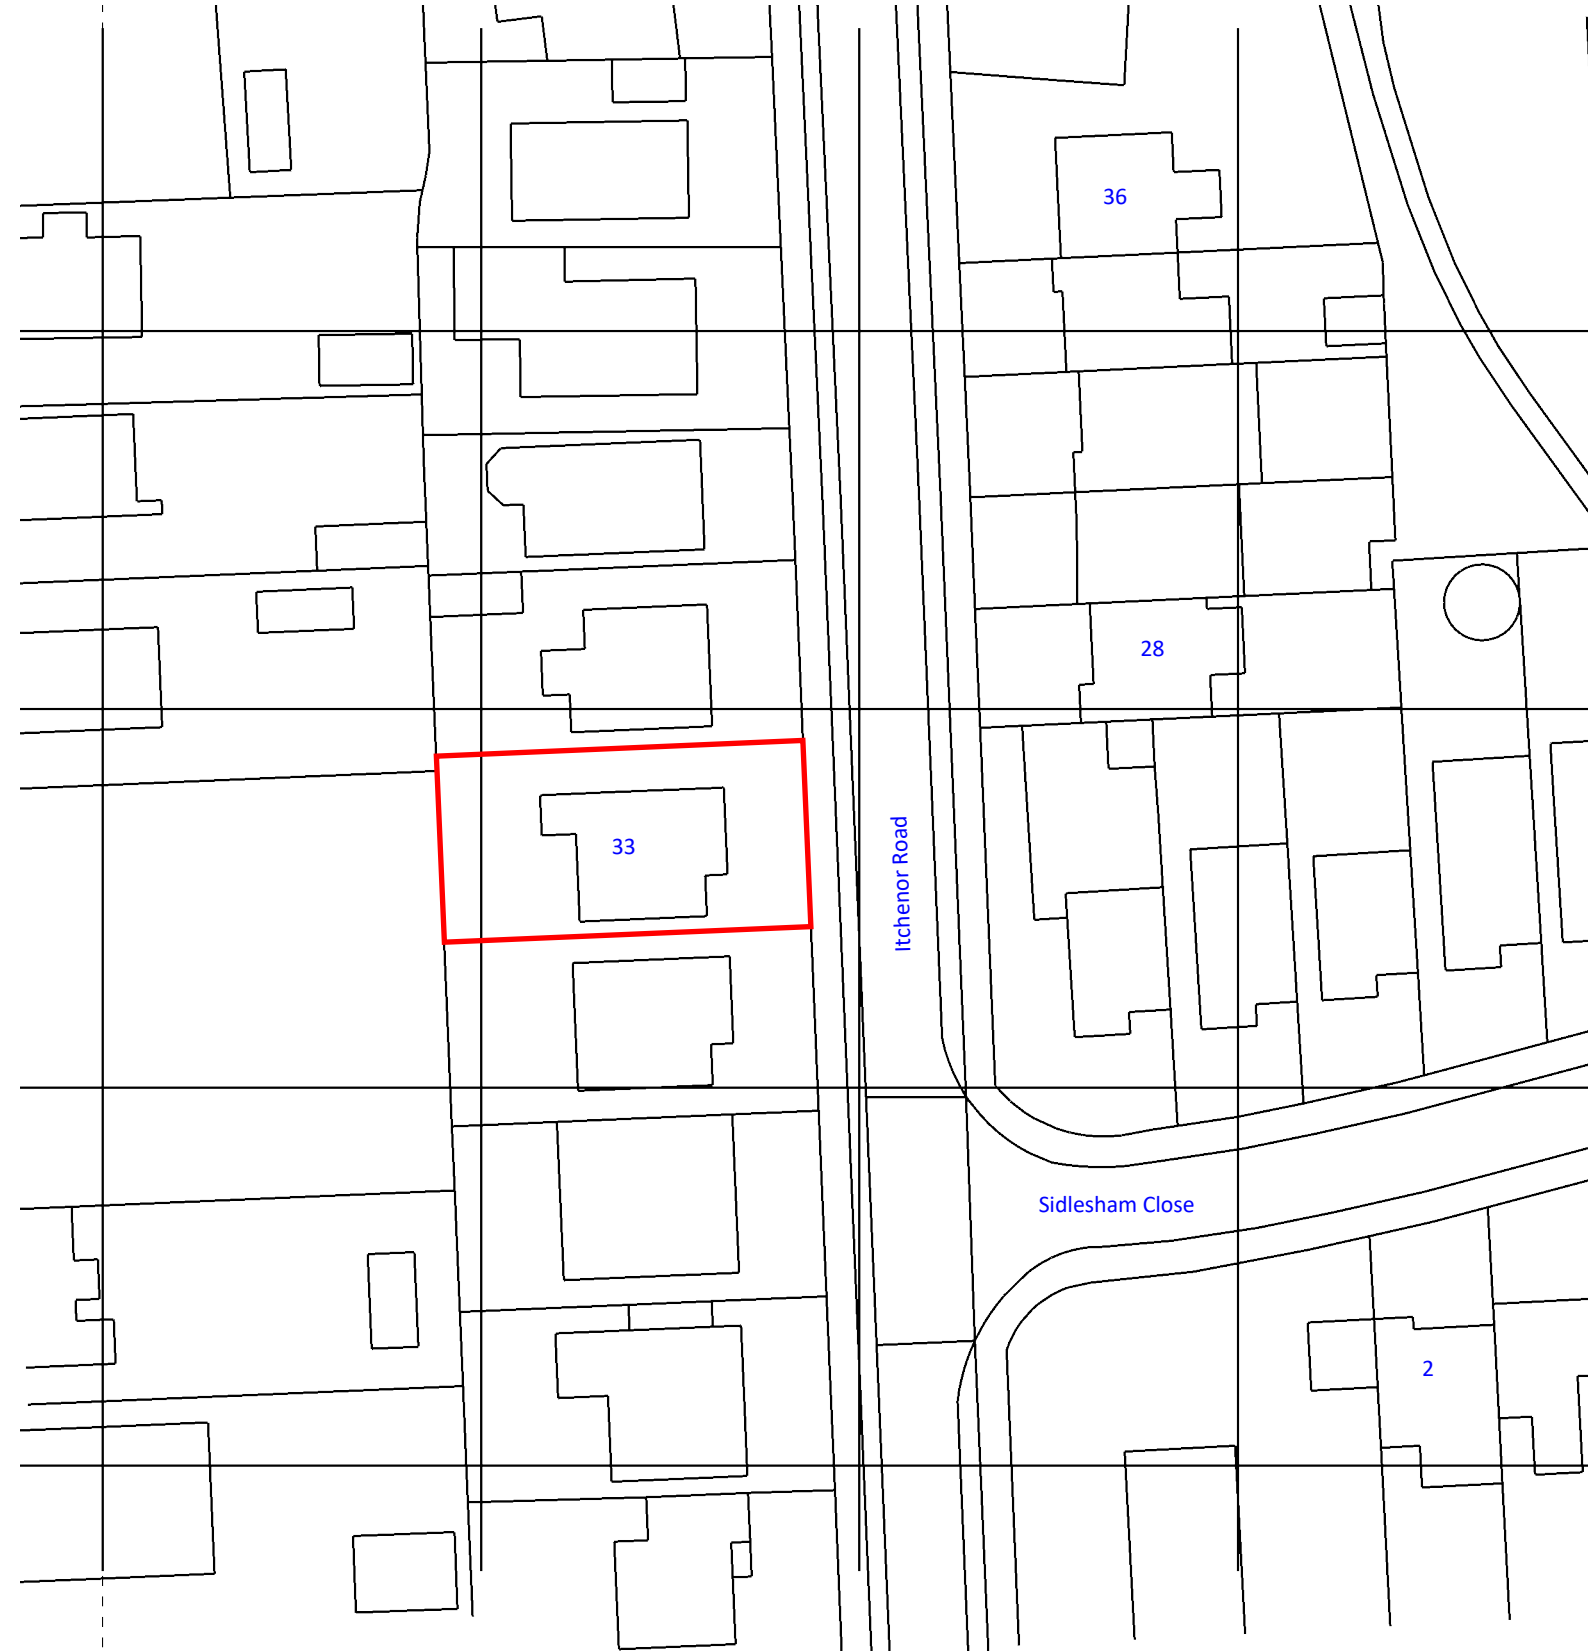

Block Plan - 1:500

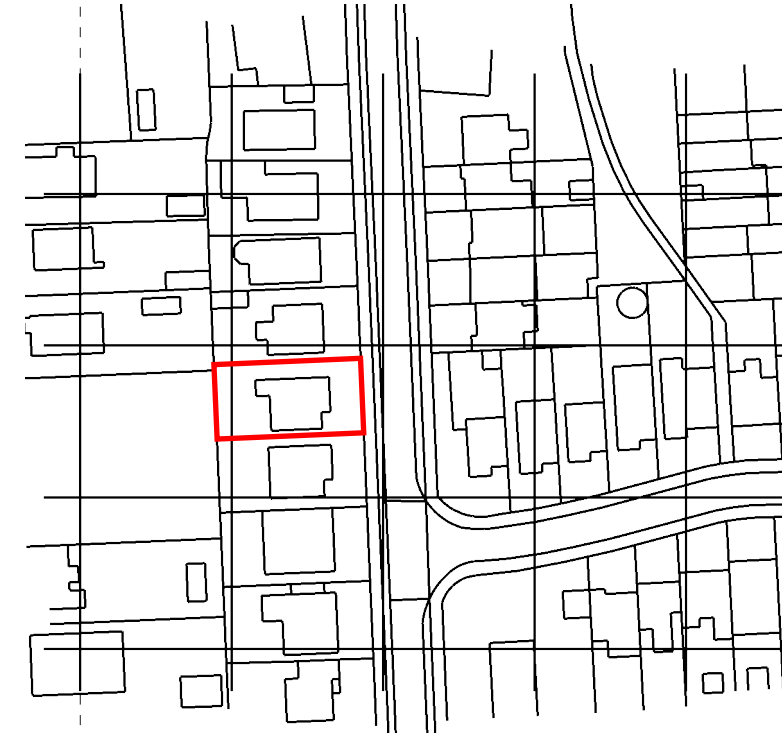

Location Plan - 1:1250

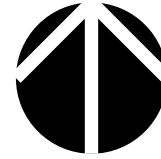

look. design | planning | build
 lookdesignandbuild.co.uk
 e:office@lookdesignandbuild.co.uk
 t:01243 512 278

SCALE
 As noted @ A3
 DRAWN BY
 DE

OS License No
 100022432

PROJECT TITLE
 Proposed Extension
 33 Itchenor Road
 Hayling Island
 Hampshire, PO11 9SN

STATUS
 Planning Application
 DATE
 09.01.2019

PROJECT NO.
 PA-300-01
 DRAWING TITLE
 Site & Location Plan