



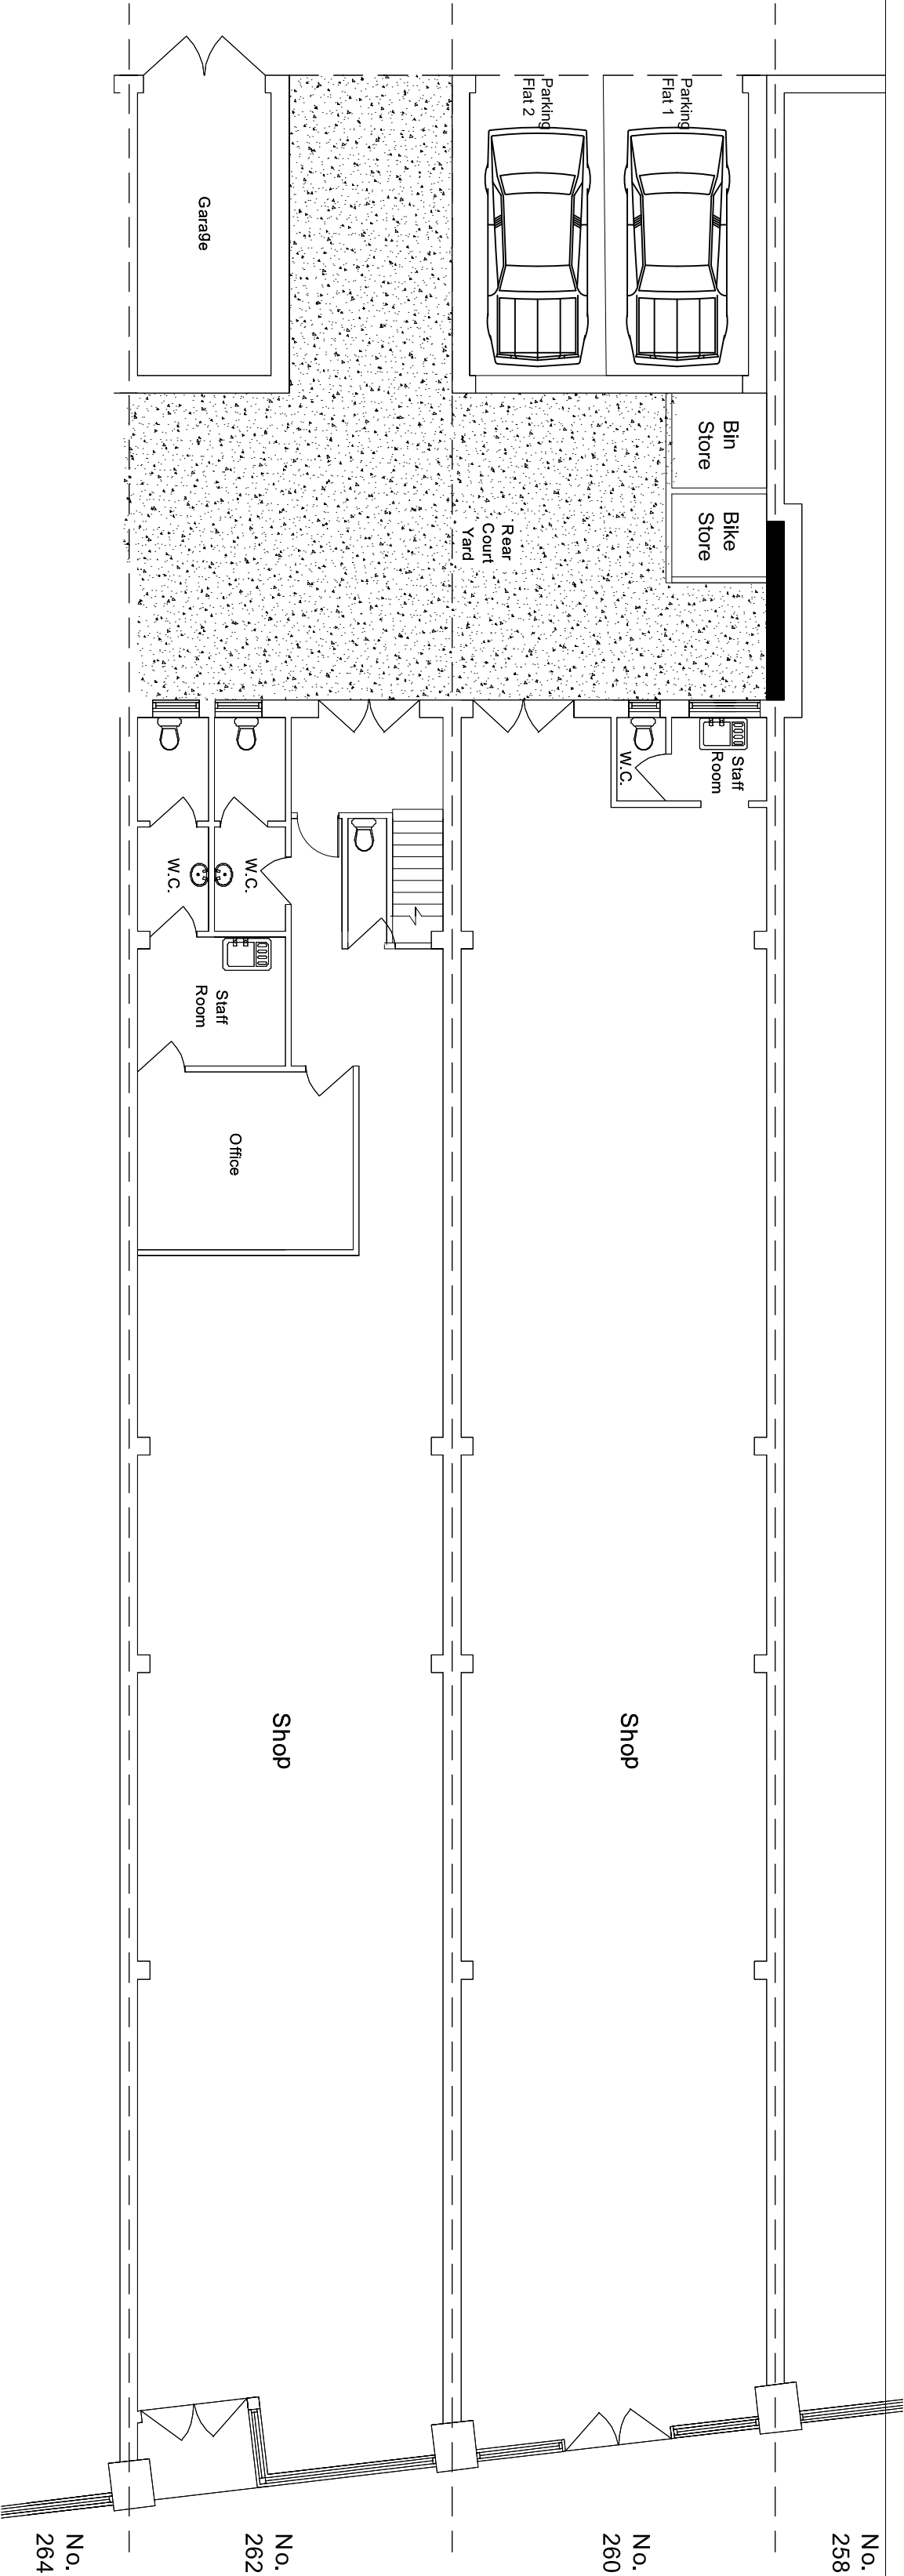

EXISTING  
Ground Floor

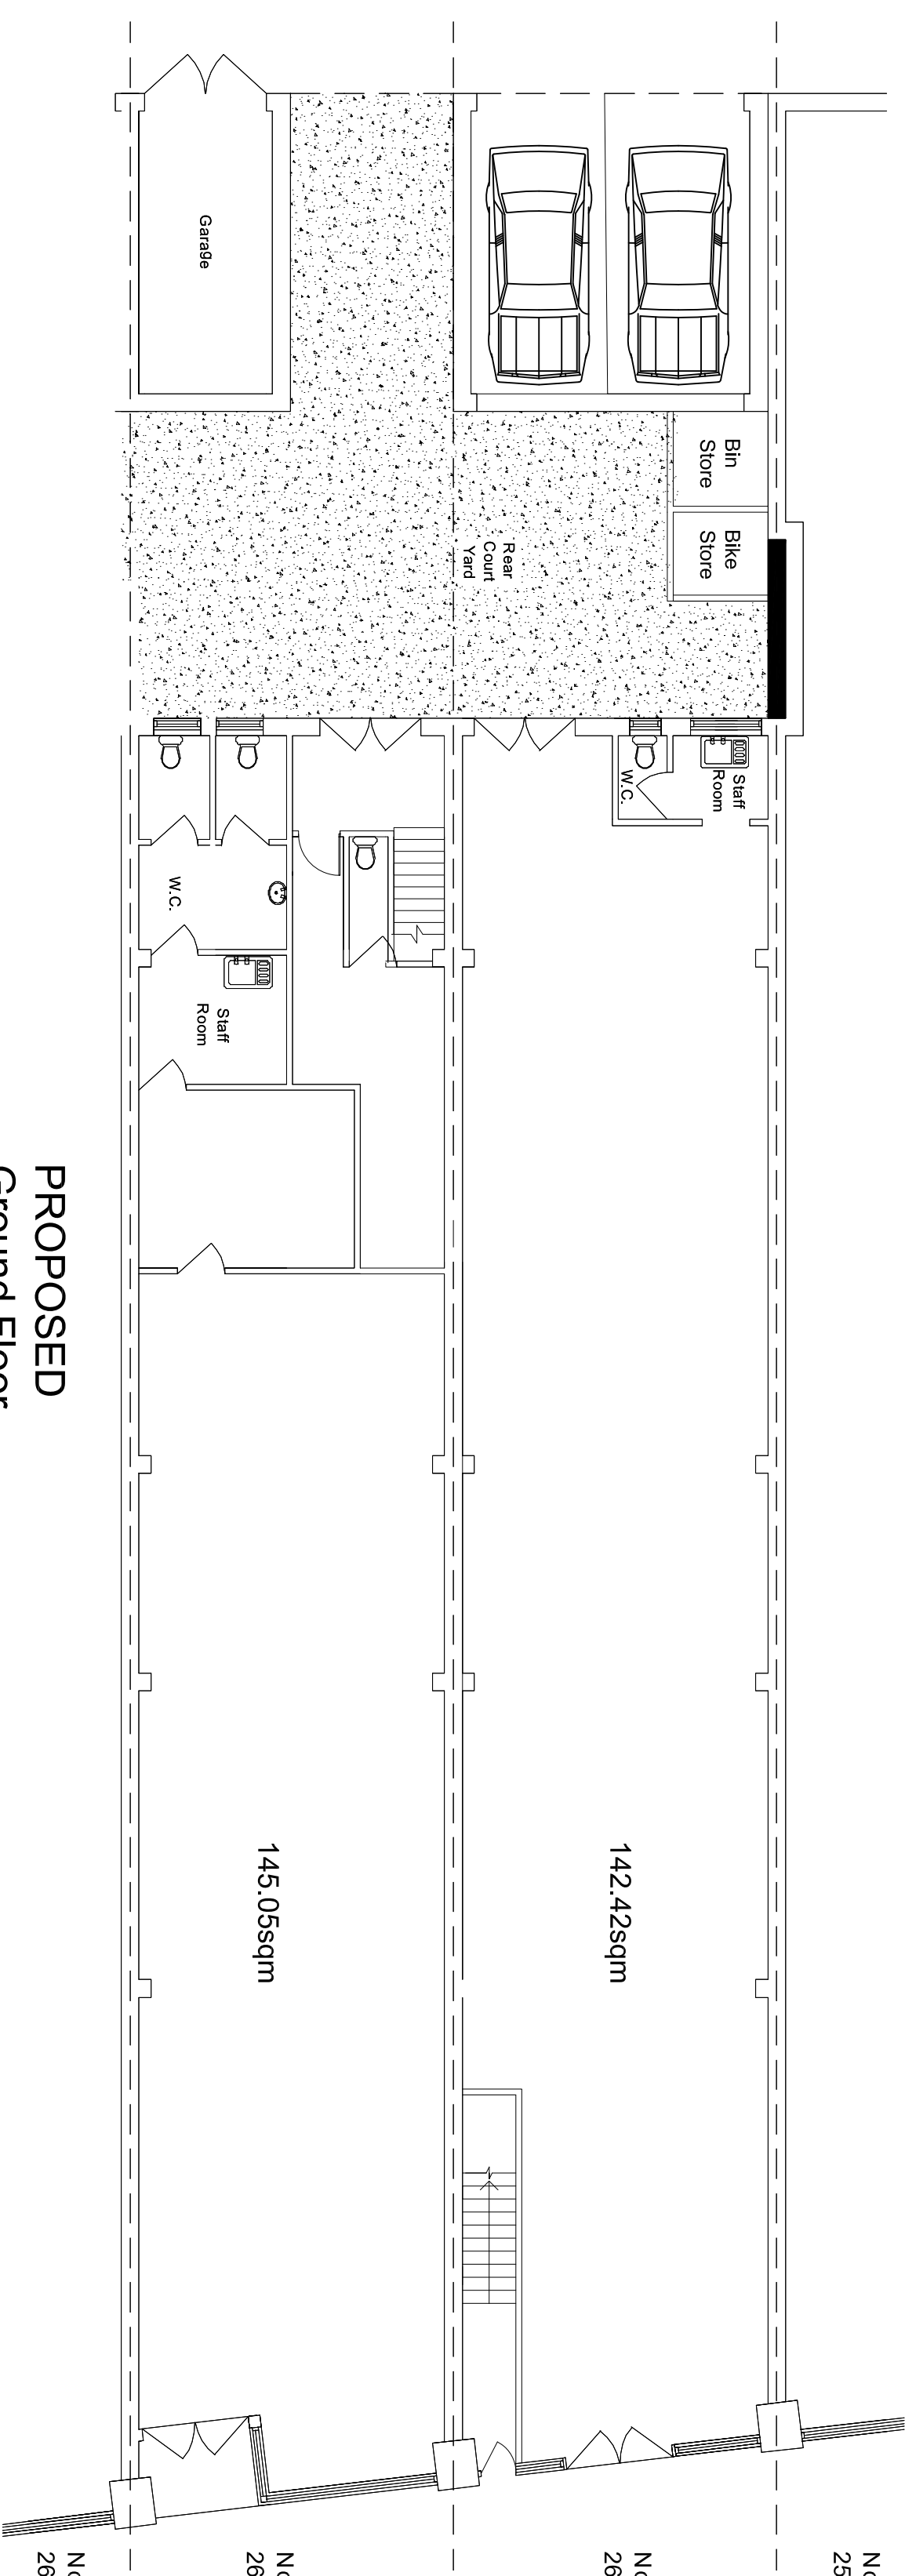

PROPOSED  
Ground Floor

NOTES:


EXISTING & Proposed  
Ground Floor

Client:

Location:

260-262  
London Road  
Waterlooville  
PO7 7HG

Scale: 1:100 @ A2  
Scale: 1:200 @ A4  
0 2M

 

Date: 19.07.18 Drawn By:

LR.260.EX&PR.02

Rev: