


PROPOSED SINGLE STOREY REAR ADDITION.
86, LITTLEPARK AVE, HAVANT, HANTS.
FOR N.PAXTON & L.FRITH.

HAVANT BOROUGH
COUNCIL
18 FEB 2019
RECEIVED

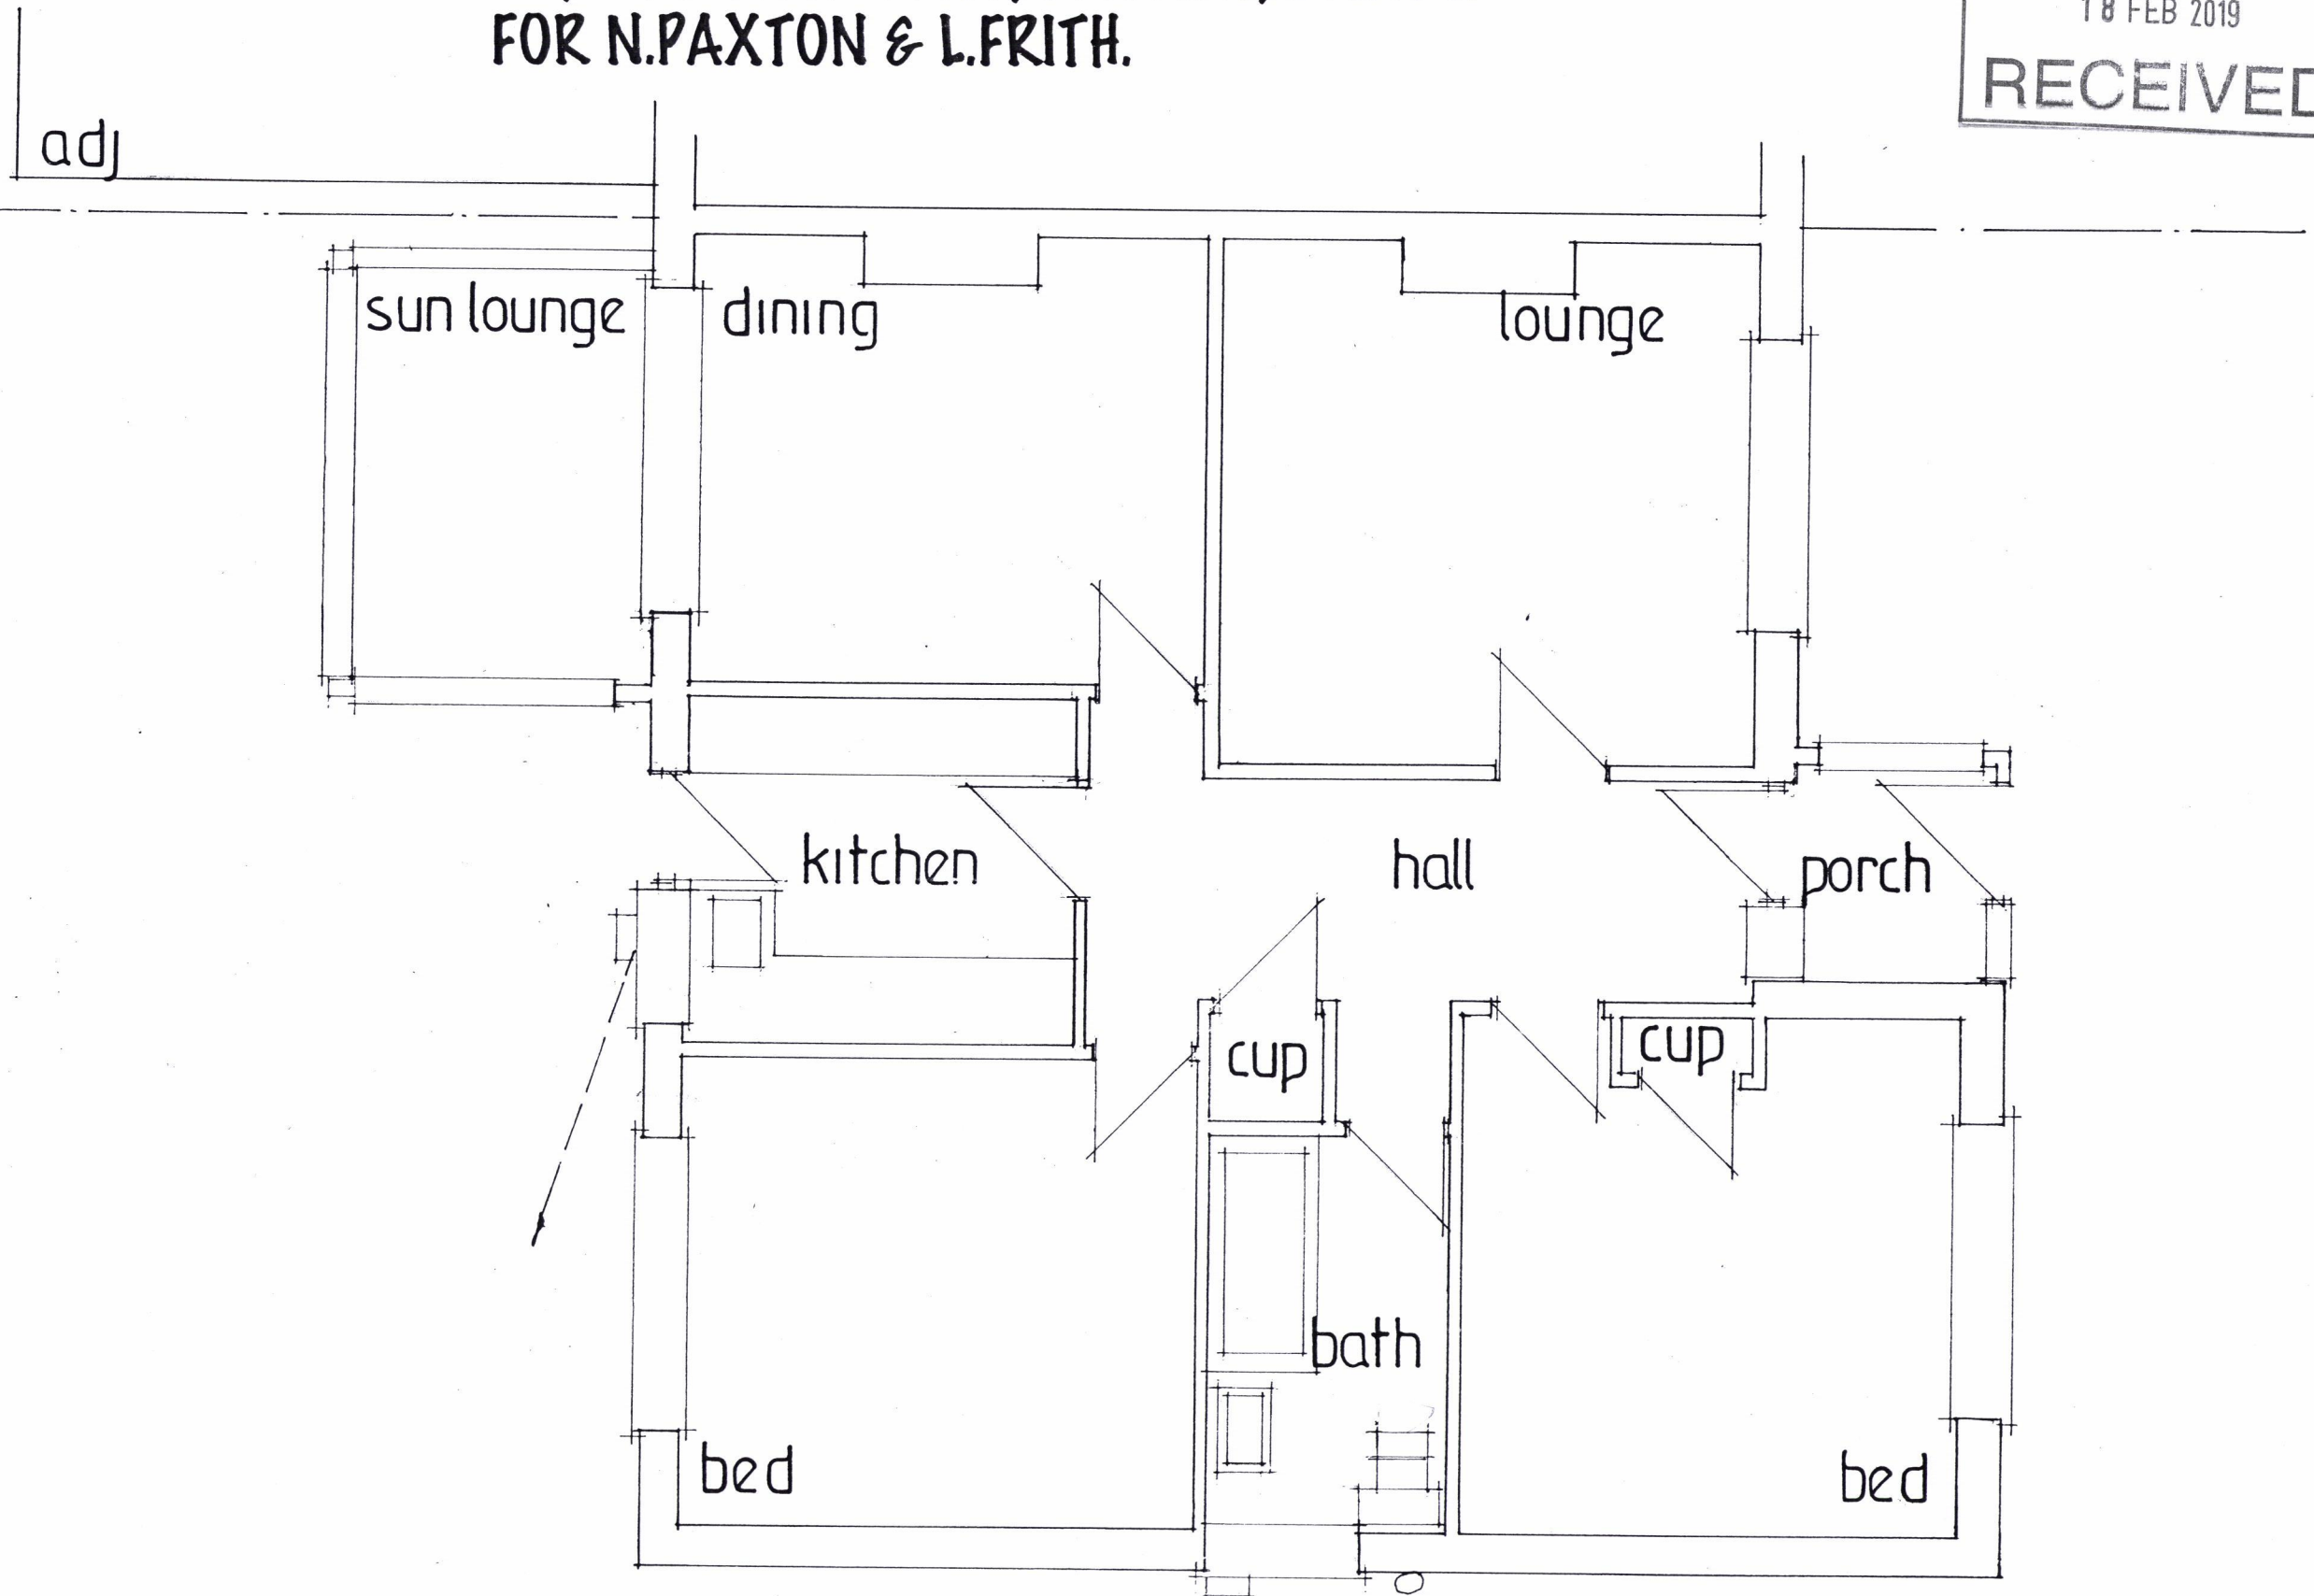

date feb 19
scale 1:50

EXISTING LAYOUT

PETER J. WALKER
ISLAND DESIGN
182 SEAFRONT, HAYLING ISLAND, HANTS
PO11 9AN
TEL : 02392467571