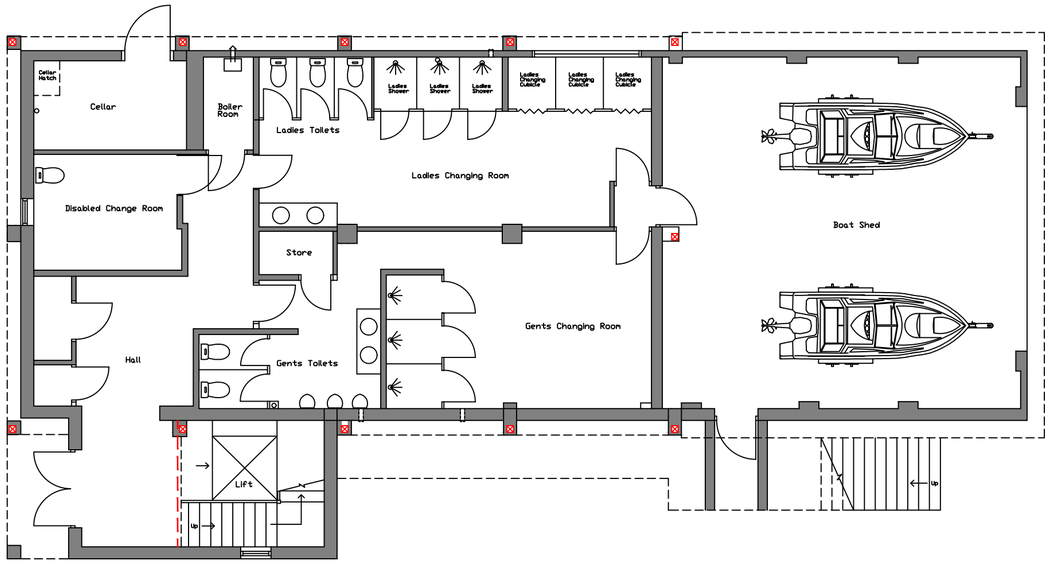

PROPOSED GROUND FLOOR PLAN

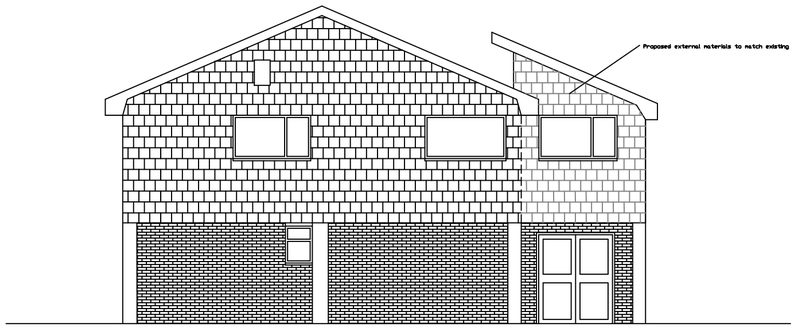

NORTH ELEVATION

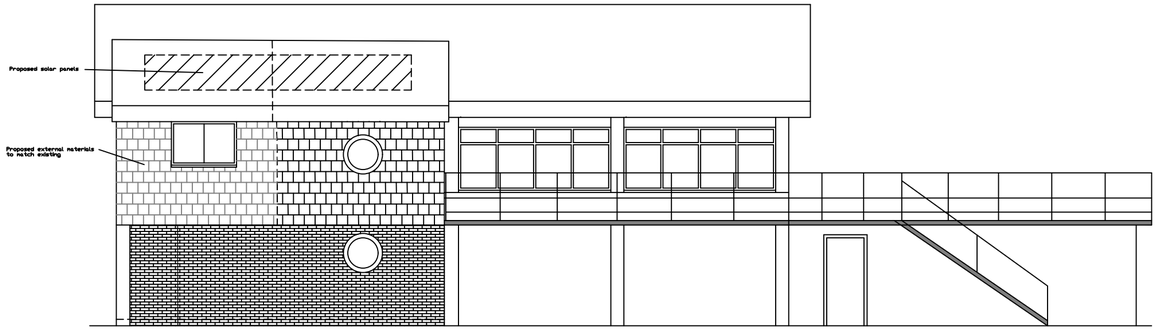

WEST ELEVATION

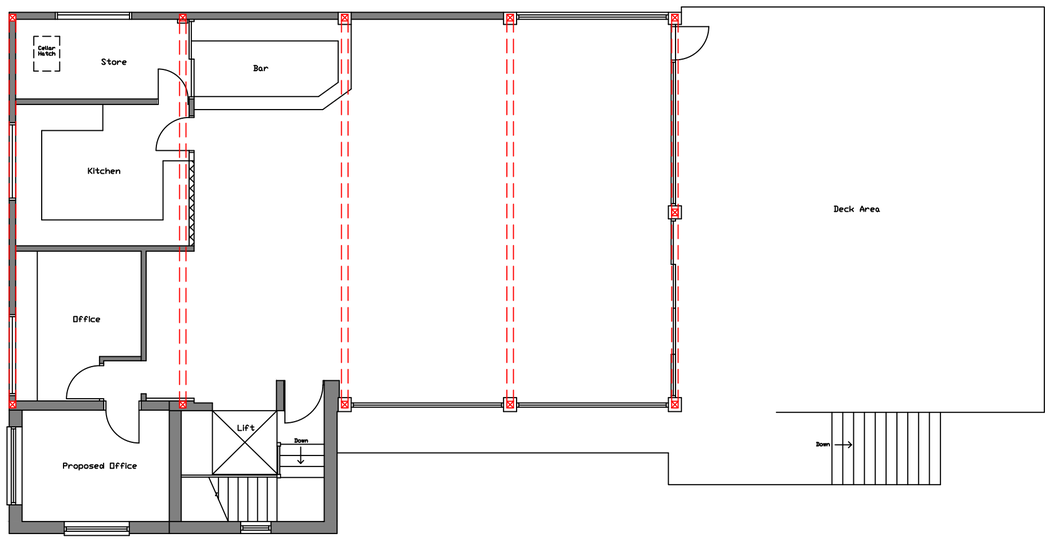

PROPOSED FIRST FLOOR PLAN

PROPOSED PHOTO

Scale Bar 1:100

0 1 2 3 4 5 6 7 8 9 10m

Address: Proposed First Floor extension to Langstone Sailing Club Langstone Road Havant PO9 1RD	
Drawing Title: Proposed Plan & Elevations	
Drawing Number Planning002	Scale: 1:100 @ A2
Date: Dec 2018	Rev: