


5 Post Office Road - CC.08.18 - Location Plan

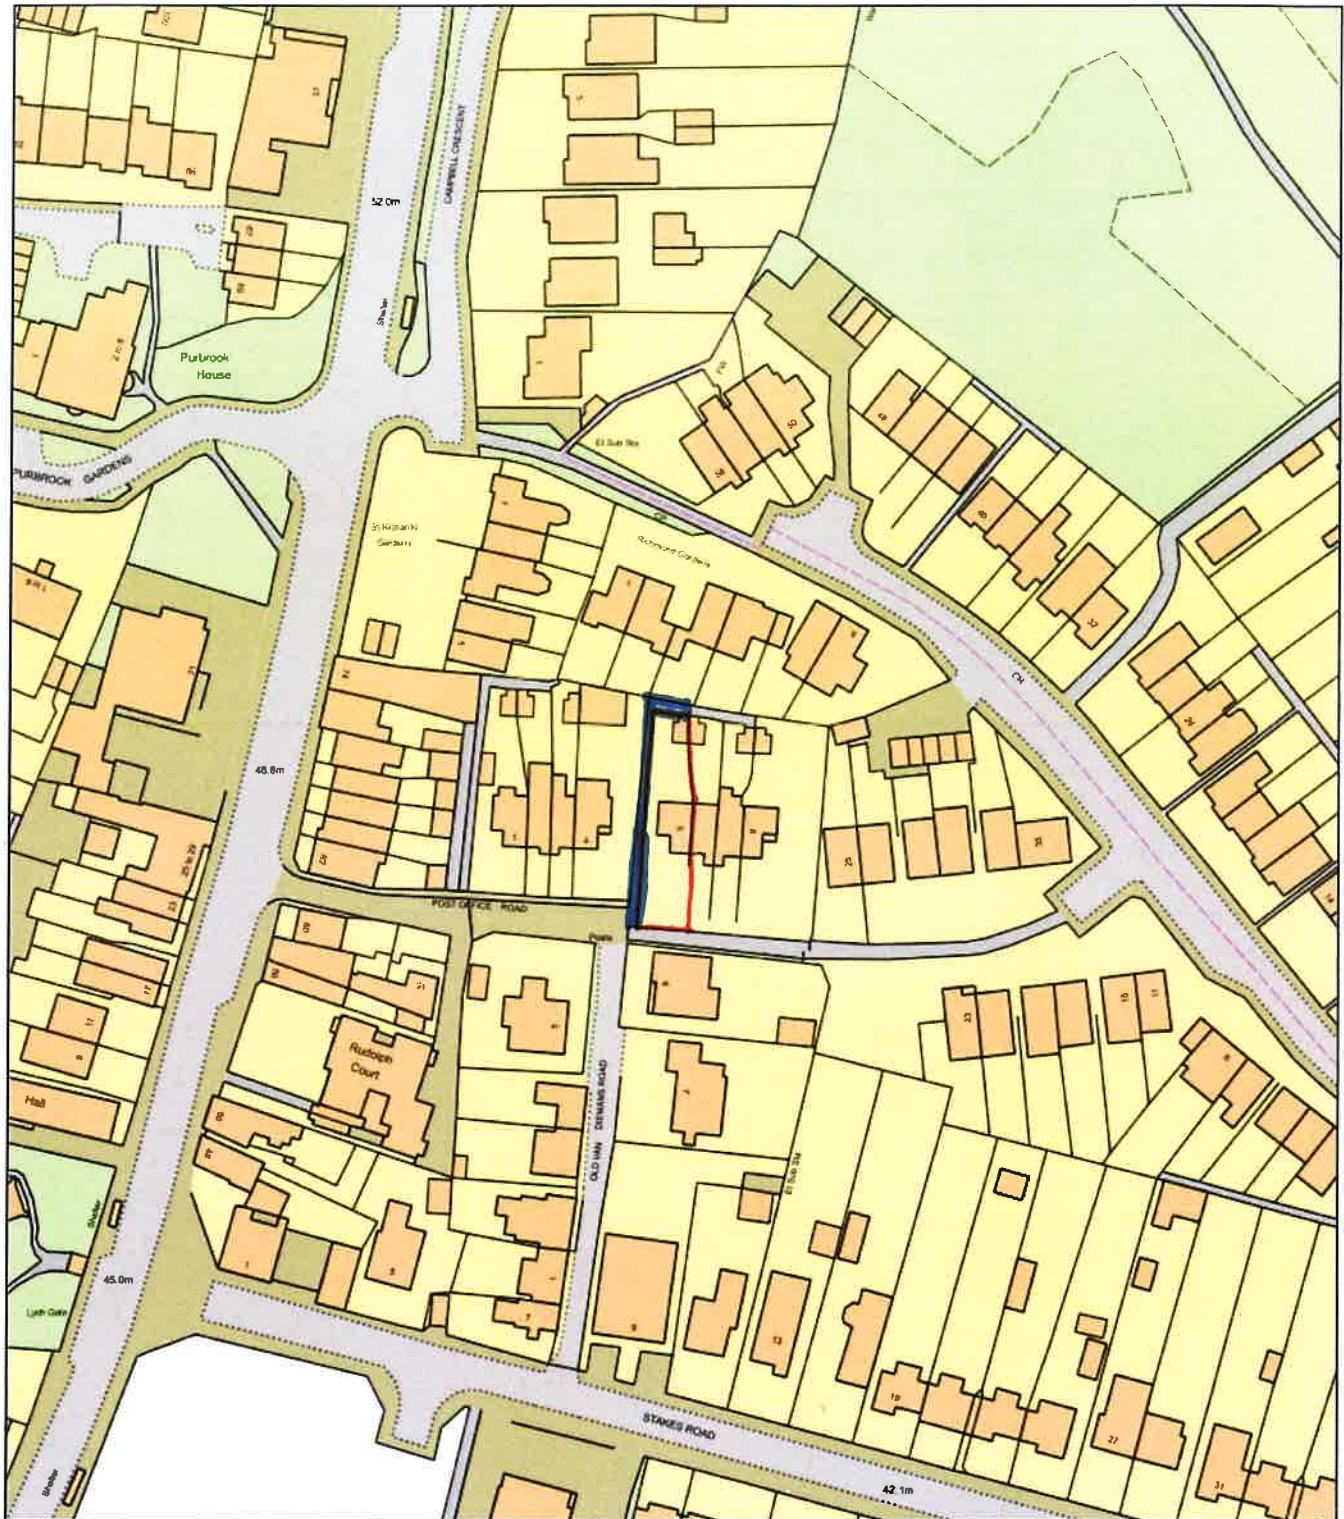

0 50
Metres



Plan Produced for: Thorns Young LTD

Date Produced: 11 Dec 2018

Plan Number/Project ID: TQRQM18345084711171

Scale: 1:1250 @ A4