


28 Margaret Close, Waterloo - 2254.18.CC

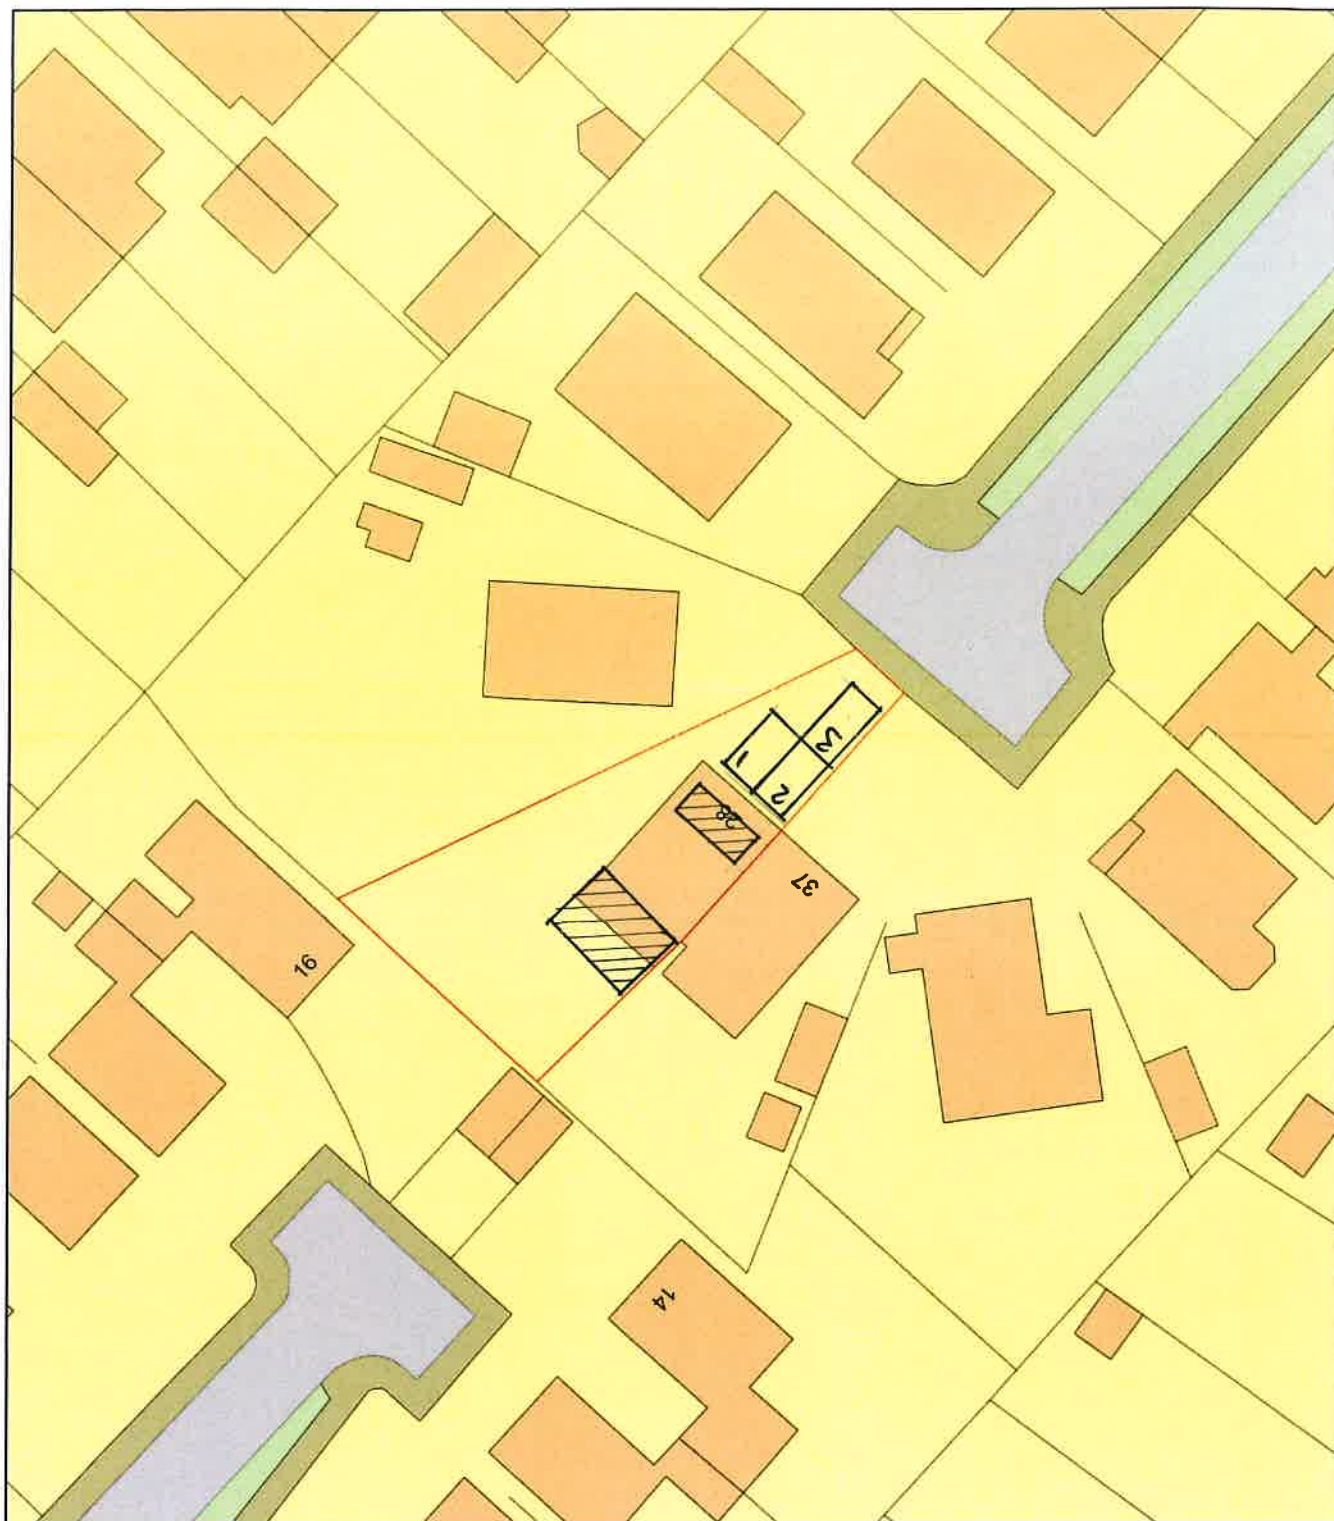

0 20
Metres



Plan Produced for: Mrs K Lax

Date Produced: 14 Feb 2019

Plan Number/Project ID: TQRQM19045092048072

Scale: 1:500 @ A4