
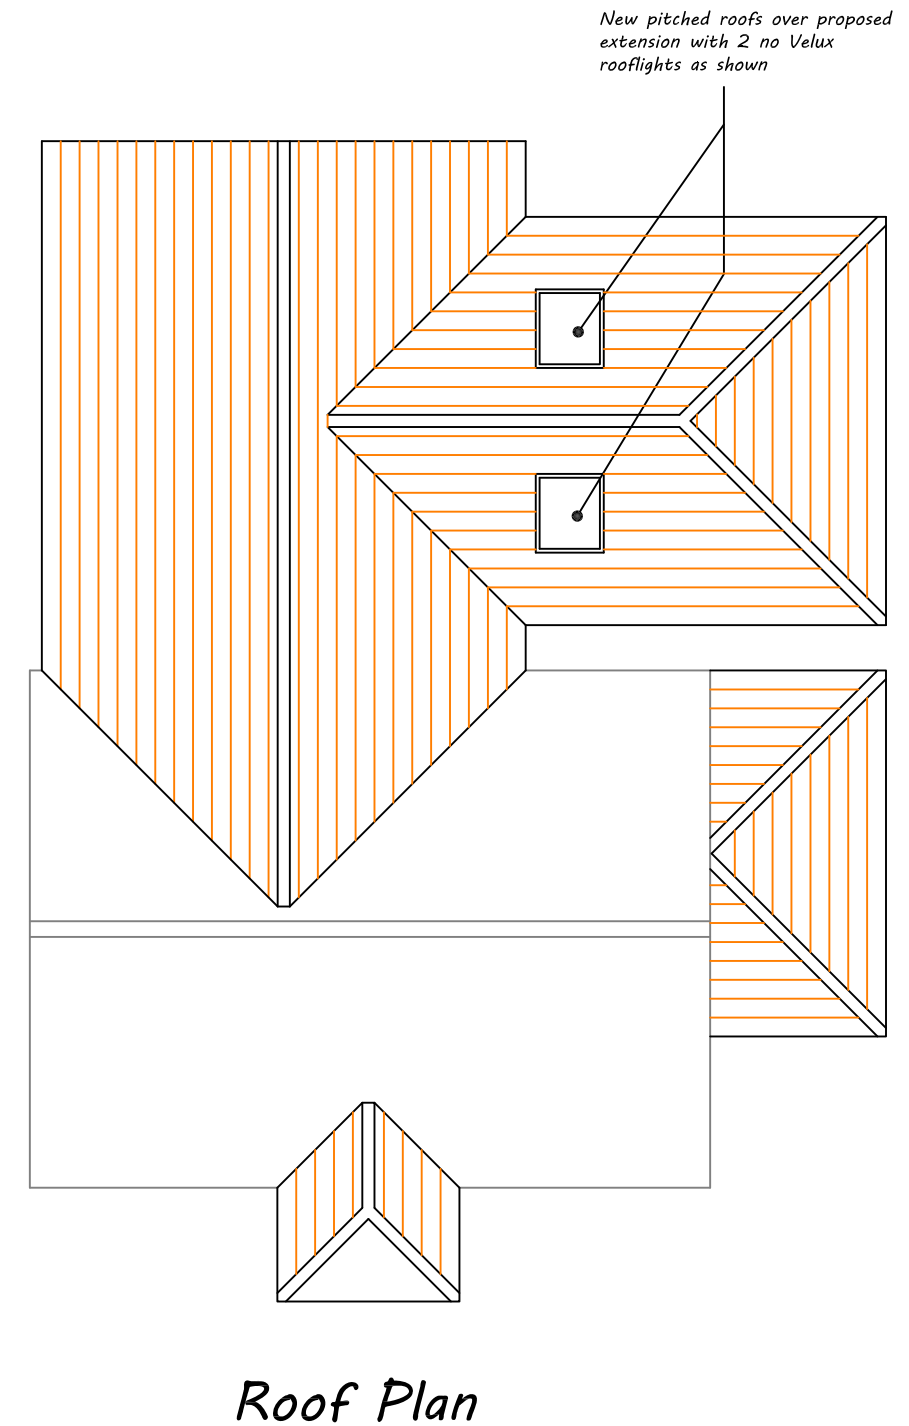


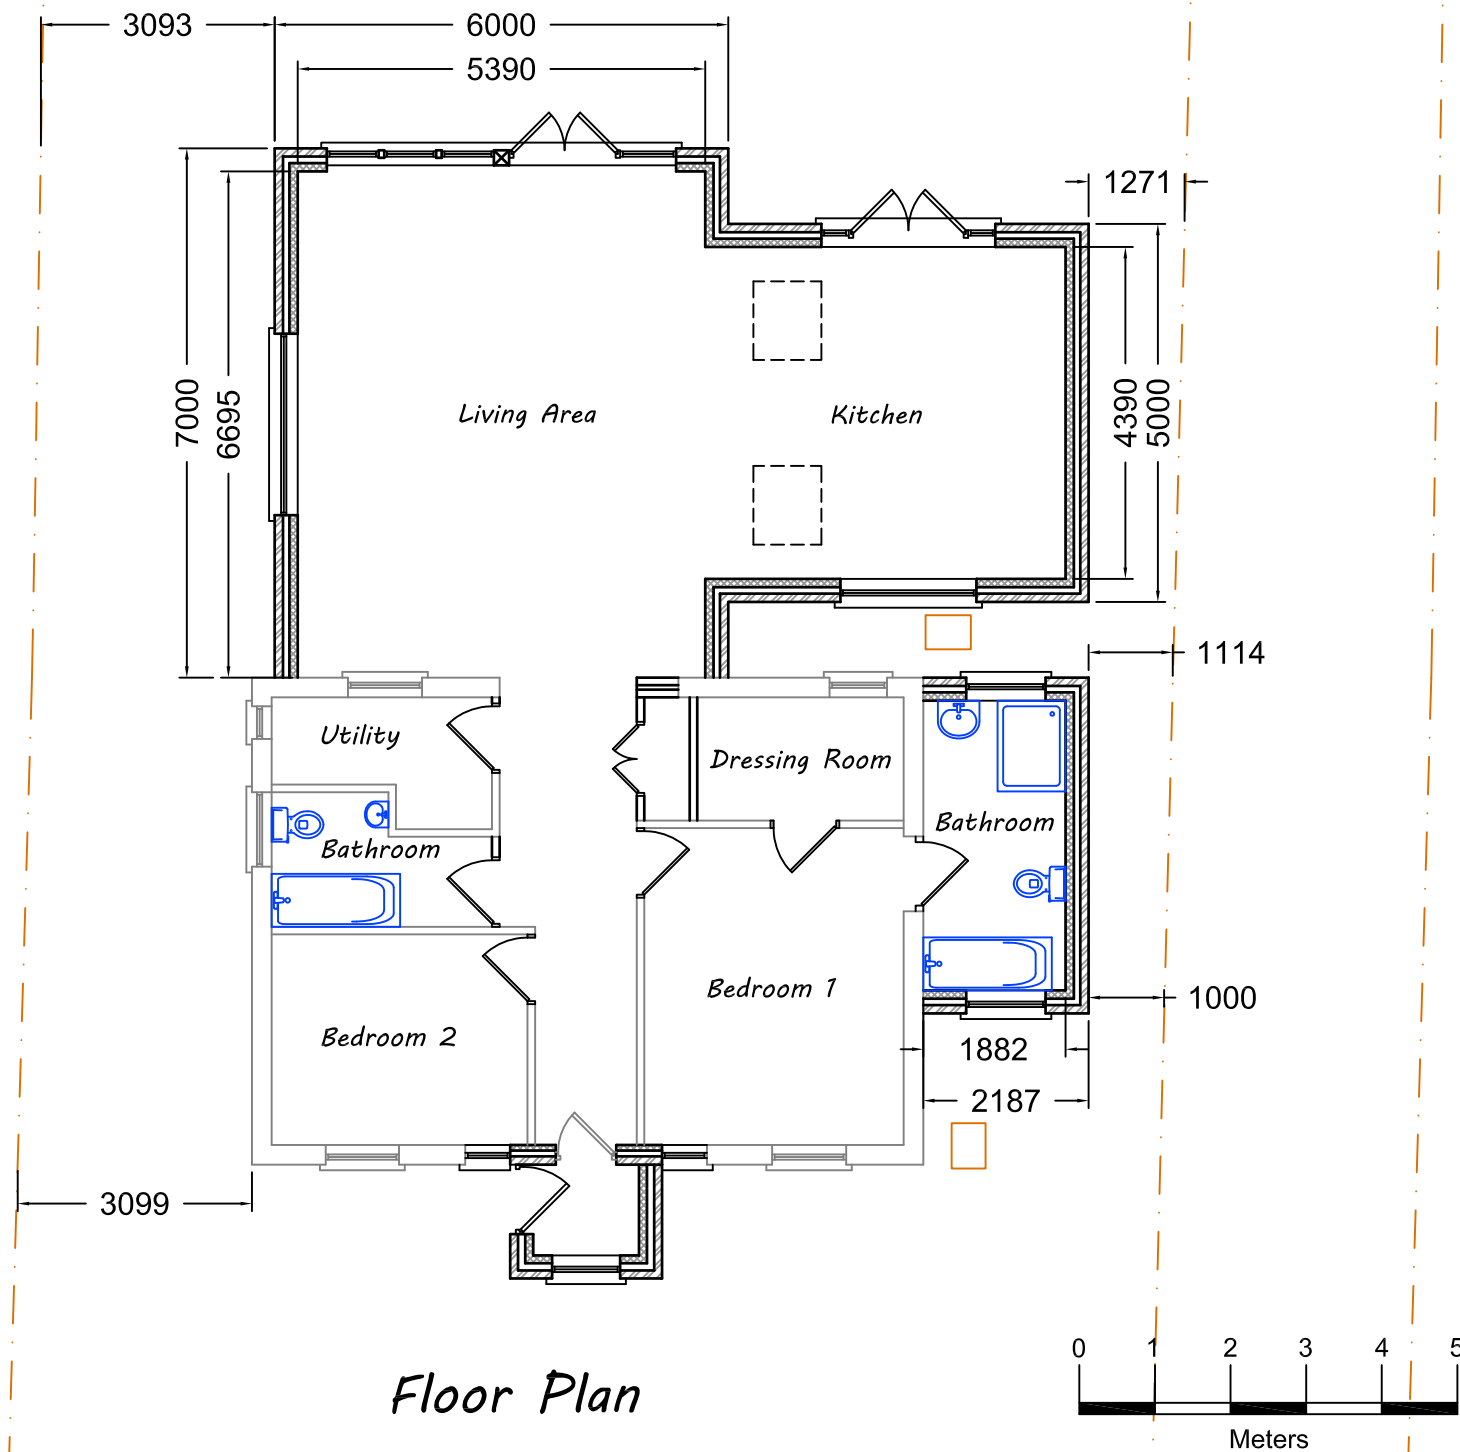

Architectural & Civil Engineering Design
143 Station Road, Liss, Hants. GU33 7AJ
Tel 01730 894988
e-mail: enquiries@acedesigns-ltd.co.uk
www.ace-designs.co.uk

Job Title
**Proposed extension and alterations at
44 Wheatlands Ave, Hayling Island**

Drawing Title
Plans as proposed

Client
Mr P Wallace

Scale 1:100 @ A3	Date Sept 18	Designed GG
Drawn EV	Checked GG	Approved
Job No 180901	Drawing No 180901 / 04	Rev